

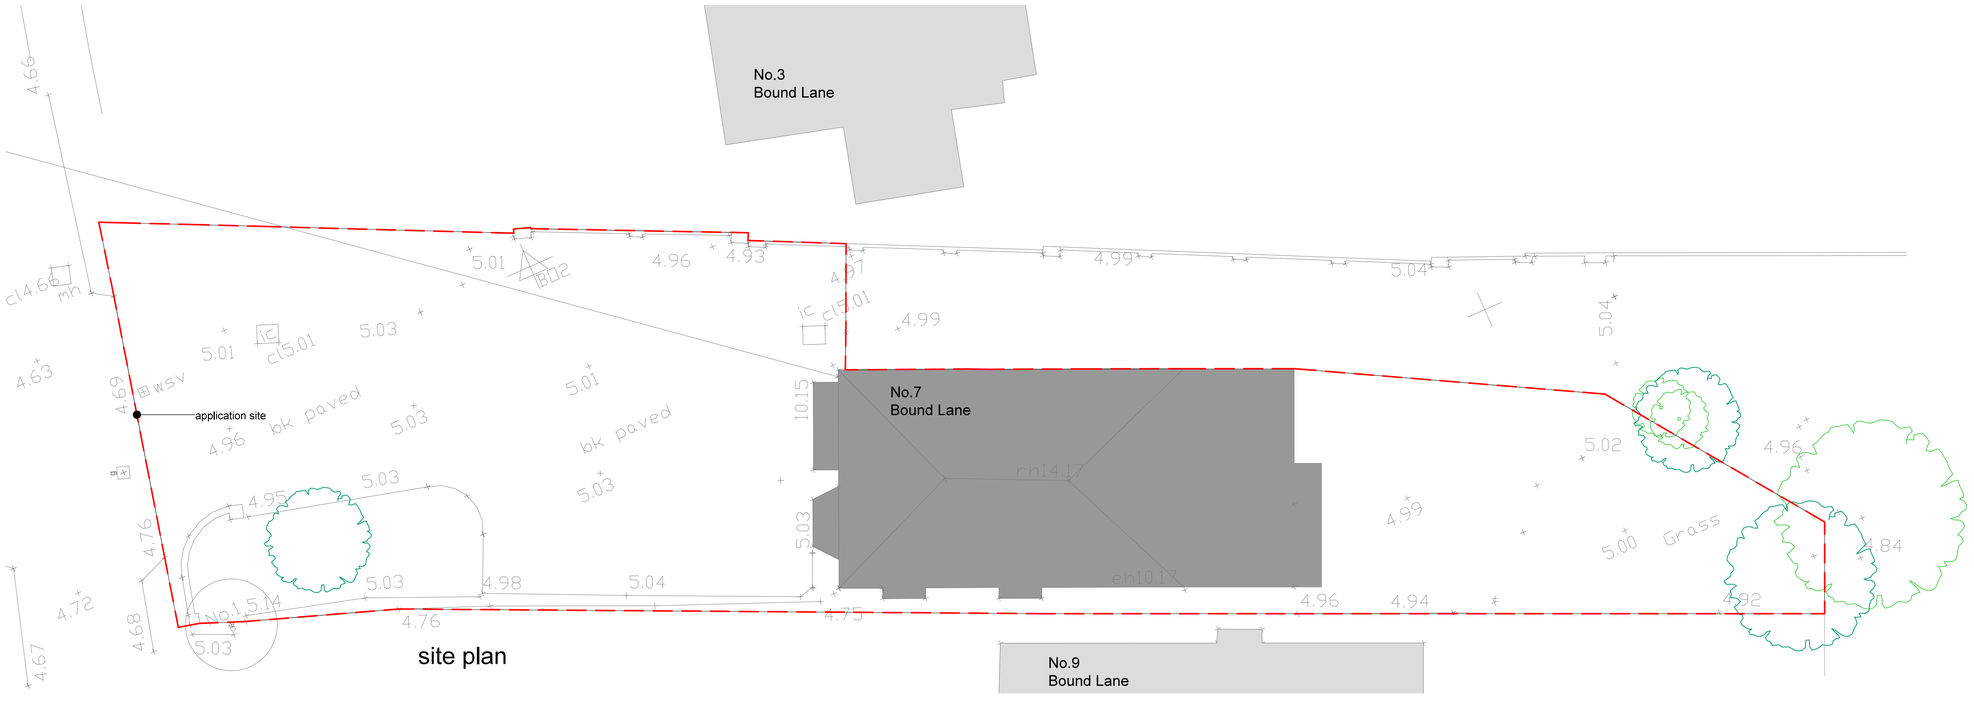


site plan

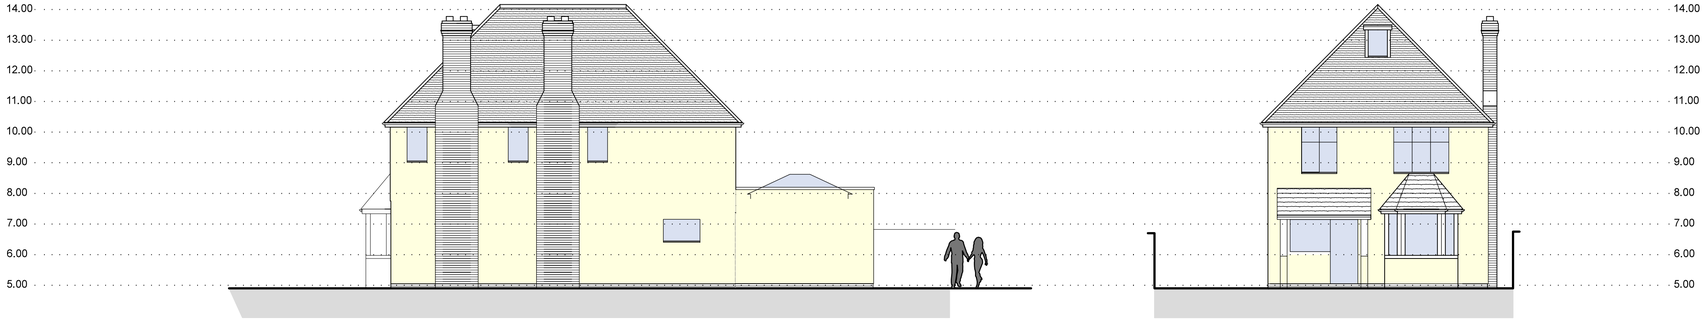

south elevation

west elevation

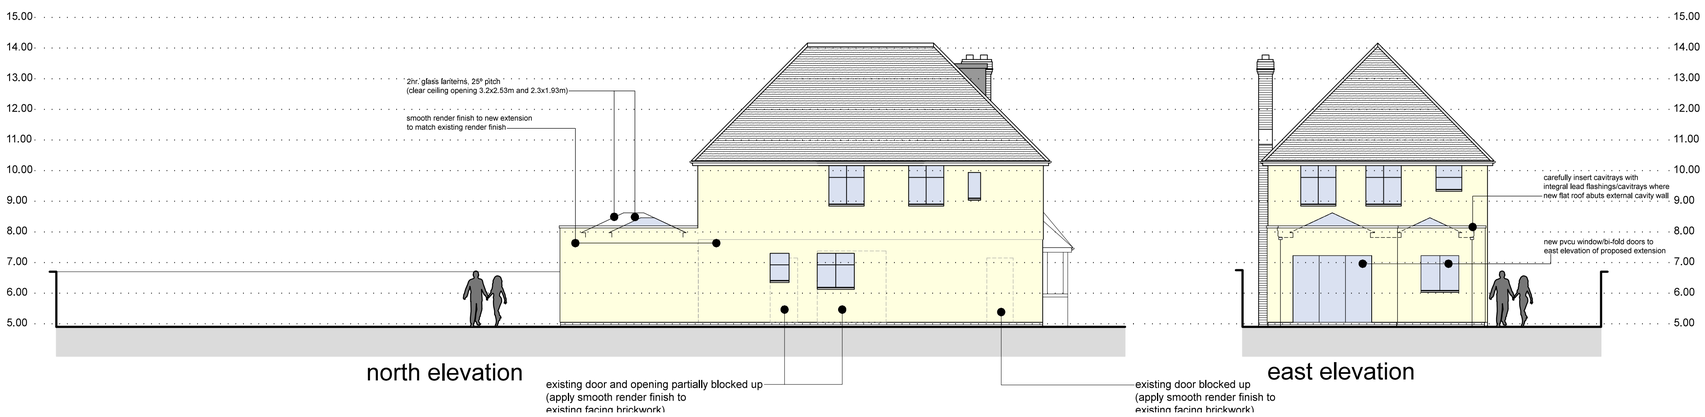

north elevation

east elevation

existing door and opening partially blocked up
(apply smooth render finish to
existing facing brickwork)

existing door blocked up
(apply smooth render finish to
existing facing brickwork)

Development as granted planning permission under APP/12/01213
dated 17 January 2013

© THE STEVEN BARLOW PARTNERSHIP (UK) 2015

studio
TSBP architecture

The Steven Barlow Partnership
81 Manor Road Kingston Portsmouth Hampshire PO1 3LB United Kingdom
+44(0)800 756 9776 info@tsbp-architecture.co.uk www.tsbp-architecture.co.uk
Chartered Institute of Architectural Technologists Registered Practice
Principal: Steven V. Barlow MCIAT

disclaimer
This drawing is protected by copyright of THE STEVEN BARLOW PARTNERSHIP under The Copyright, Designs and Patents Act 1988 and the reproduction or use in any form without prior written consent from THE STEVEN BARLOW PARTNERSHIP will be an infringement of copyright.

Only the original drawing should be relied on. Plans are liable to distortion in transmission to the web. Do not scale off this drawing in any event except for planning application purposes. Figured dimensions must be used if in doubt contact THE STEVEN BARLOW PARTNERSHIP.

Contractor to check and verify all levels, datum's and dimensions on site and shall report any discrepancies or omissions to THE STEVEN BARLOW PARTNERSHIP prior to commencement of work and during construction phase. This drawing is to be read and understood in conjunction with structural, mechanical, electrical and/or any other consultant's documentation as may be applicable to the project prior to the commencement of work and it's duration.

This drawing including notes has been prepared and produced for the client named for the project detailed and solely for the purposes detailed. It should not be relied or extended for use by any other person or for any other purpose.

scale bar
1:100 0 1 2 3 4m

north (indicative only)

client
Mr. GARY CAMERON.

project
Retrospective Planning Application,
Cladding of existing property and porch roof alterations,
7 Bound Lane, Hayling Island.

drawing title
Site Plan and Elevations

date	work stage	project	drawing number	revision
08 MAY 2015			D.0482.002	
scale 1:100	paper size A1			

revision/s
01

planning/client
retrospective planning