Ancillary Buildings

SUPERSEDED

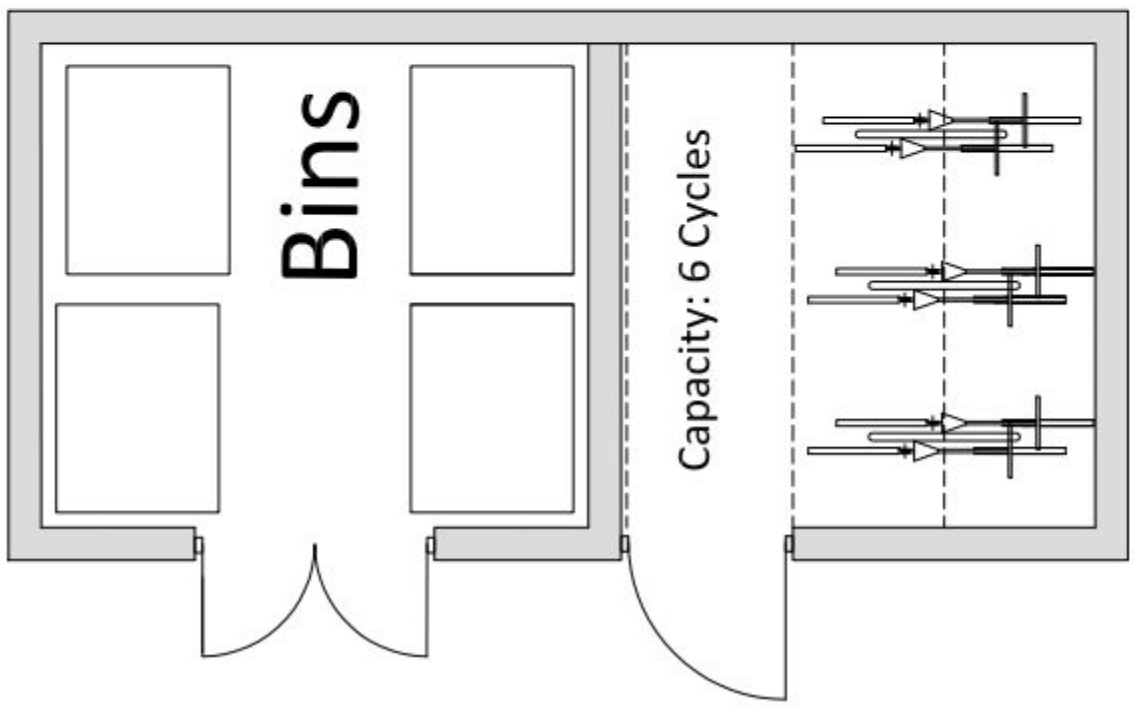

04/62 Refuse & Cycle Store Plan
1:50

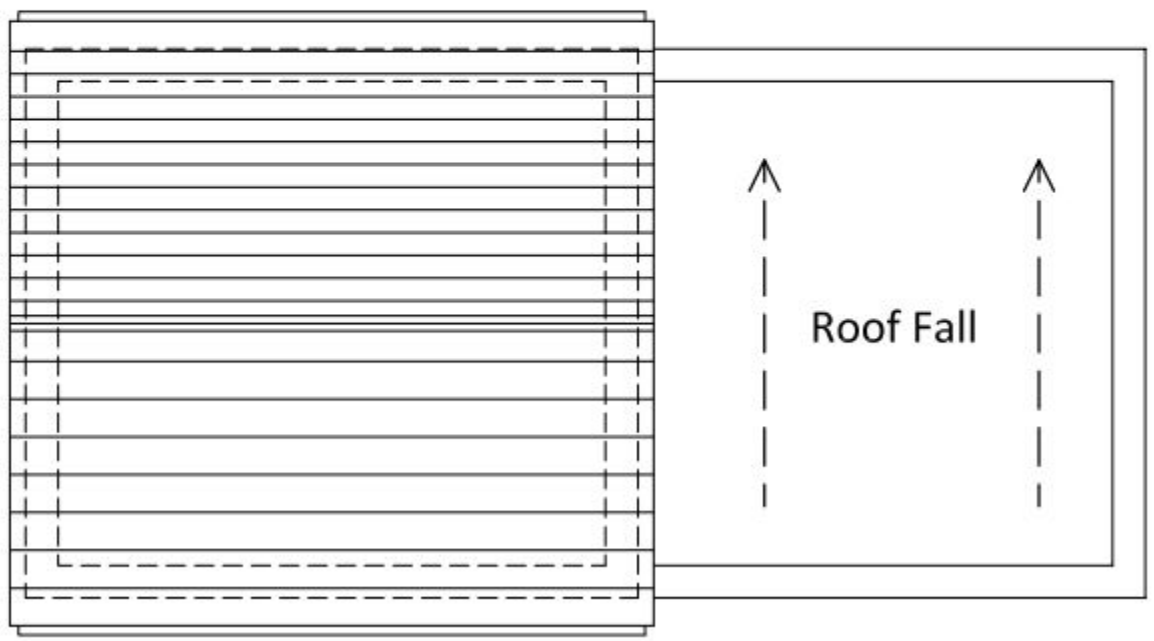

05/62 Refuse & Cycle Store Roof Plan
1:50

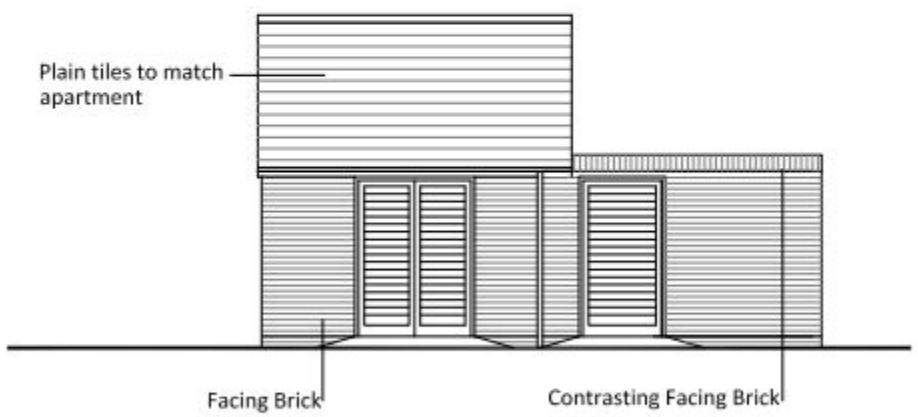

06/62 North Elevation

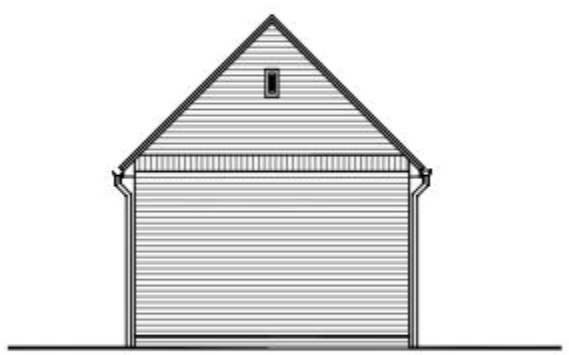

07/62 Side Elevation

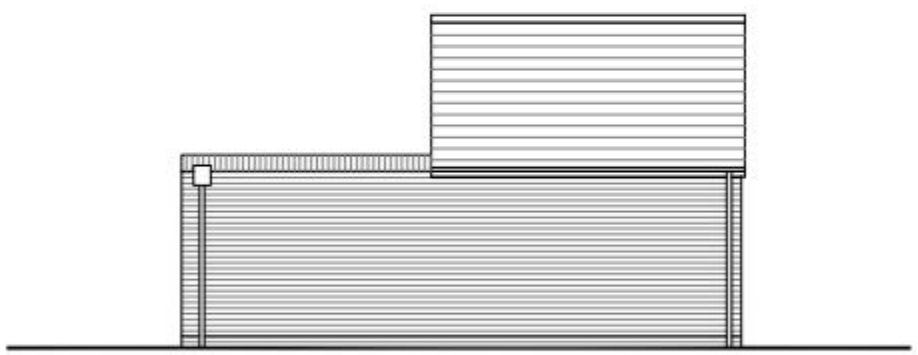

08/62 South Elevation
Facing Bartons Rd

0 1 2 3 4 5m

Scale 1:100

Rev	Date	Detail	Drawn	Checked
D	08.12.14	Footprint amended, elevations and roof amended	DH	DH
C	04.12.14	Cycle store area reduced, elevations revised	DH	DH
B	02.12.14	refuse & cycle store combined and added to drawing	DH	DH
A	14.08.14	Issue for Planning	SM	MD

Issued for:

PLANNING

Project/Client: Bartons Road, Havant, Linden Homes (Southern)	Project No: 14021
	Dwg No: 62
	Rev: D
Drawing: Ancillary Buildings, Plans and Elevations, Typical Shed and Car Barn	Scale: 1:100 @A3
	Drawn By: MJ — Date: 28.07.14
	Checked By: DH — Date: 28.07.14

BrightSpace architects

15 Glasshouse Studios, Fryern Court Road, Fordingbridge
Hampshire, SP6 1QX T: (01425) 655806/653639

© BrightSpace Architects Ltd. Contractors must work only to figured dimensions which are to be checked on site. Registered Office - 17 Northover Rd, Hemingbrook, Lymington, Hampshire, SO41 9GE. Registered No/Nbr - 07430000