6599 NatWest Emsworth,
15 High Street, Emsworth,P010 7AF

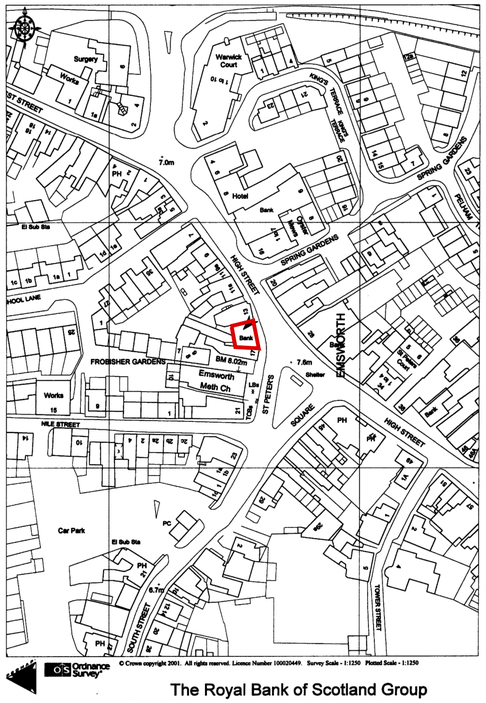

Location Plan
Scale: 1:1250

N

Site Plan provided by Ordnance survey 2000
Scale: 1:500

N

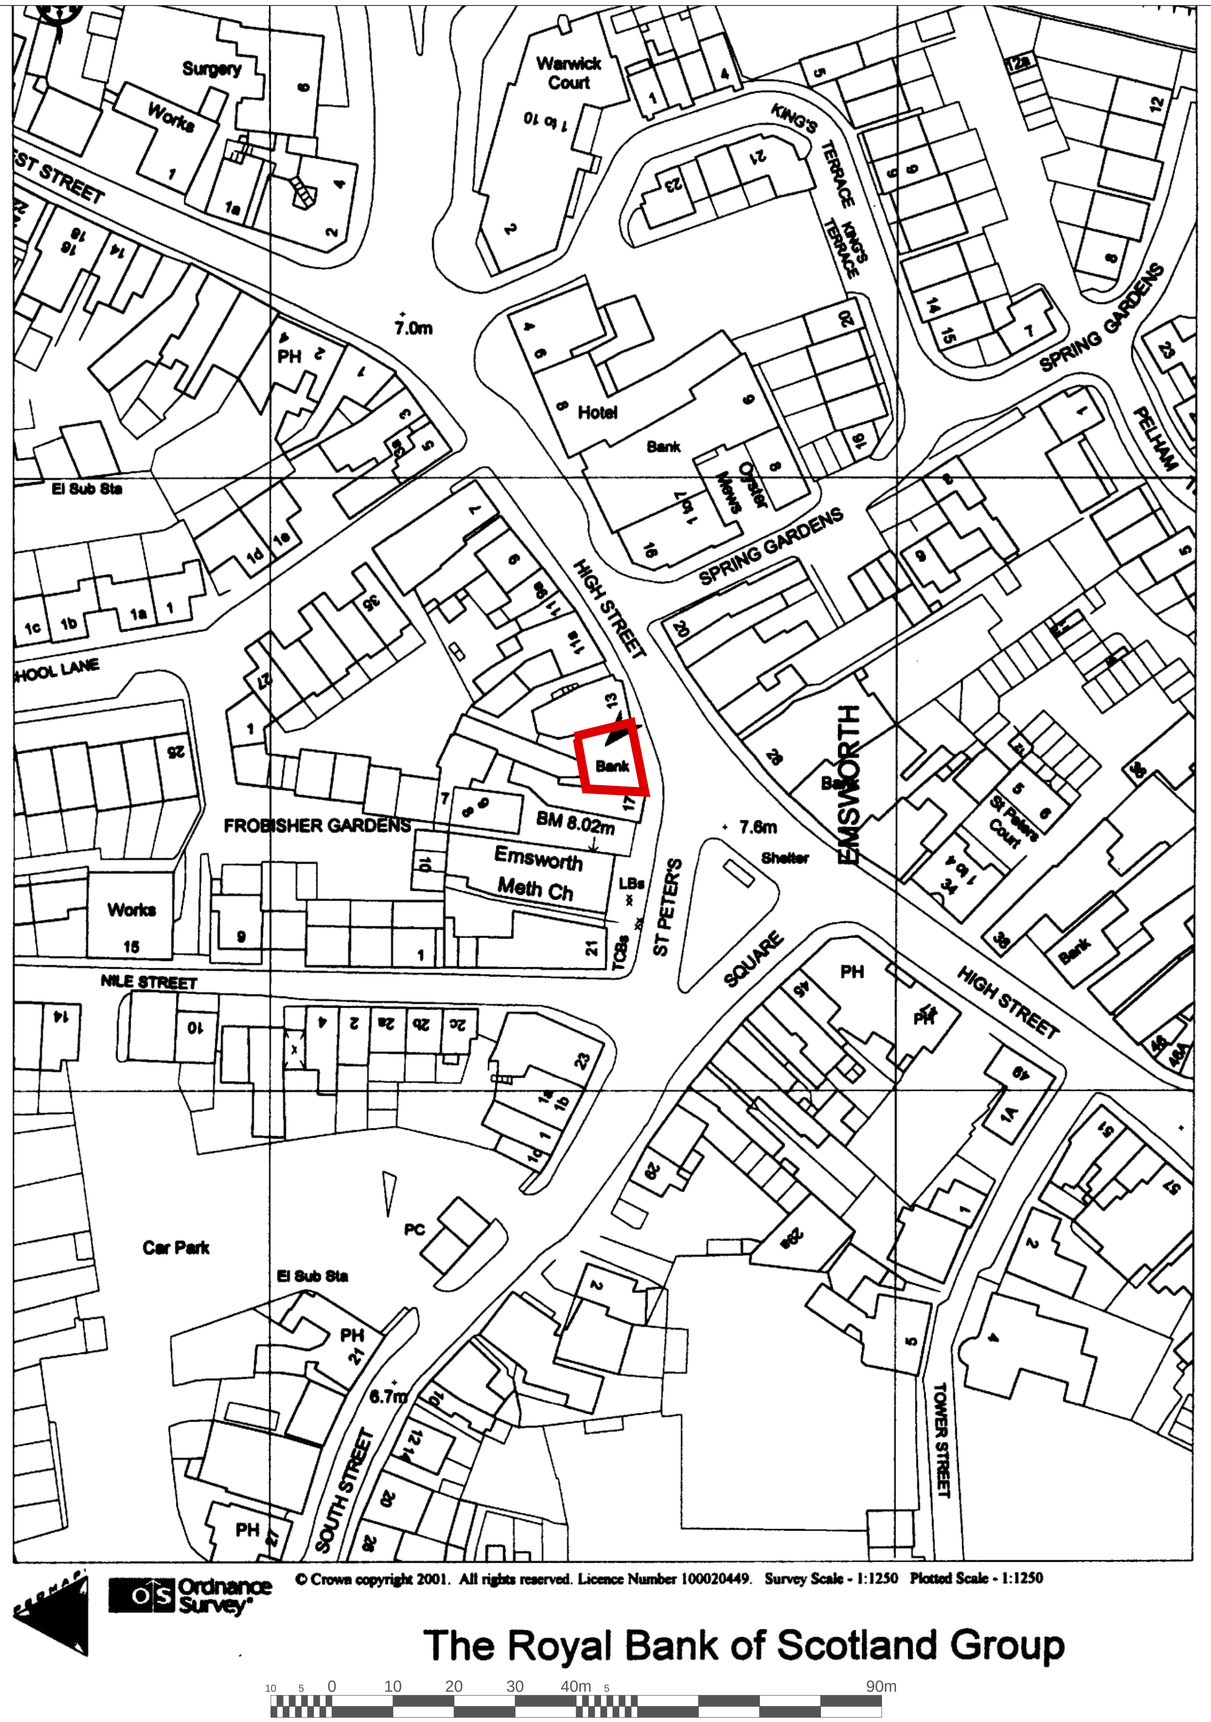

Group Property

Notes:

This drawing is the copyright and property of The Royal Bank of Scotland plc.
It must not be copied or published without written consent.

Please refer to figured dimensions.

STYLES&WOOD

Aspect House
Manchester Road
Altrincham WA14 5PG
t: +44 (0)161 926 6000
www.stylesandwood.co.uk

PLANNING

rev	description	date

RBS
The Royal Bank of Scotland Group

project
EMSWORTH
15 HIGH ST, EMSWORTH
HAMPSHIRE, PO10 7AF

title
SITE & LOCATION PLAN

AS EXISTING PLANNING

scale
1:500, 1:1250 @ A1

drn	chk	app
RA		
date	date	date
27/01/15		

consultants' drawing number
D0572-614-SP

brand

rbs drawing number
6599/G1/SP

rev.