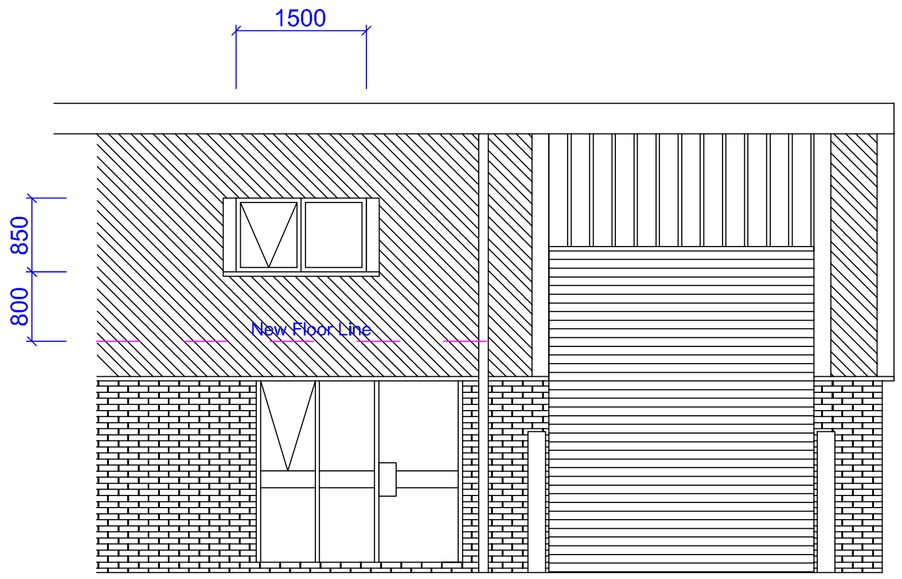

Front Elevation

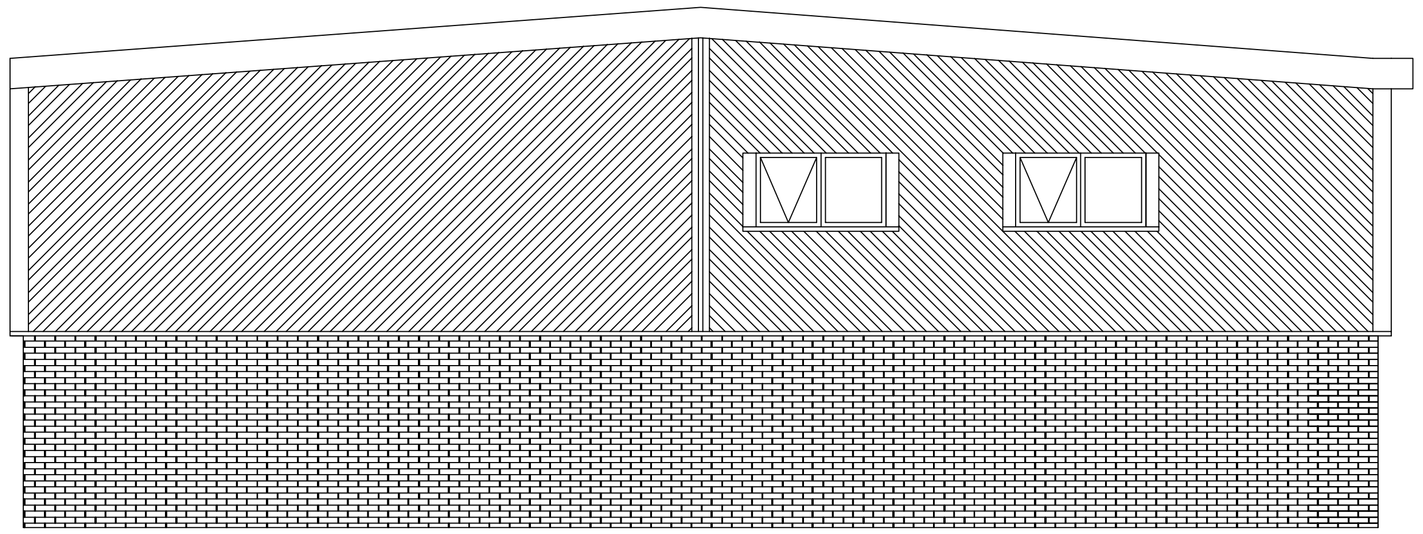

Side Elevation

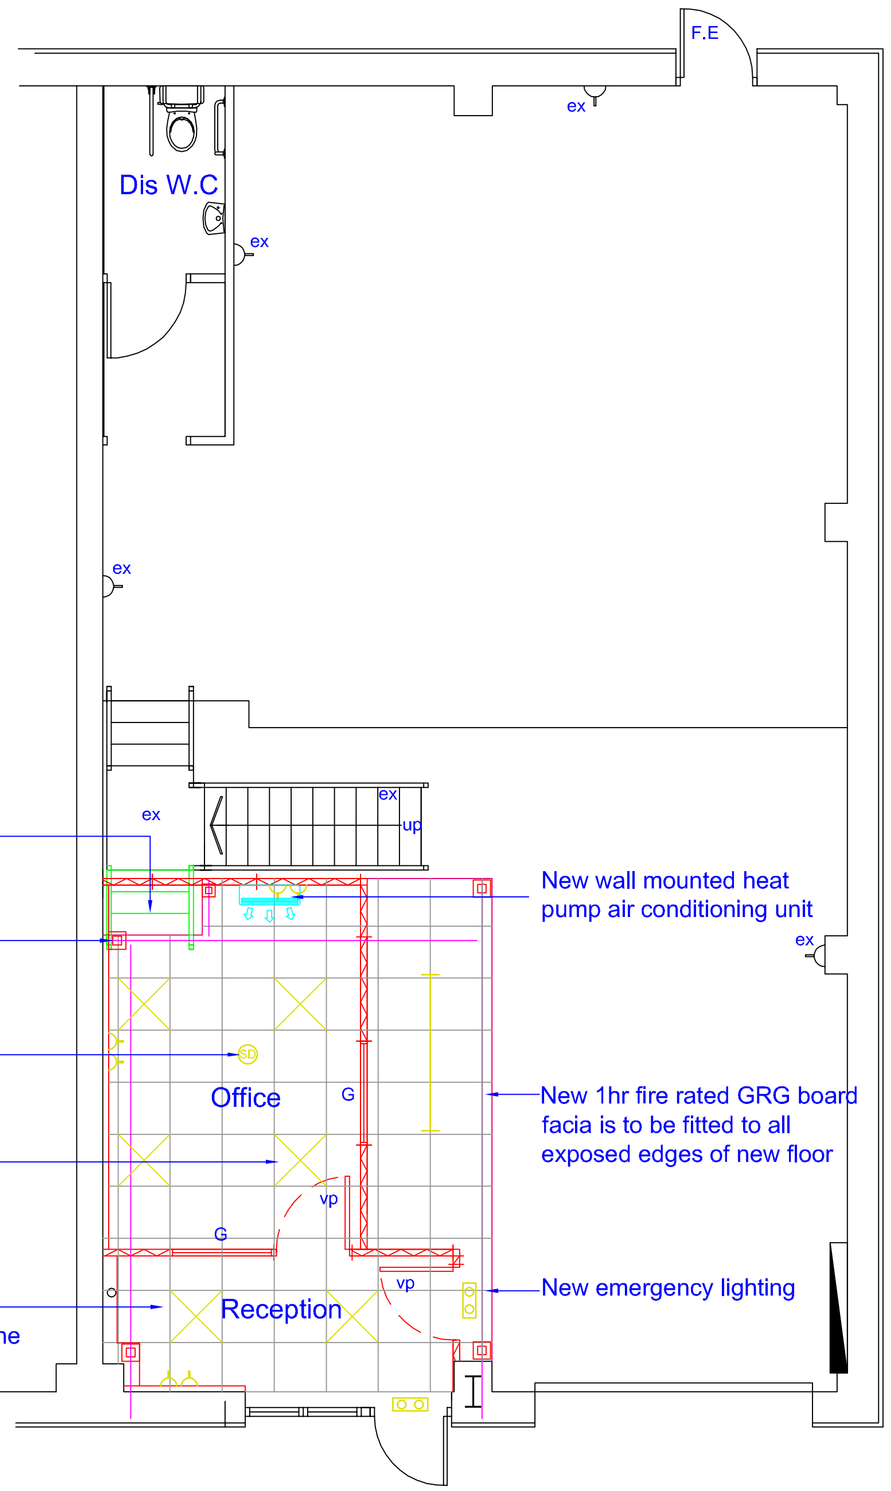

Proposed Ground Floor Plan

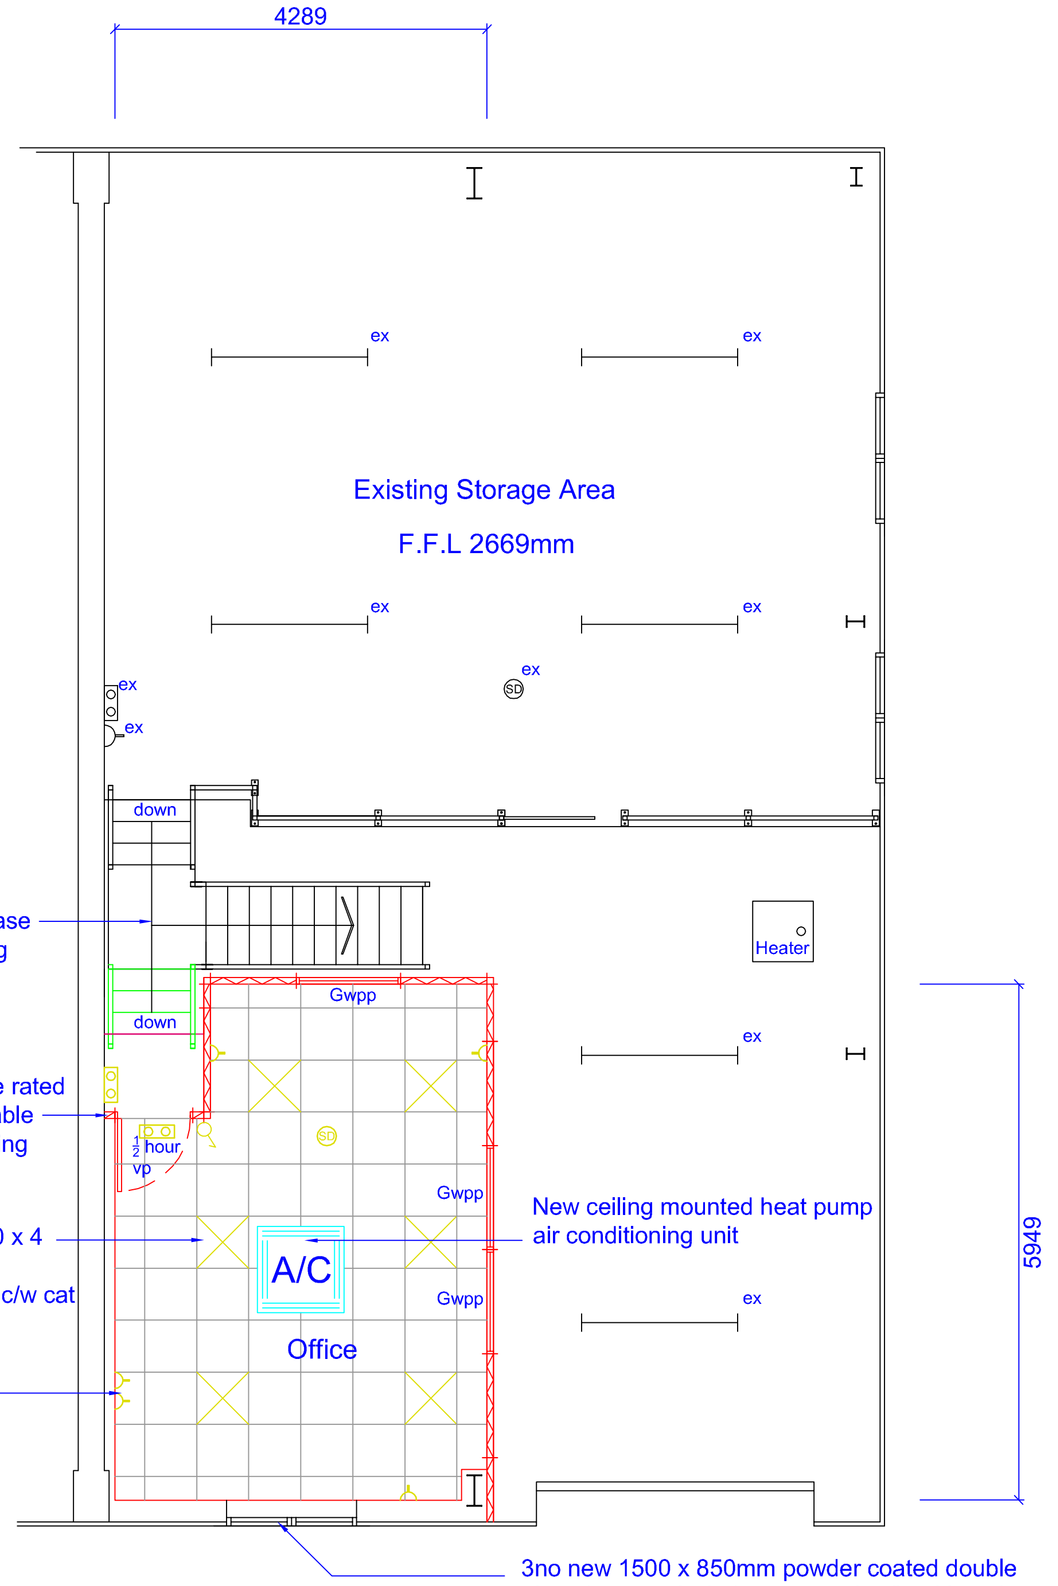

Proposed First Floor Plan

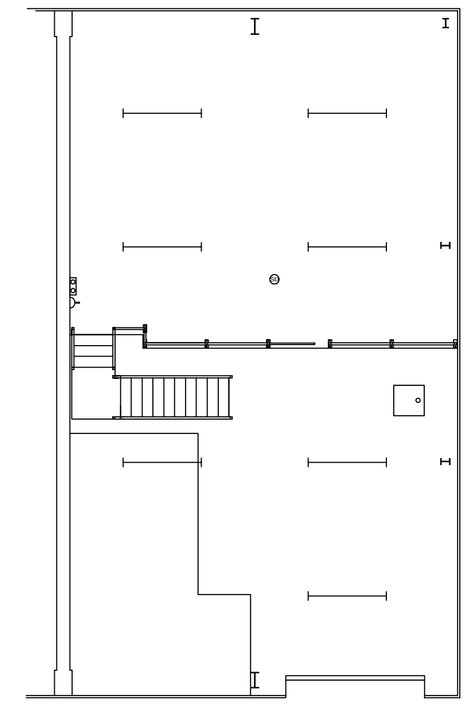

Existing First Floor Plan

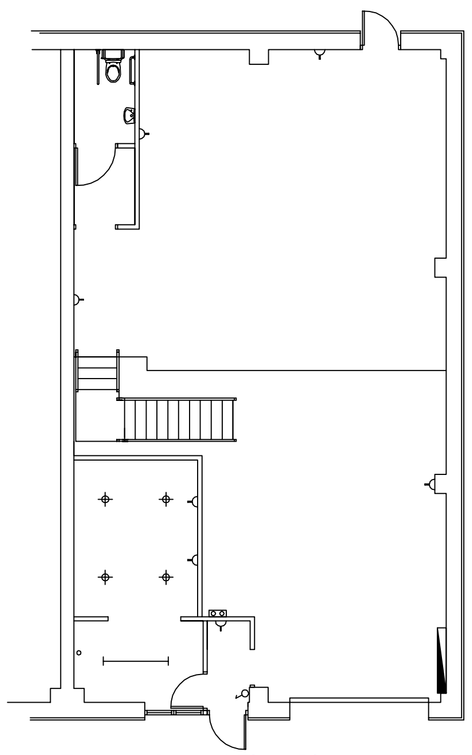

Existing Ground Floor Plan

Notes:

All dimensions must be checked on site and not scaled from this drawing. This drawing is property of Wessex Interiors Ltd and in no circumstances should this drawing be used without prior notice given to Wessex Interiors Ltd

Legend	
Symbol	Denotes
	600 x 600 x 4 Tube Recessed Modular Light
	1200 x 600 x 4 Tube Recessed Modular Light
EL	3hr Non Maintained Bulkhead Emergency Light
SD	Smoke Detector
	3hr Non Maintained Emergency Light c/w euro running man legend
	Double 13amp switched socket
	Spotlight
	Bulkhead Light
	6' Twin Fluorescent Tube
A/C	Ceiling Mounted Air Conditioning Unit
Heater	Wall Mounted Heater Unit
Air con	Wall Mounted Air Conditioning Unit
T D	Telephone point / Data Point
	3 Compartment Floor Boxes
	Fire Alarm Call Point
	Fire Alarm Sounder
	Radiator
	Switch
	Handrail and Handrail Posts
	Sliding Gate
	Suspended Ceiling
	Perlins
	Main Beams
	Mezzanine Floor Line
	Partitioning
	Mezzanine Floor Columns

Rev	Date	Description
A	15.04.14	Existing Layouts added

© copyright

Client: Emco

Address:
Unit 6,
Hayling Billy Bus Centre
Furniss Way,
Hayling Island,
Hants. PO11 OED

Contact: Jim

Tel.

Drawing Title: Proposed Partitioning Project

Scale: 1:50

Date: 11/03/2014

Drawn by: Gary

Drg. No: EM4858

Rev.: A

WESSEX INTERIORS
Wessex Interiors Limited
Unit 4, Rushington Court
Chapel Lane, Totton
Southampton, SO40 9NA
Telephone: 023 8066 3100
Fax: 023 8066 3191
Website: www.wessexinteriors.co.uk
Email : info@wessexinteriors.co.uk