© COPYRIGHT RESERVED 2010

RICS

All dimensions to be checked on site prior to commencement of any construction works Figured dimensions are to be used in preference to scaled dimensions.


NOTES

Proposed Elevations









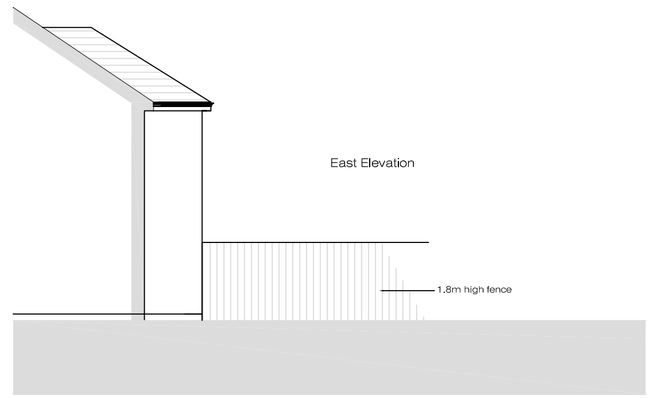

Proposed Floor Plans

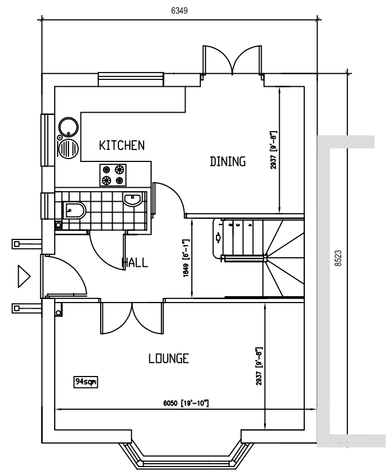

Ground Floor

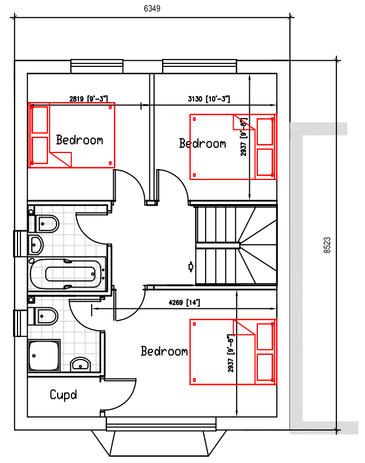



First Floor





Existing Elevations

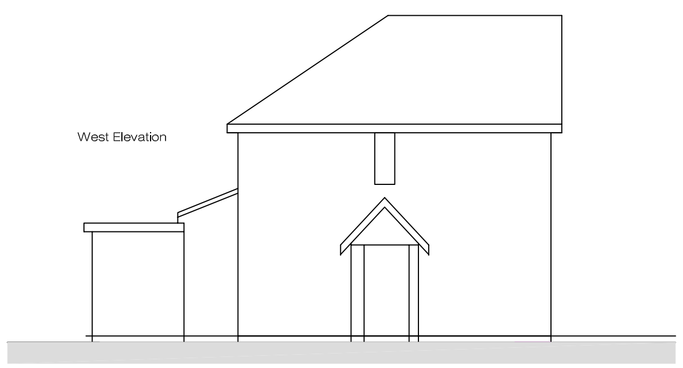

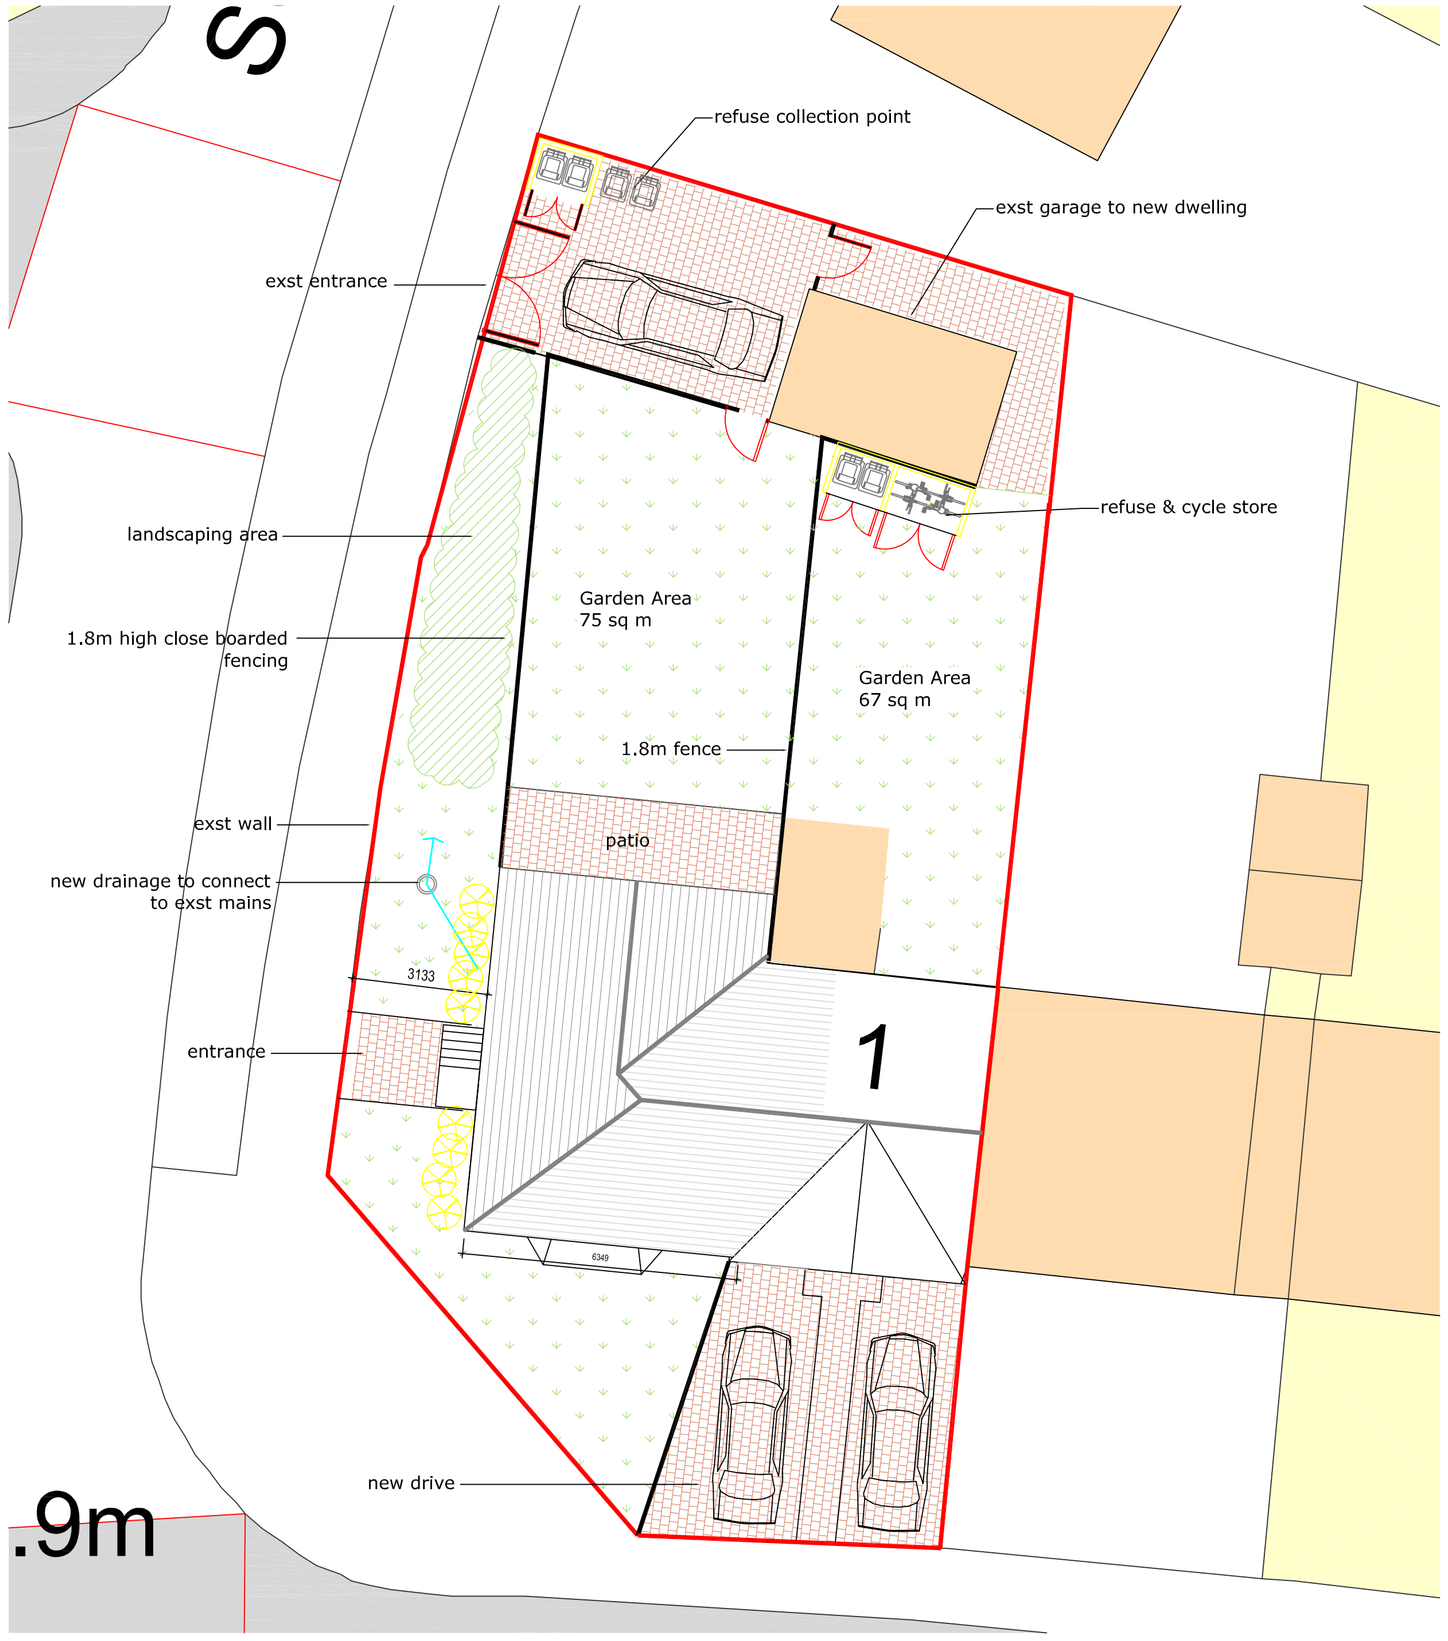

01	Floor plan amended	20•03•14	cf	
Revision	Decription	Date	DRAWN	

Project :

Mr G Wrightson
1 Blendworth Crescent
Leigh Park
Havant
Hampshire

Drawing Title :

Proposed Development

Chris Flint Associates Ltd
CHARTERED SURVEYORS - PROJECT MANAGERS
DEVELOPMENT CONSULTANTS

Drawn By	Date	Checked By	Date	Approved By	Date
CF	20/10/13				

Drawing No.	Revision:	Scale:
CFA \| FULL \| 01	01	1:100

PLANNING

2 Emerald Close Waterlooville Hants PO7 8NZ
tel: 023 92 432484 fax: 023 92 358554 Email: cfassociates@aol.com