
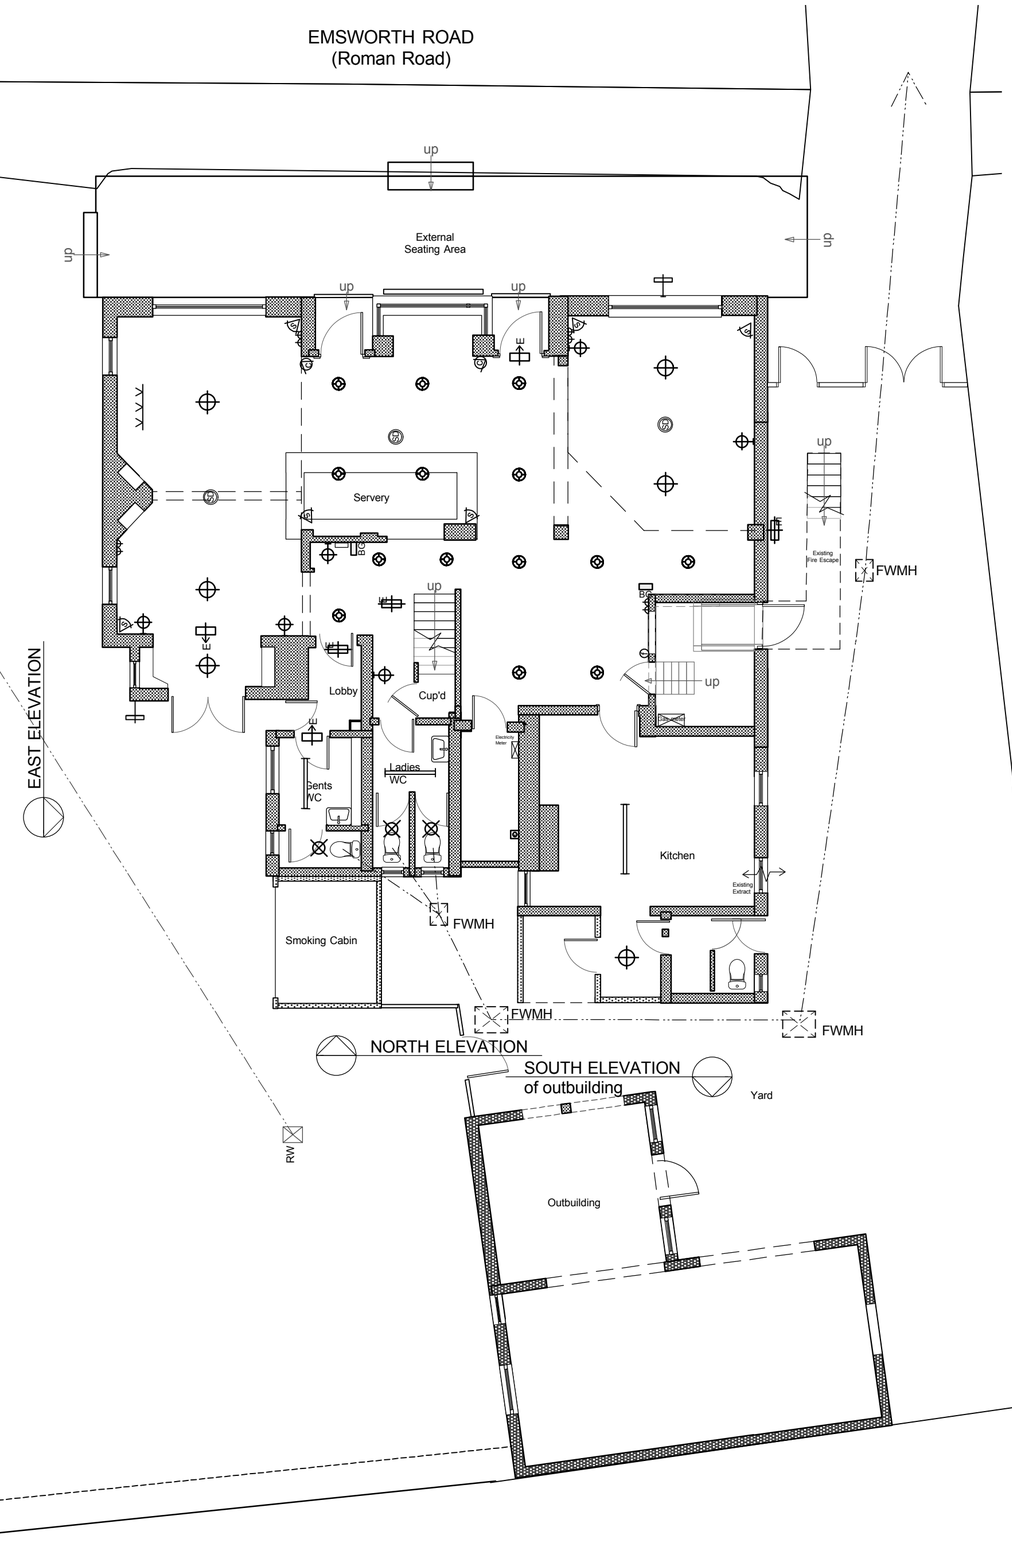


GROUND FLOOR PLAN EXISTING

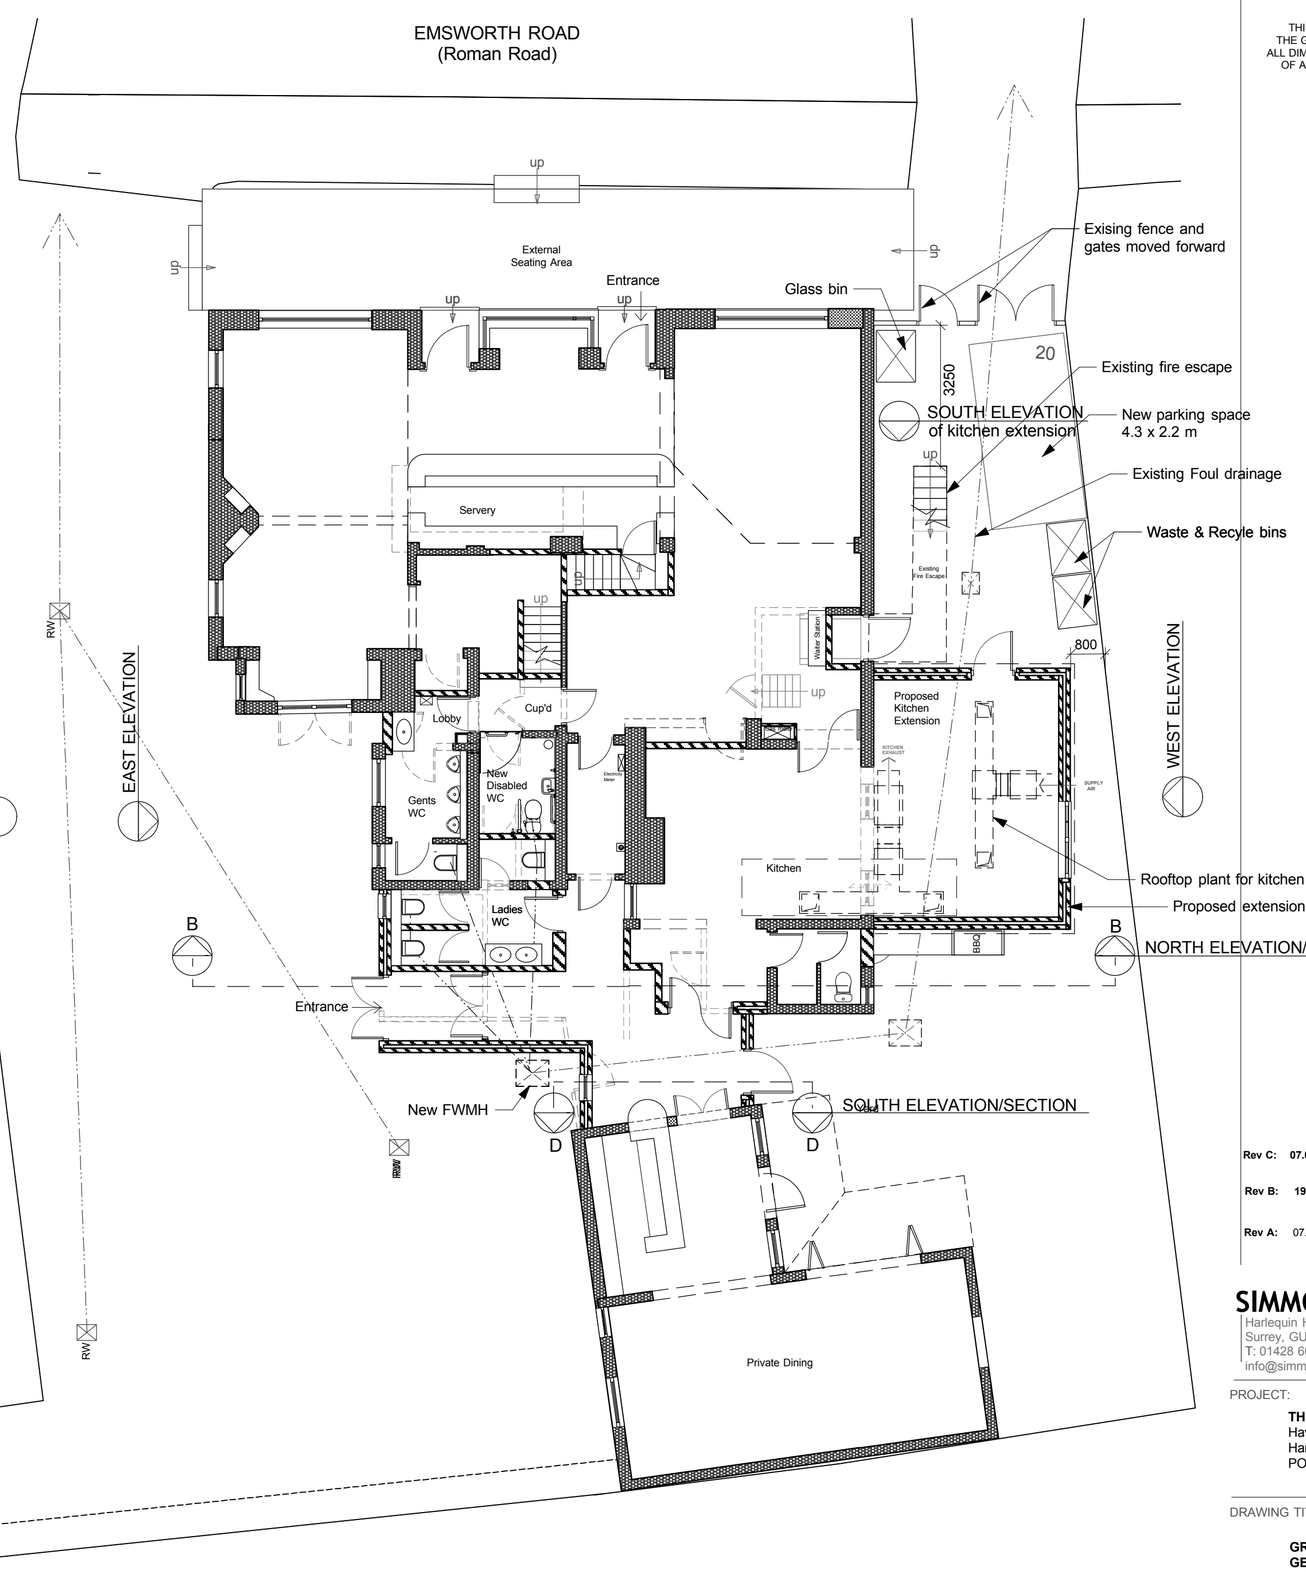

GROUND FLOOR PLAN PROPOSED

Notes:

THIS DRAWING IS NOT TO BE SCALED.
THE GENERAL CONTRACTOR IS TO CHECK
ALL DIMENSIONSAND NOTIFY THE DESIGNERS
OF ANY DISCREPANCIES OR OMISSIONS.

Rev C:	**07.04**.14	Mansard roof to proposed kitchen extension. Plant behind
Rev B:	**19.02**.14	South and North elevations to proposed kitchen extension added
Rev A:	07.02.14	Boundary line extended to entire site Elevations named according to aspect & referenced on Plan Dwg -235-23

SIMMONS INTERIORS
Harlequin House, Crossways Road, Grayshott
Surrey, GU26 6HG
T: 01428 608436 F: 01428 607478
info@simmonsinteriors.com

PROJECT:

THE WHEELWRIGHT'S ARMS
Havant
Hampshire
PO9 2SN

DRAWING TITLE:

GROUND FLOOR PLAN
GENERAL ARRANGEMENT
EXISTING & PROPOSED

DRAWING STATUS:
PLANNING

SCALE: 1:100 @ A2
DATE: 20/01/14
DRAWN: cc

DRAWING NUMBER:
J235 -23
REV: **C**