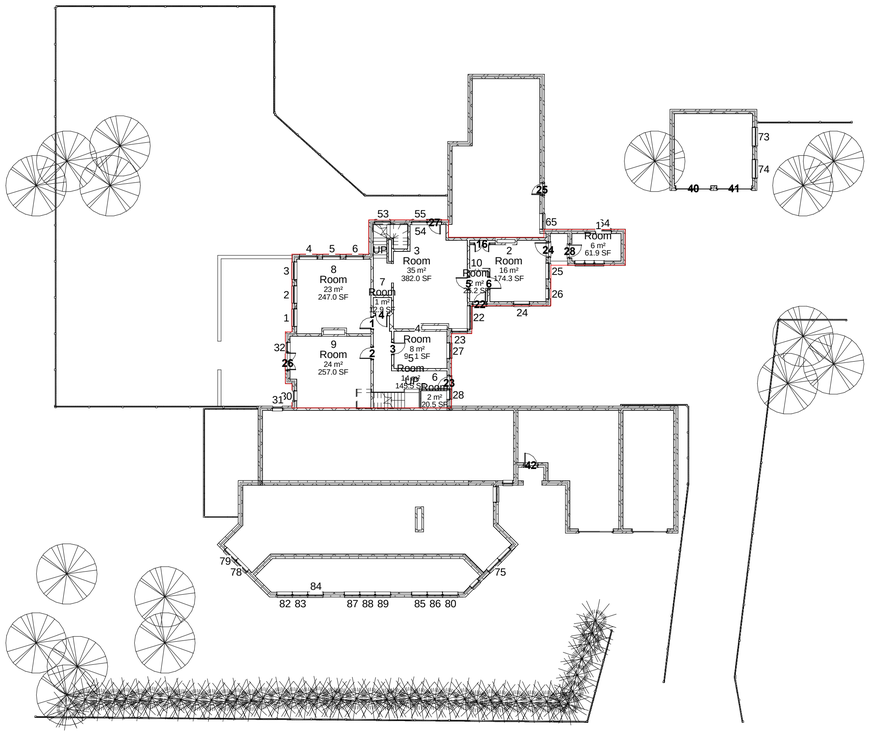

Ground Floor Plan Scale 1:200 at A1

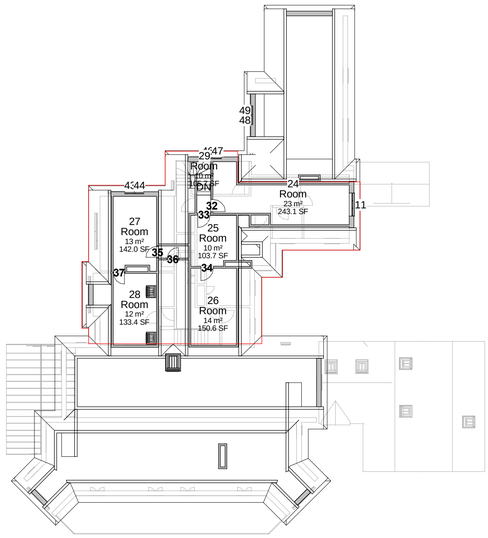

Second Floor Plan Scale 1:200 at A1

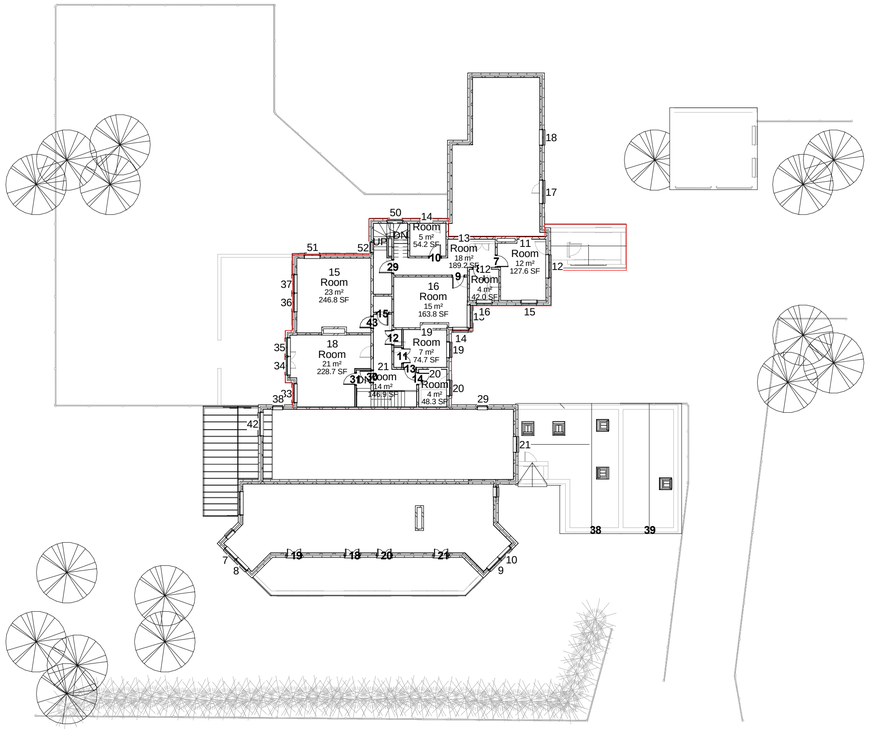

First Floor Plan Scale 1:200 at A1

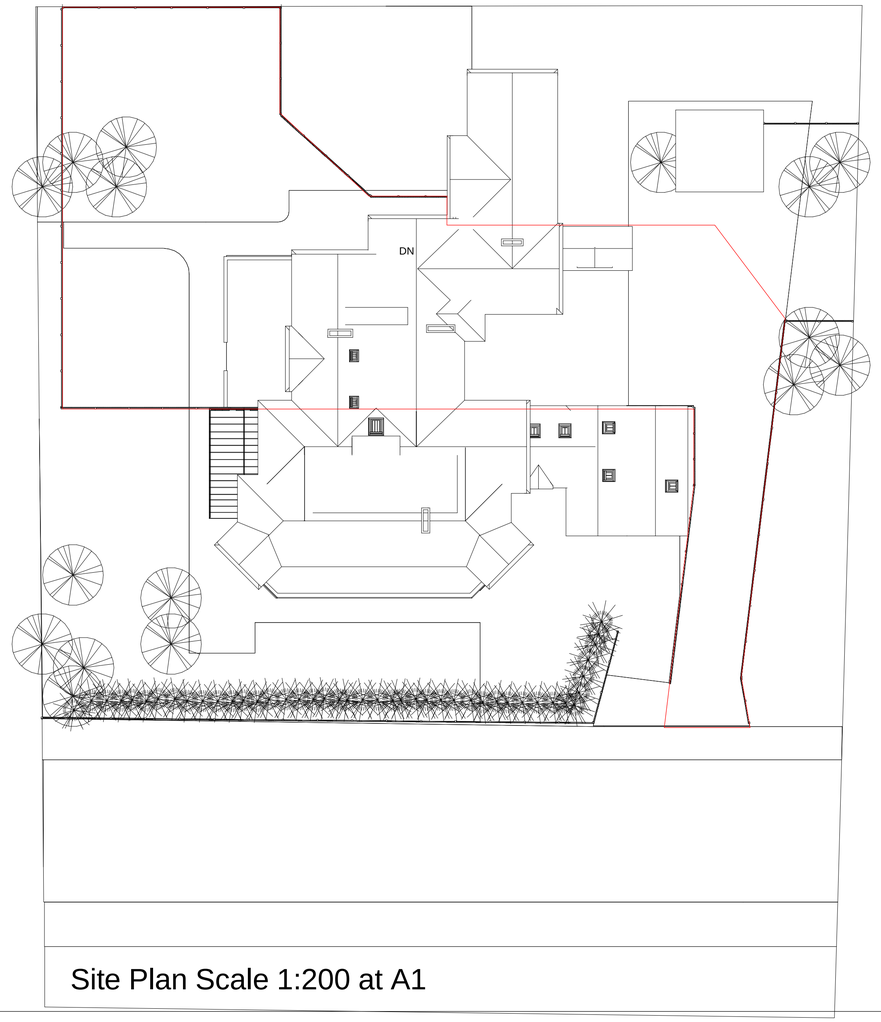

Site Plan Scale 1:200 at A1

IJ Murray Associates

www.ijma.co.uk

IJ Murray Associates
173 Havant Road
Hayling Island
Hampshire
PO11 0LF
Phone 02392469004
Mob 07779 246915
e-mail ian@ijma.co.uk

These drawings are for planning and building regulation purposes only and are not for construction. All dimensions should be checked on site before work commences

These Drawings are the property of IJ Murray Associates (part of Clanfield Media Ltd) and should not be reproduced or used in any way without the permission of a Director of Clanfield Media Ltd

No.	Description	Date

Mr and Mrs Snell

Seacourt hse

Existing Plans

Project number	Project Number
Date	Issue Date
Drawn by	Author
Checked by	Checker

A108

Scale 1 : 200

14/01/2014 16:10:43