



EXISTING EAST ELEVATION

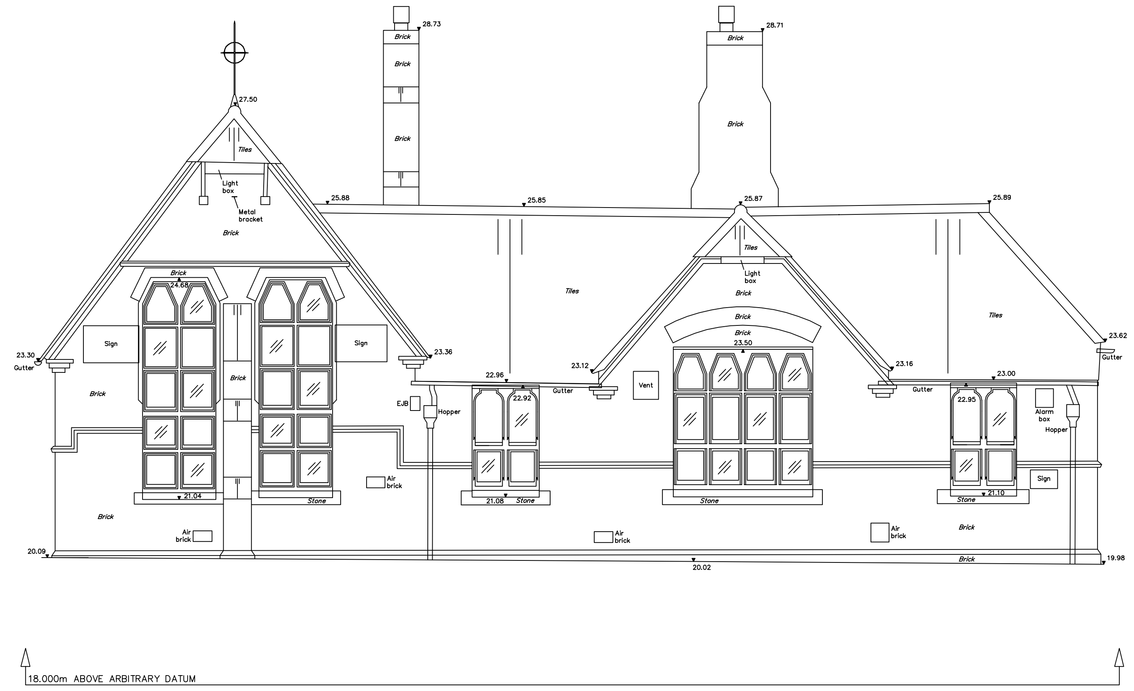

EXISTING SOUTH ELEVATION 2



EXISTING NORTH ELEVATION 4

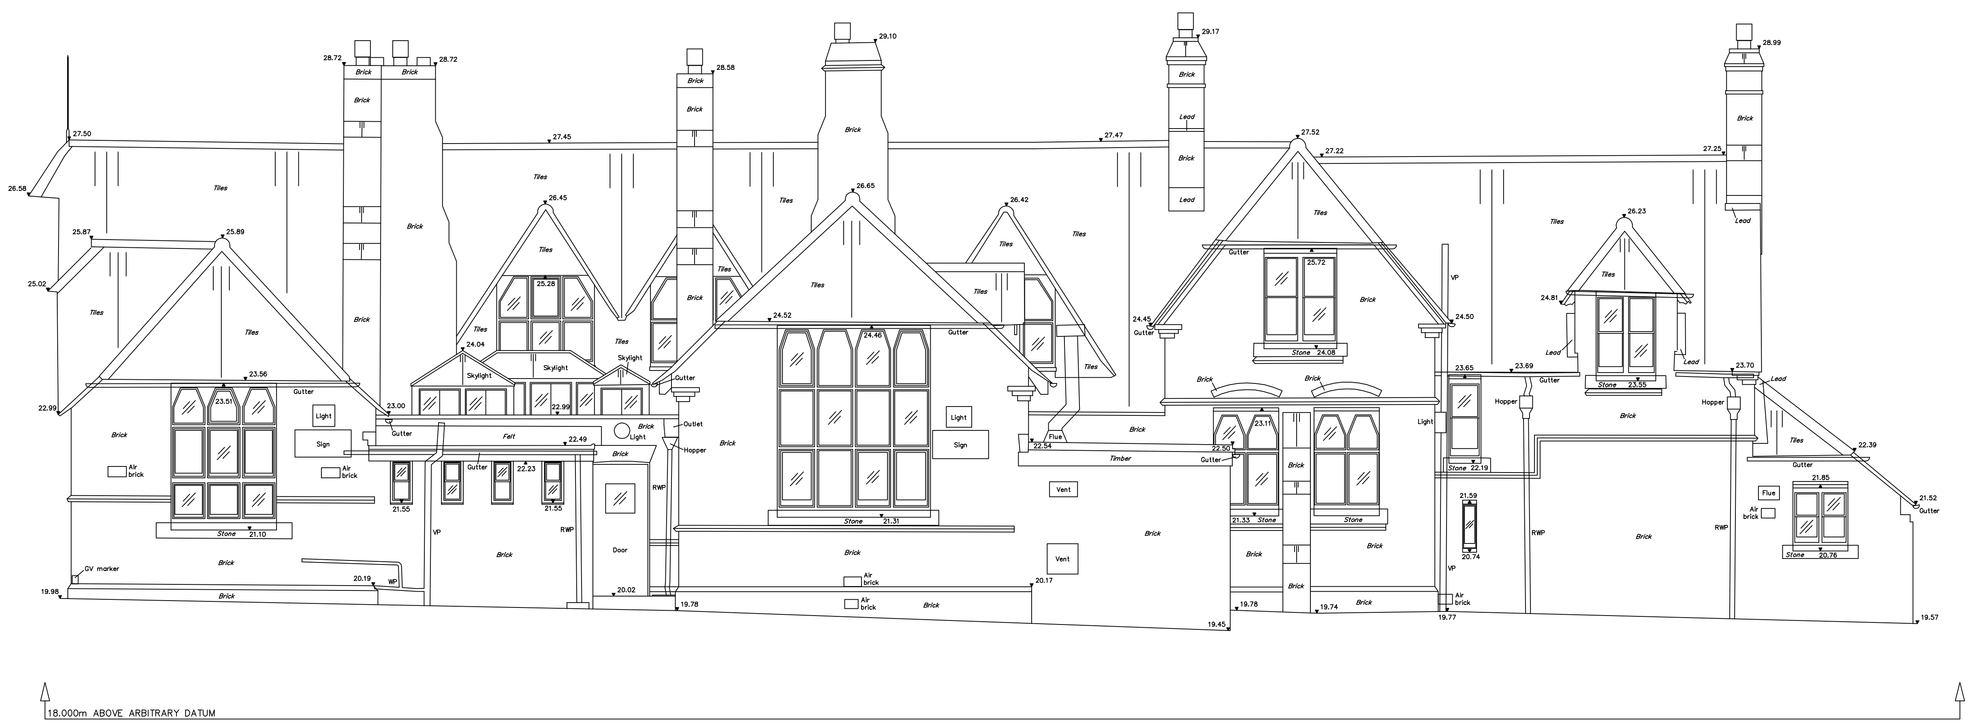

EXISTING WEST ELEVATION 3

LEGEND

SURVEY STATION
BENCH MARK
STEP UP
76.72 LEVEL POSITION
BANKING
SLOPING CEILING
SLOPING MASONRY
FENCE
HEDGE
GATES
TREE (G = Girth, H = Height, S = Spread)
FOUL DRAINAGE (100mm Pipe)
STORM DRAINAGE (100mm Pipe)
SAPLING
ELECTRICITY O/H
TELECOM O/H
ELECTRICITY U/G
TELECOM U/G
SOLID WALL / BUILDING LINE
WATER MAIN
ARCHED CEILING
GAS
ELEVATION
FLOORBOARD DIRECTION
SECTION
ANGLED FACE

FENCE TYPES AND ABBREVIATIONS

BW	BARBED WIRE	IR	IRON RAILINGS
CB	CLOSE BOARDED	PR	POST & RAIL
CI	CORRUGATED IRON	PW	POST & WIRE
CLK	CHAIN LINK	OB	OPEN BOARDED
CPG	CHESTNUT PALING	WM	WIRE MESH

LEVELS AND HEIGHTS

ASL	ARCH SPRINGER LEVEL	ash	ARCH SPRINGER HEIGHT
AHL	ARCH HEAD LEVEL	ah	ARCH HEAD HEIGHT
BSL	BEAM SOFFIT LEVEL	b	BEAM SOFFIT HEIGHT
CSL	CEILING SOFFIT LEVEL	c	CEILING SOFFIT HEIGHT
DHL	DOOR HEAD LEVEL	d	DOOR HEAD HEIGHT
IL	INVERT LEVEL	dh	DOOR HEAD HEIGHT
LL	LANDING LEVEL	fc	FALSE CEILING HEIGHT
FCSL	FALSE CEILING LEVEL	s	SOFFIT HEIGHT
FL	FLOOR LEVEL	ws	WINDOW SILL HEIGHT
HL	HEAD LEVEL	wh	WINDOW HEAD HEIGHT
TL	THRESHOLD LEVEL		
WSL	WINDOW SILL LEVEL	*PLEASE NOTE: ALL HEIGHTS TAKEN FROM*	
WHL	WINDOW HEAD LEVEL	*FLOOR/LANDING UNLESS OTHERWISE STATED.*	

ABBREVIATIONS (Where Applicable)

AB	AIR BRICK	NFI	NO FURTHER INFORMATION
BOL	BOLLARD	O/H	OVERHEAD
BRW	BRICK WALL	PLT	PAVEMENT LIGHT
BT	BRITISH TELECOM	RG	ROAD GULLY
BT/V	BRITISH TELECOM COVER	RS	ROOF SKYLIGHT
CE	CLEANING EYE	RW	RETAINING WALL
C/H	CHANGE IN CEILING HEIGHT	RWP	RAINWATER PIPE
		SC	STOP COCK
CL	COVER LEVEL	SV	STOP VALVE
CP	CONC PAVING SLABS	T	TELEPHONE
DP	DOWN PIPE	TCO	TELEPHONE COVER
EP	ELECTRICITY POLE	TLT	TRAFFIC LIGHT
FH	FIRE HYDRANT	TP	TELEGRAPH POLE
G	GULLY	TPS	TACTILE PAVING SLABS
GSC	GAS STOP COCK	UTL	UNABLE TO LIFT
GV	GAS VALVE	V	VENT
IC	INSPECTION COVER	VP	VENT PIPE
LP	LAMP POST	W	WINDOW
MH	MANHOLE	WM	WATER METER
MKR	MARKER	WP	WASTE PIPE
NB	NOTICE BOARD		

LEVELS

DATUM: ARBITRARY

LEVELS BASED ON FLOOR LEVEL IN NORTH-EAST ROOM. VALUE 20.000m (SEE PLAN).

SERVICE INFORMATION

DRAINAGE:
ELECTRICCITY:
GAS:
TELECOM:
WATER:

While all reasonable care has been taken in locating the underground services shown on this plan the completeness and accuracy of the information cannot be guaranteed. Users are advised to satisfy themselves on site before connections are made.

GRAND HOLDINGS LTD

BEDHAMPTON ARTS CENTRE
29 BEDHAMPTON ROAD
HAVANT PO9 3ET

ELEVATIONS

SCALE: 1:50	SHEET SIZE: A0	DRAWING: 1 OF 1
JOB No. M1213	SURVEYOR: RTG	DRAWN: RTG
	CHECKED: SPH	DATE: FEB 2012

SCALE BAR
0 1m 5m 10m

REV SURF.	DATE	INIT	REVISION DETAILS

The MEON SURVEY Partnership
Specialists in Architectural and Land Surveys
Campbell Park, Fernhurst Road,
Milland, Liphook, Hampshire, GU30 7LU
TEL.01428 741699 FAX.01428 741466
Email: mail@meonsurvey.co.uk
Web: http://www.meonsurvey.co.uk

PDF Created with deskPDF PDF Writer - Trial : : http://www.docudesk.com