
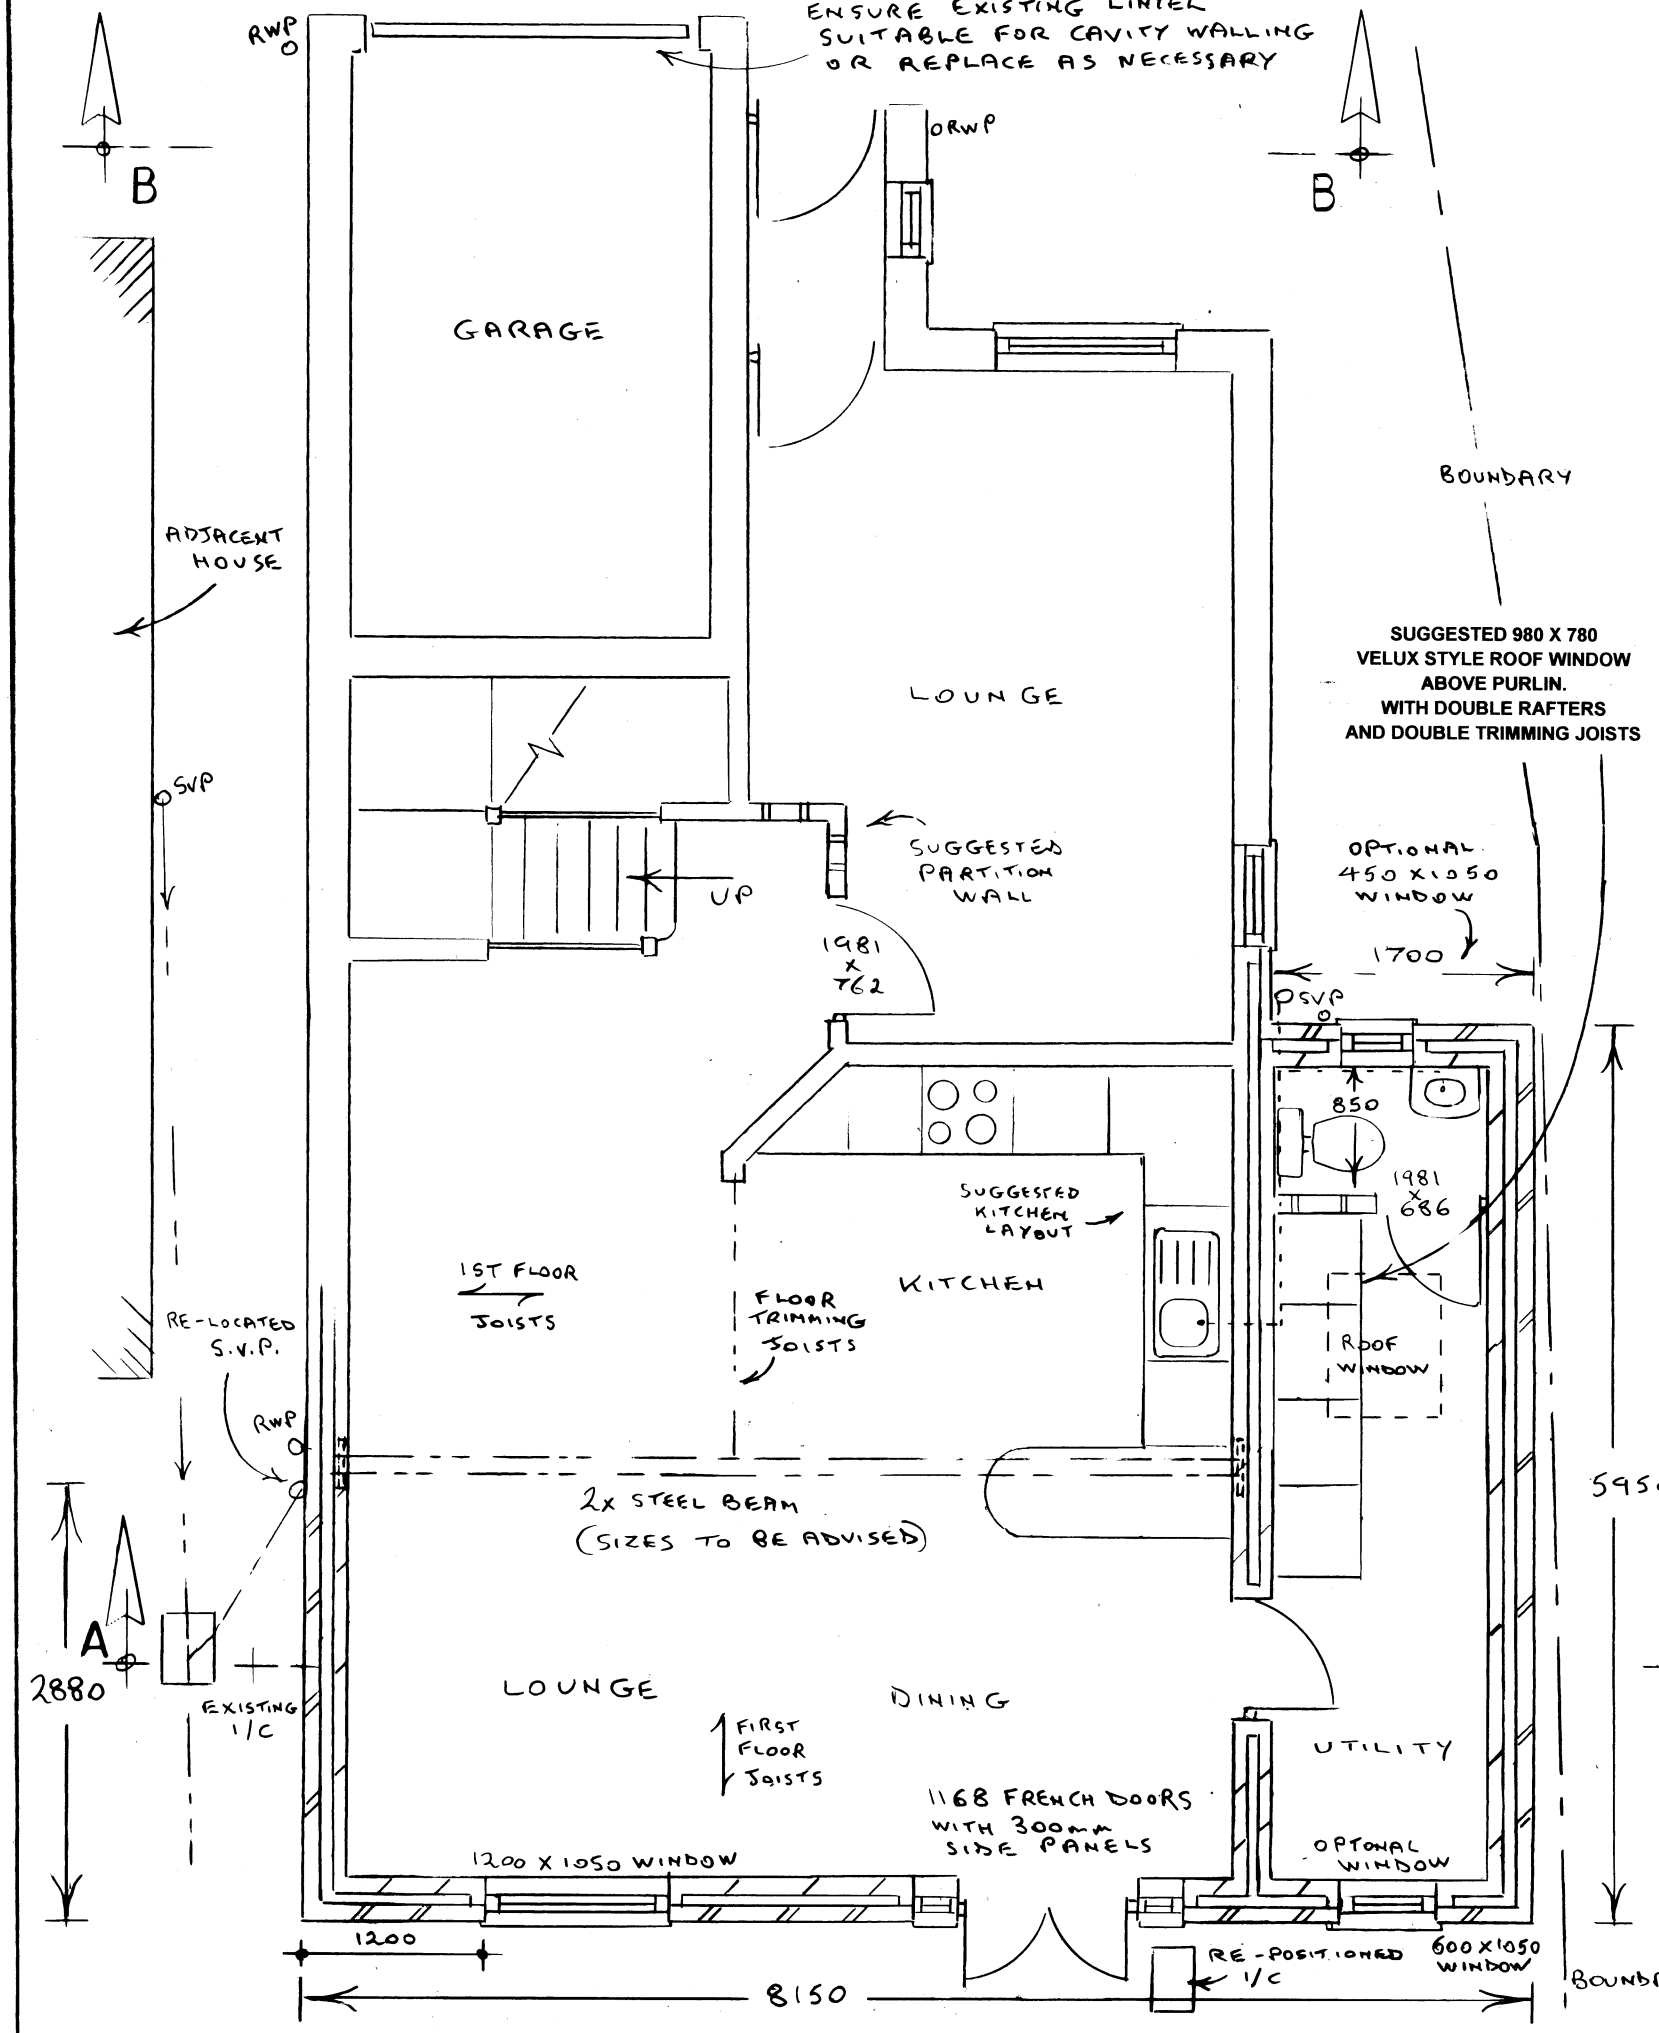


PROPOSED GROUND FLOOR 1:50

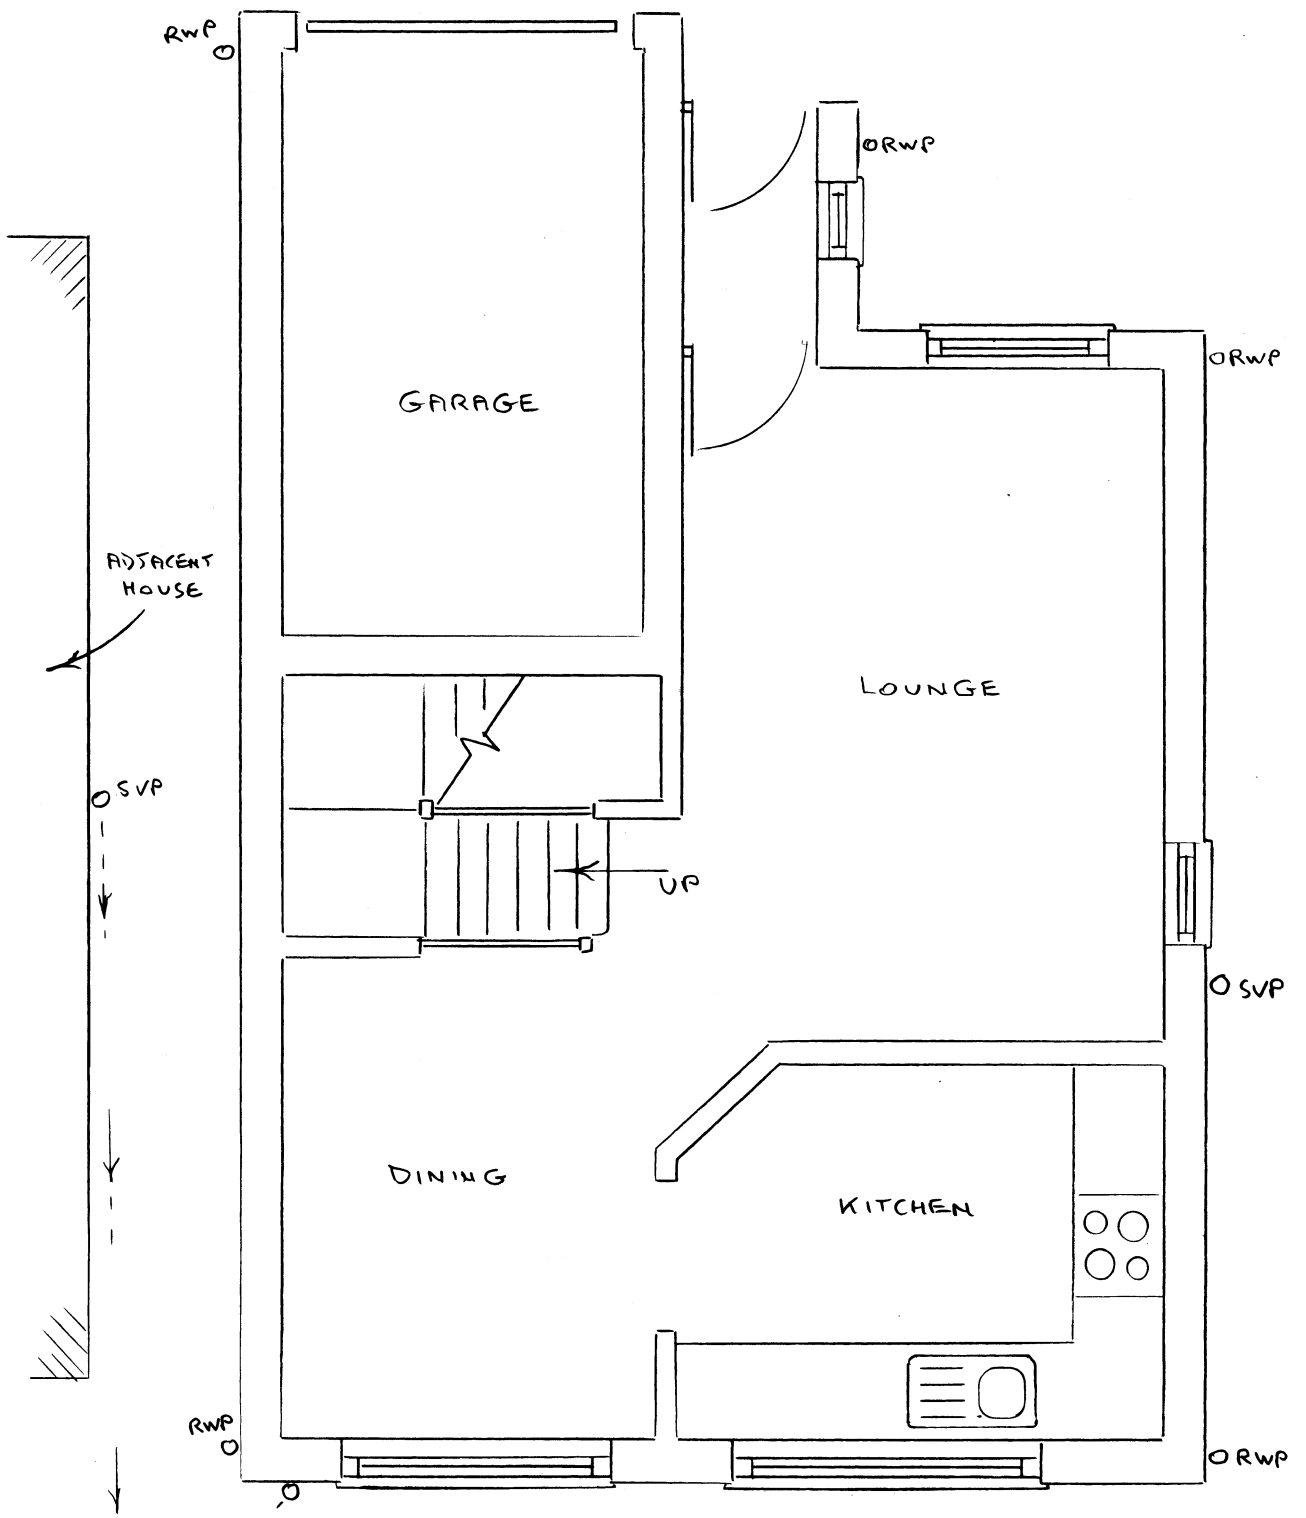

EXISTING GROUND FLOOR 1:50

ROGER CLARK (ARCHITECTURAL SERVICES)
Tel: 023 9237 3841

PLAN No: 24386 / 1

Drawing : Ground Floor Plans Scale : 1:50

PROPOSED EXTENSION

1 REDWOOD GROVE

HAVANT