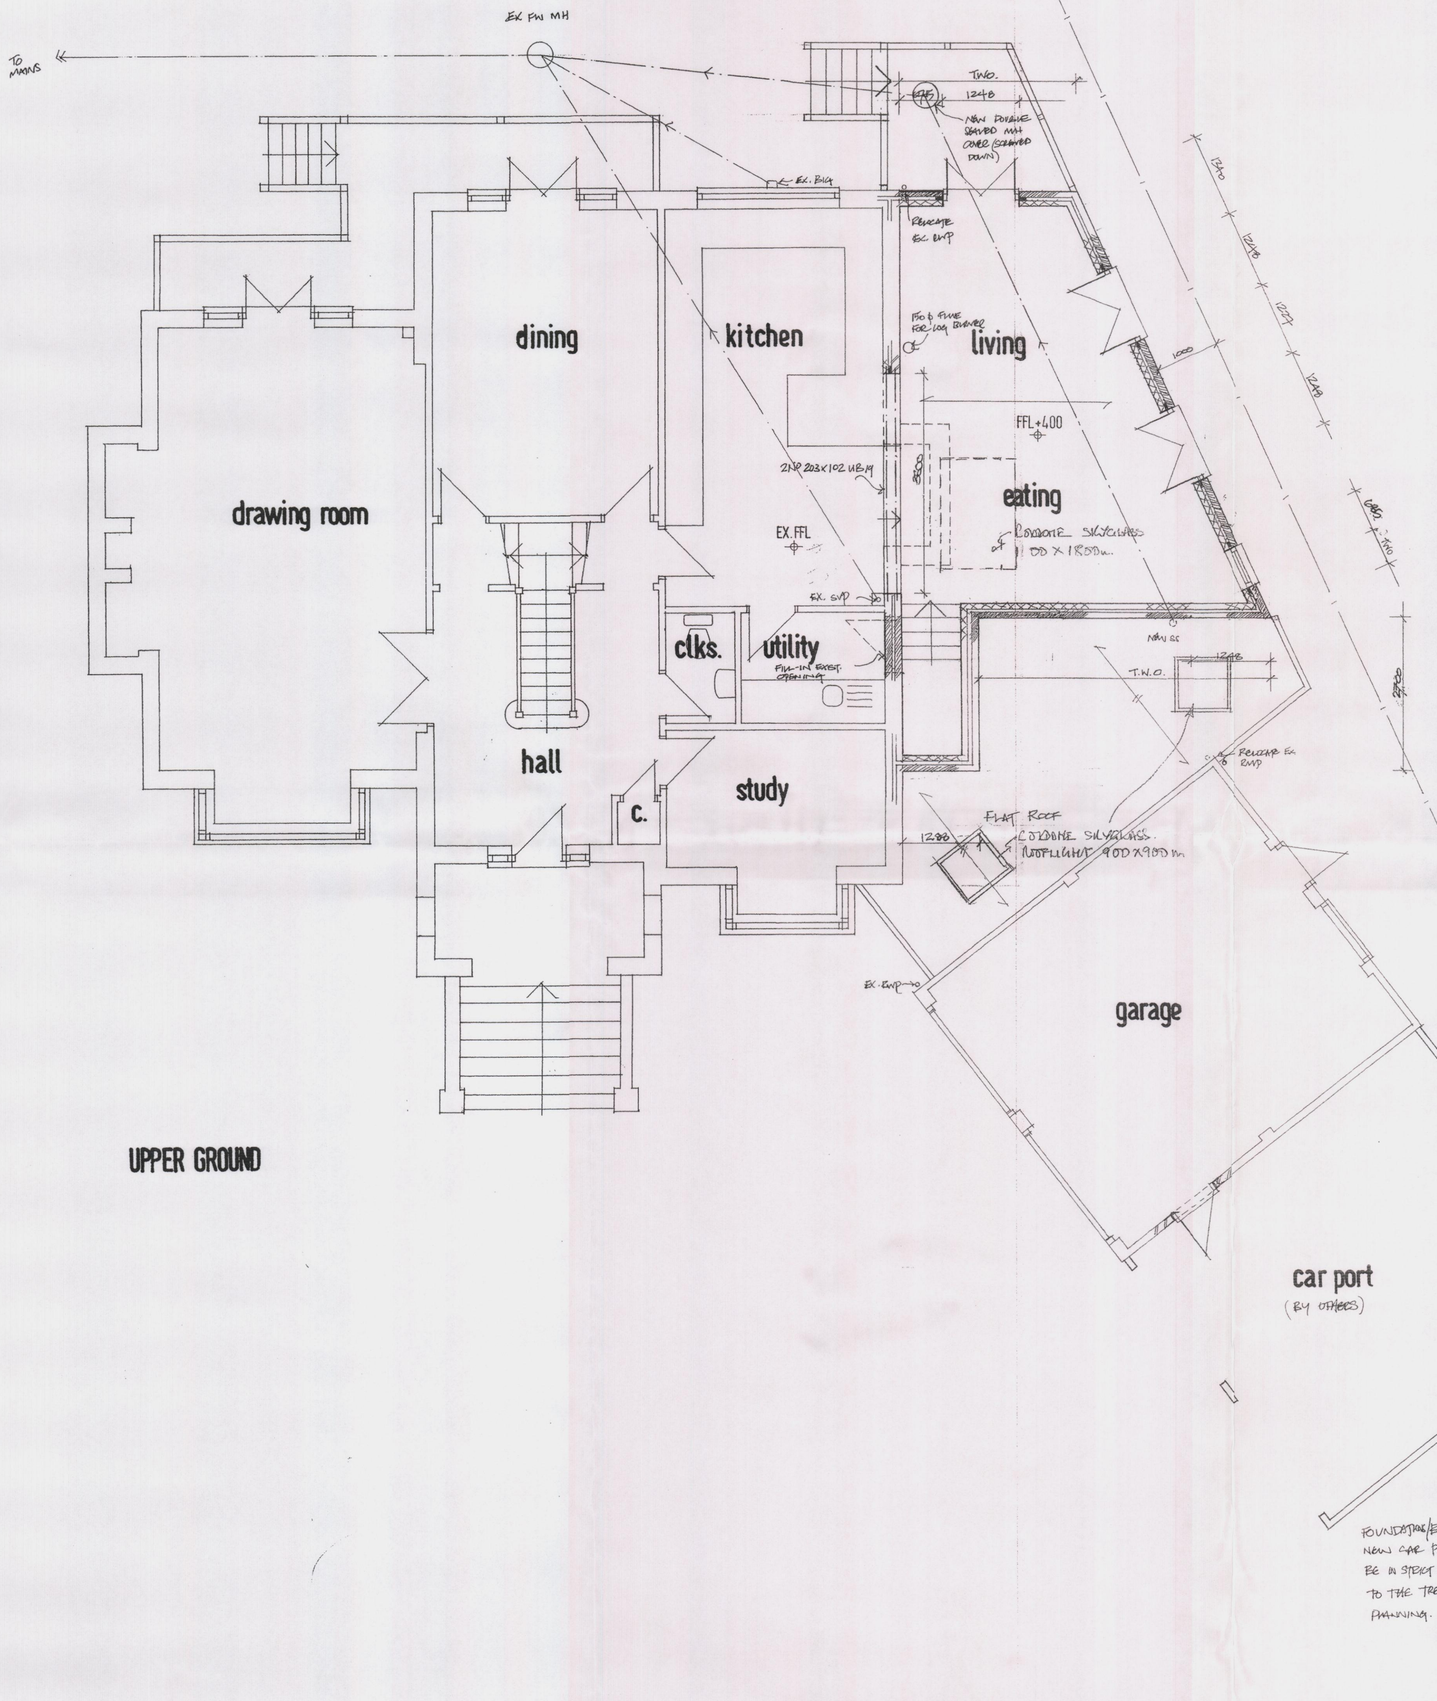



UPPER GROUND

NOTE: EXISTING DRAINAGE LAYOUT TO BE CONFIRMED BY CONTRACTOR ON SITE.

TJI FLOOR JOISTS TO SPECIALIST DESIGN

FLAT ROOF JOISTS 50 X 150 C/D @ 400c/c

ENGINEERING BRICK AS PADSTONE

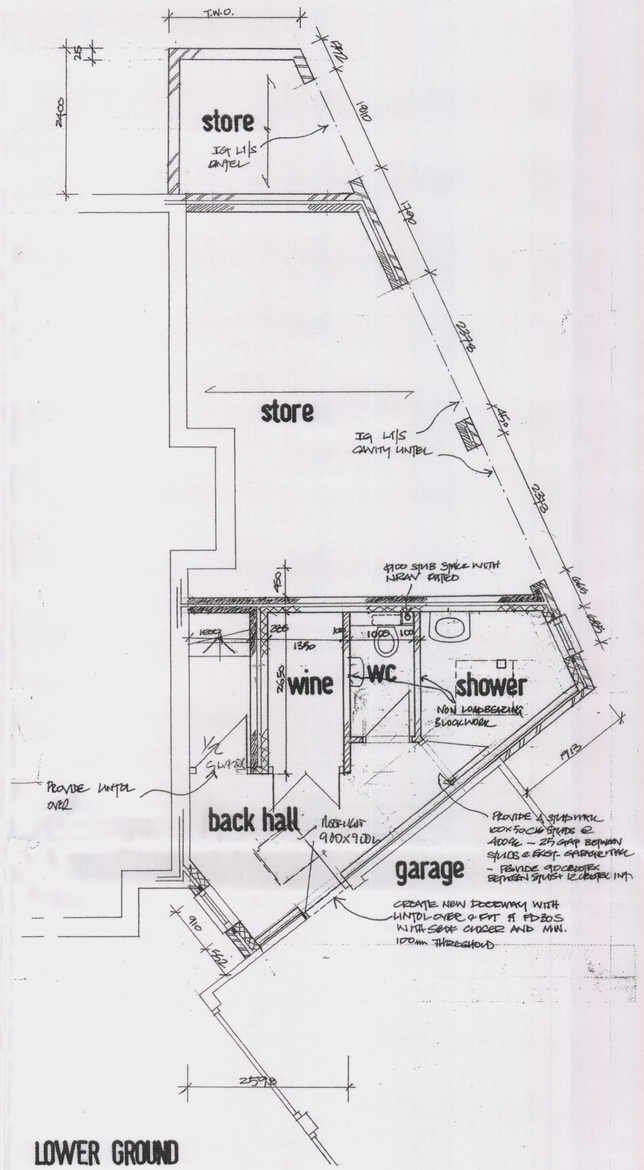

LOWER GROUND

HAVANT BOROUGH COUNCIL
- 8 SEP 2014
RECEIVED

BARRY BOWHILL
ARCHITECTURAL CONSULTANT
3 The Merchant House, High Street
Bishops Waltham, Hampshire SO32 1AA
Tel: 01 489 891558
Email: barry@barrybowhill.co.uk

Project	REAR EXTENSION TO SAMPHIRE HOUSE 17 SEAFARER WALK,HAYLING
Client	Mr D ROBINS
Subject	EXISTING FLOOR PLANS
Date: Sept 2014	Scale: 1 : 50 @ A1
Rev:	Drg. No. 729/P/12

- **Copyright reserved.**
- **All dimensions are to be site confirmed and should not be scaled.**
- **Verify all queries with the office.**