Proposed Site Block Plan
scale 1:200

Scale Bar (m)
1:200
0 1 2 3 4 5 6 10 15 20

N

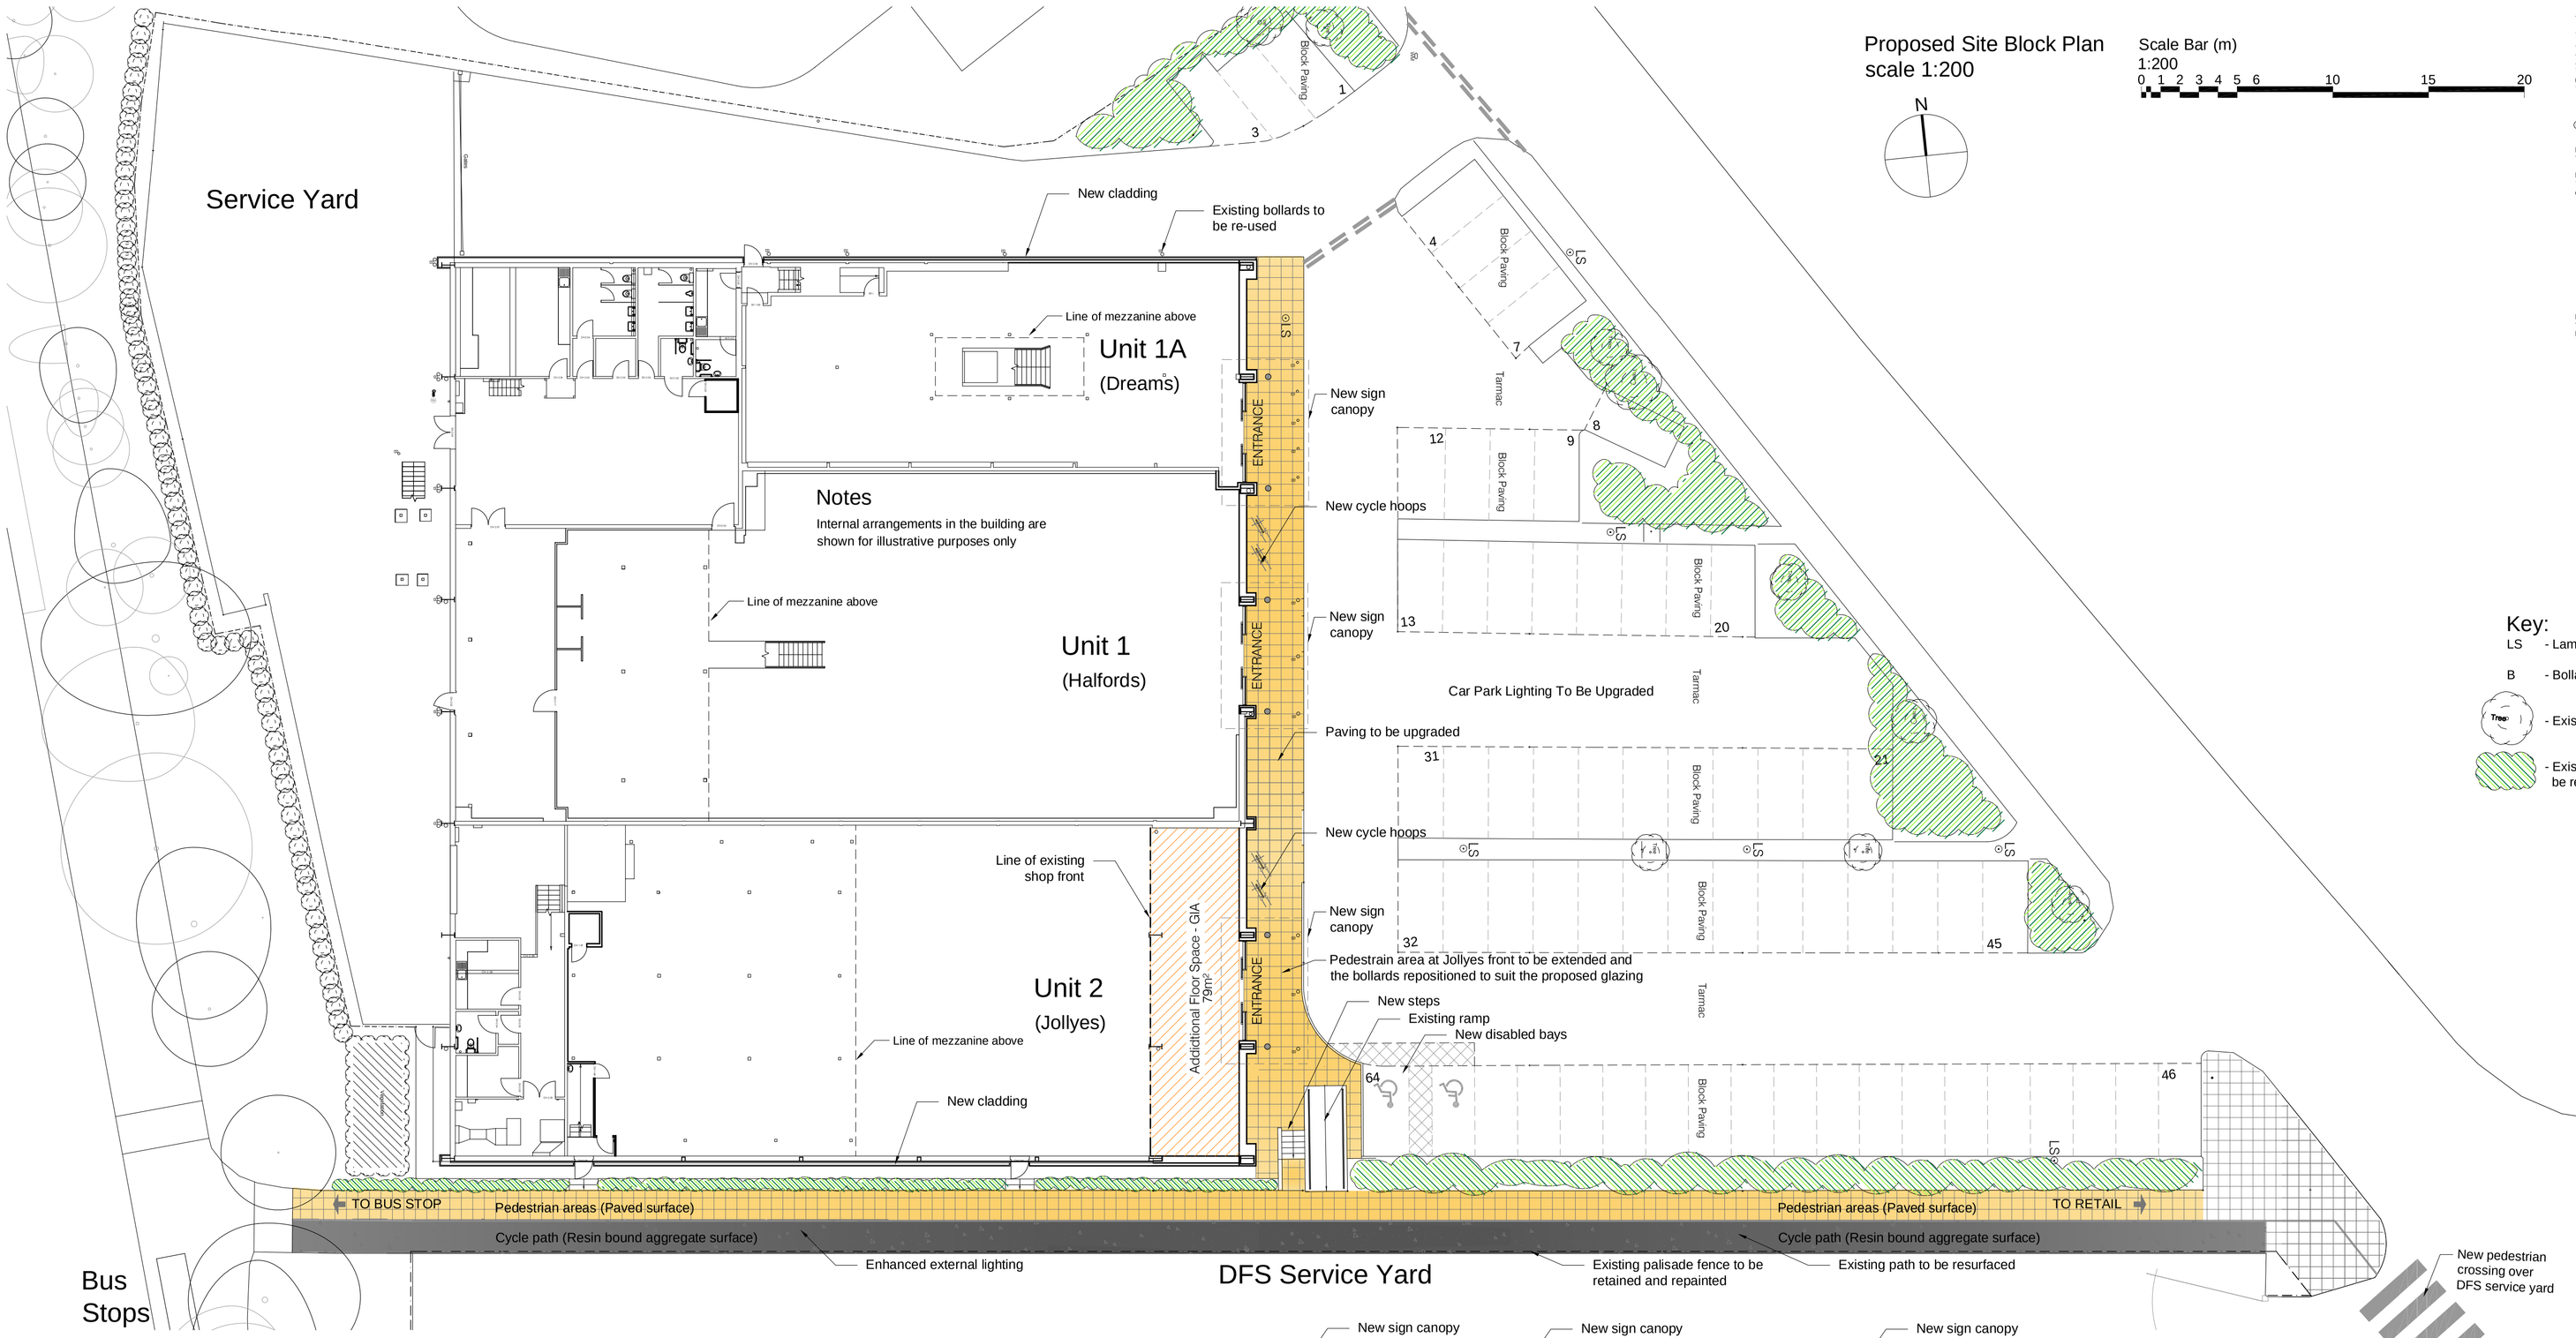

Key:
LS - Lamp Stand
B - Bollard
Trees - Existing Trees to be retained
- Existing Landscaped Areas to be retained

This drawing must not be scaled
All dimensions must be checked on site
All setting out to be checked on site
All levels must be checked on site and their datum confirmed
This drawing must be read in conjunction with the relevant specification clauses
This drawing must not be used for land transfer purposes

©Denning Male Polisano

DRAWING NOTES

P- refers to Preliminary Drawing
T- refers to Tender Drawing
C- refers to Construction Drawing

REVISION	DATE	BY
P1 PRELIMINARY ISSUE	02/12/13	SL

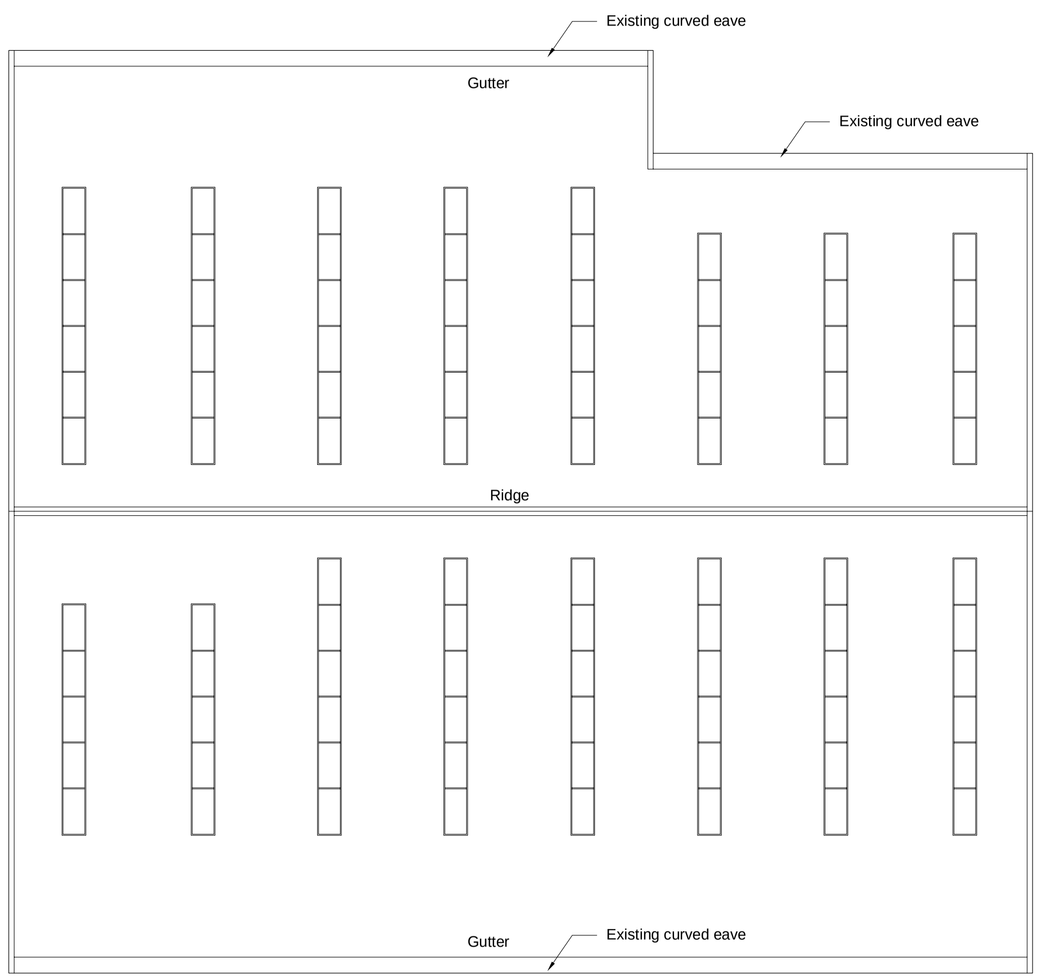

Existing Roof Plan
scale 1:200

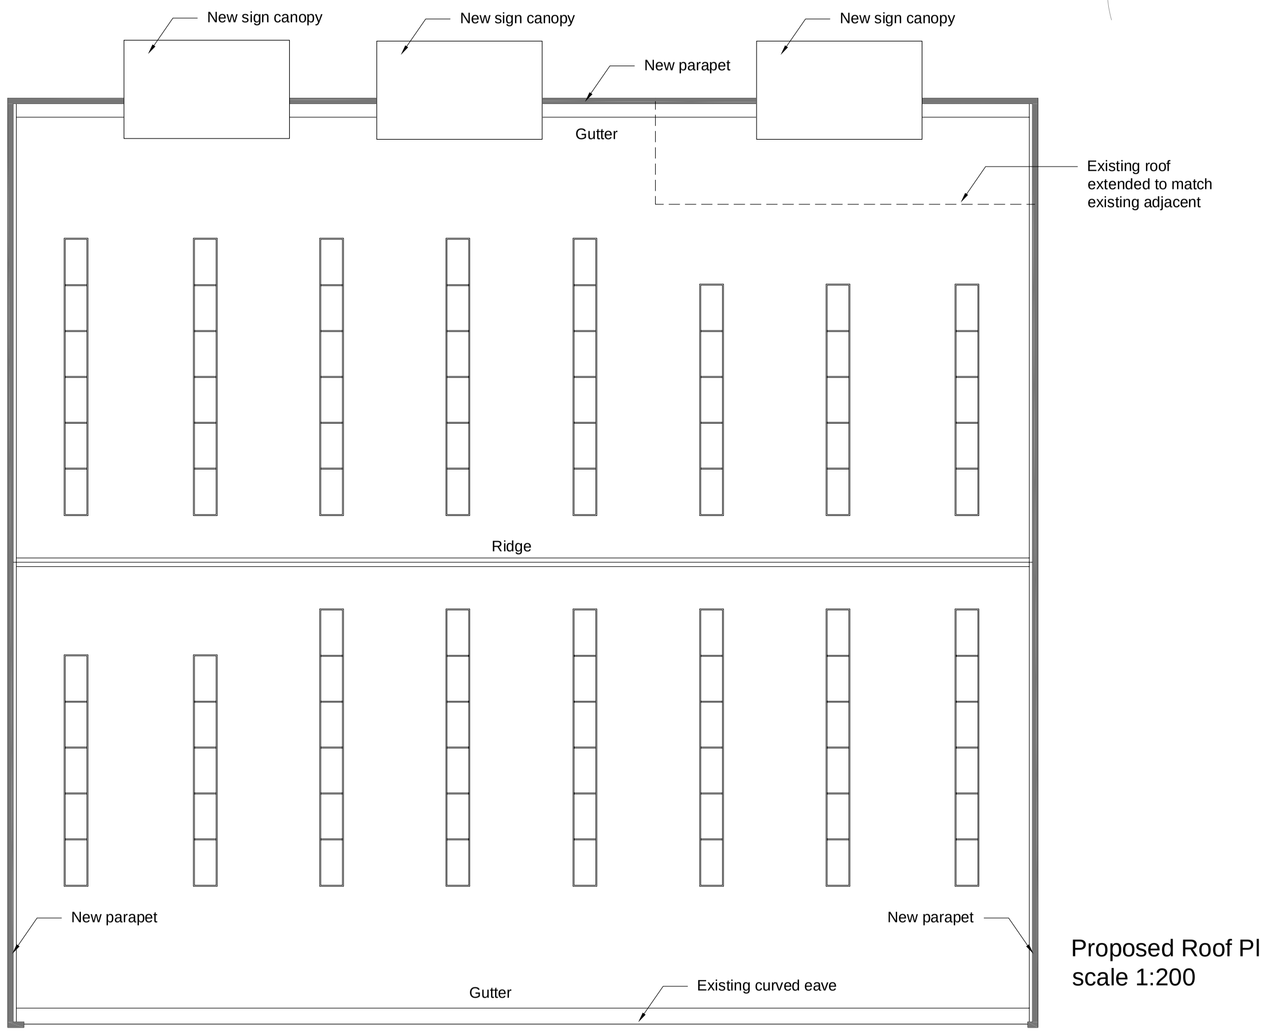

Proposed Roof Plan
scale 1:200

PLANNING

CLIENT
Henderson UK Retail Warehouse Fund

PROJECT TITLE
Wellington Retail Park
(Phase 2 - Halfords Block)
Waterlooville PO7 7FG

DRAWING TITLE
Proposed Site layout &
Ground Floor Plan,
Roof Plans

DATE
December 13

SCALE
1:200@ A1

DRAWING No
216-PL-101.P1

Denning Male Polisano
Chartered Architects

Ferneberga House
Alexandra Road
Farnborough
Hampshire GU14 6DQ

T +44 (0) 1252 318448
www.dmp-architects.co.uk