


Ordnance Survey® information.
© Crown copyright. All rights reserved.
Licence number AR100007392

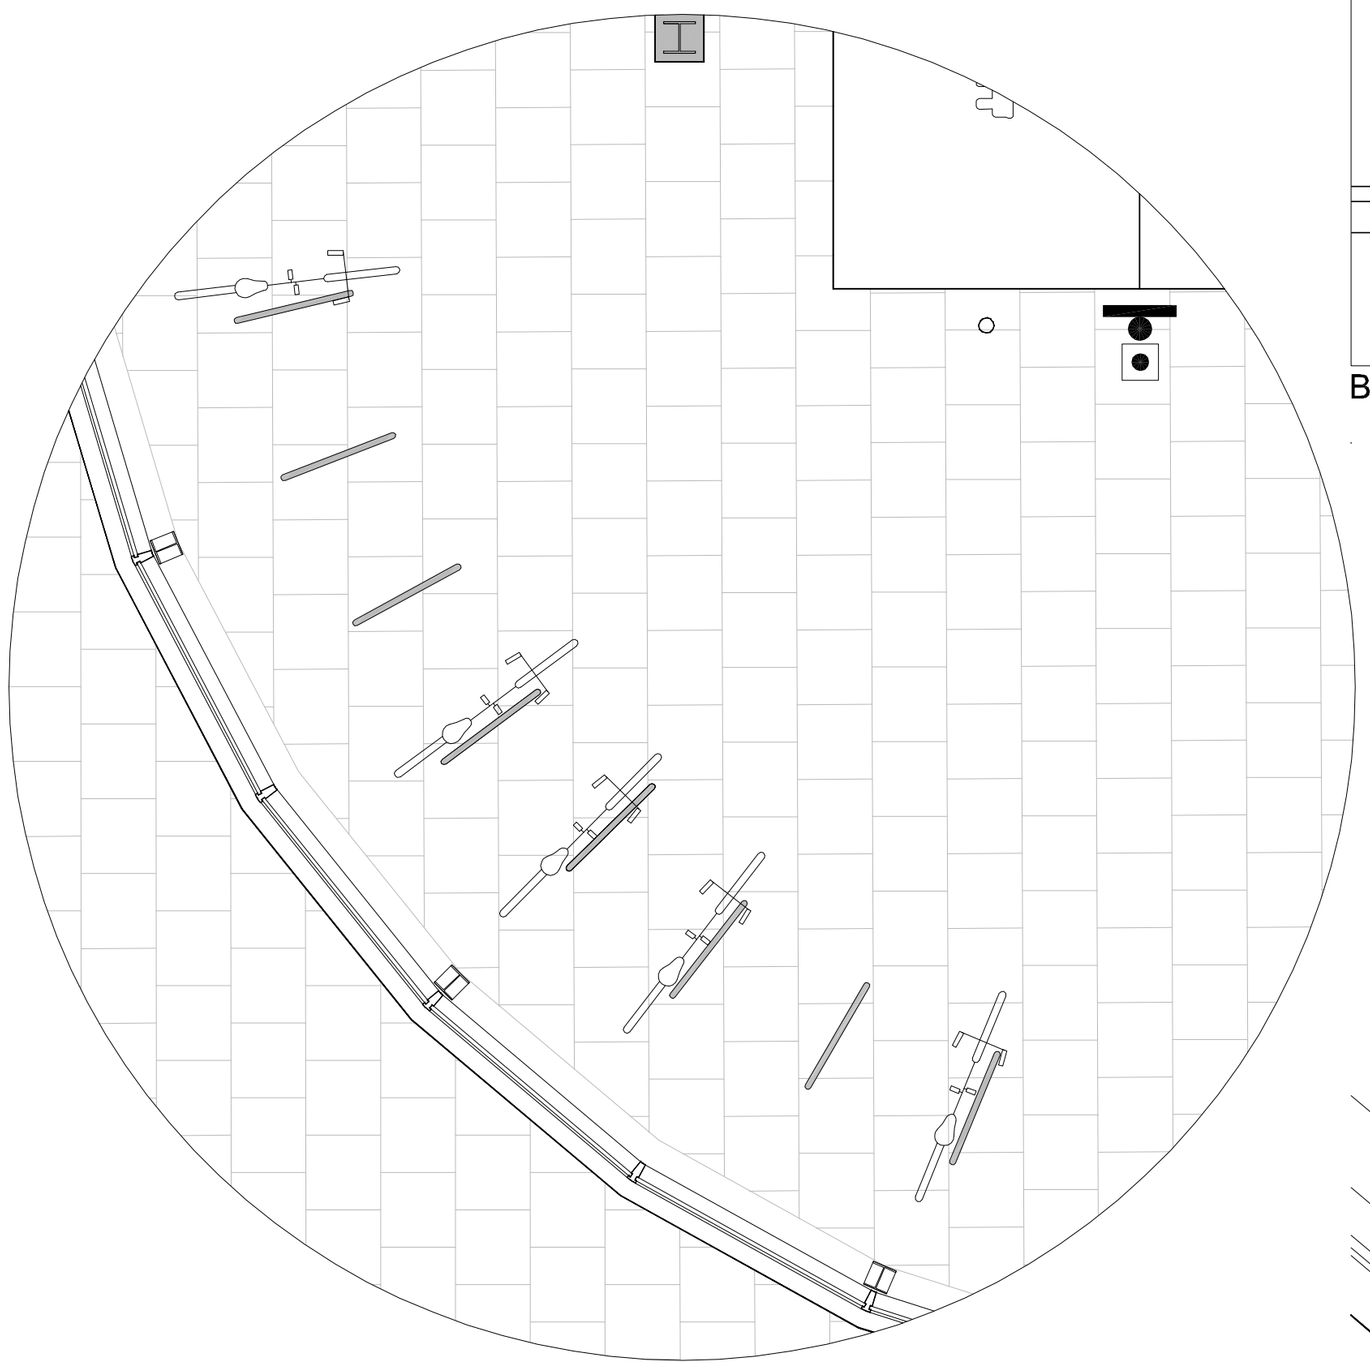


Bicycle Parking Location 1 - 8 hoops = 16 spaces
scale 1:50

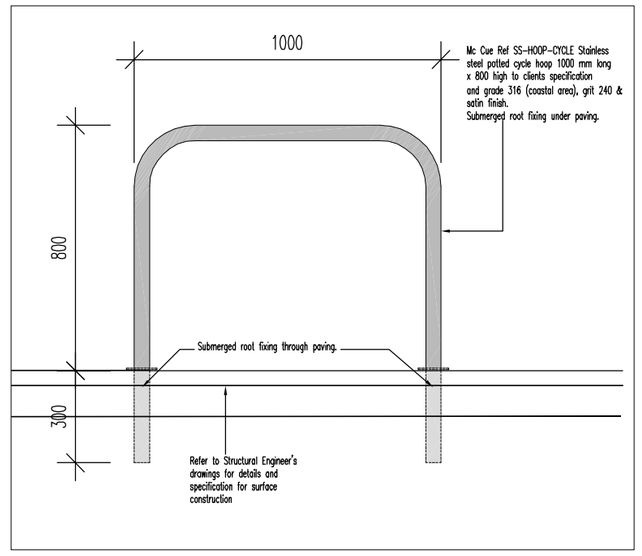


Bicycle Stand Elevation scale 1: 20

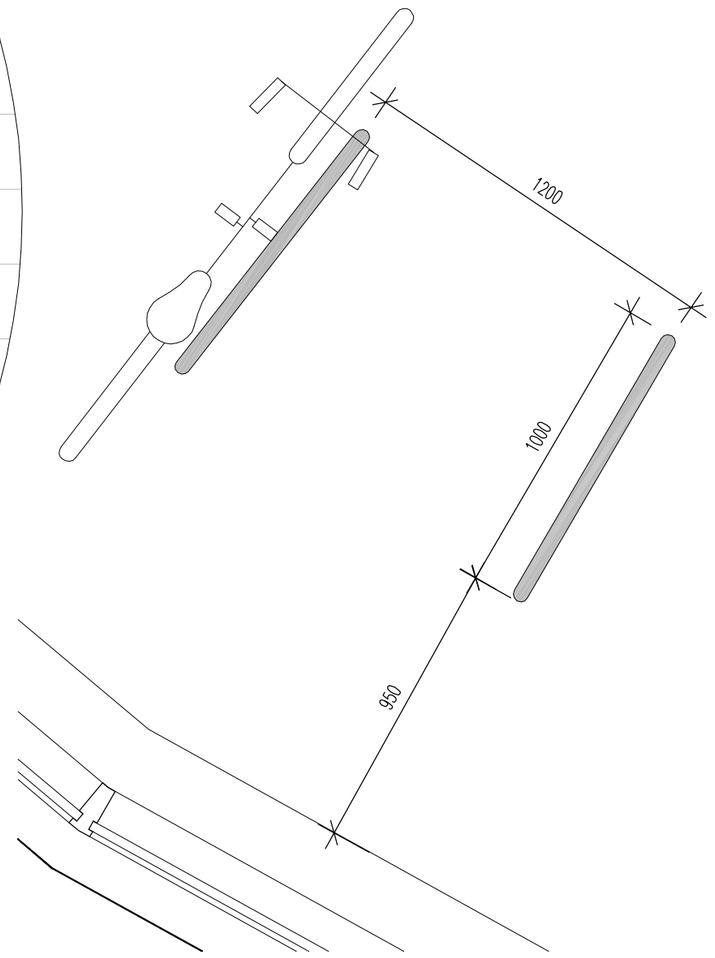


Bicycle Stands Plan Location 1 scale 1: 20

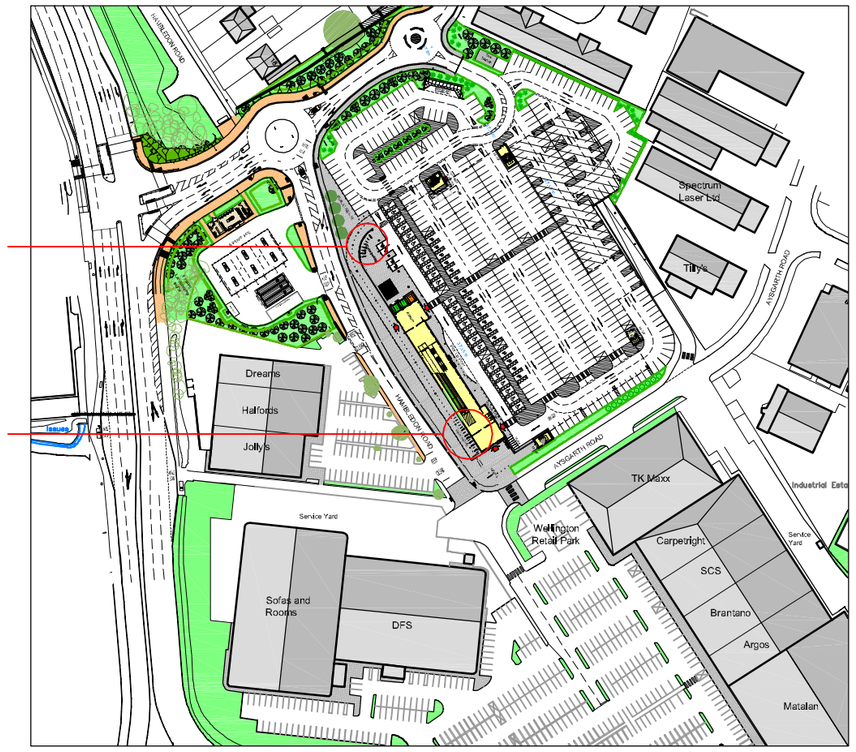

Proposed Site Plan
Scale 1:2500

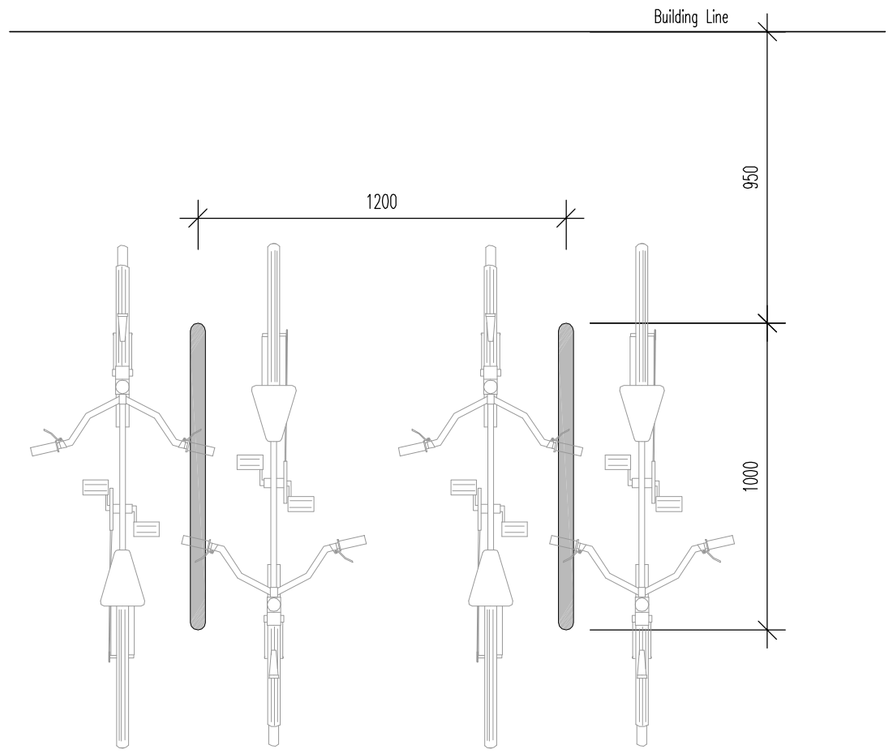

Standard Bicycle Stand Plan Location 2 scale 1: 20

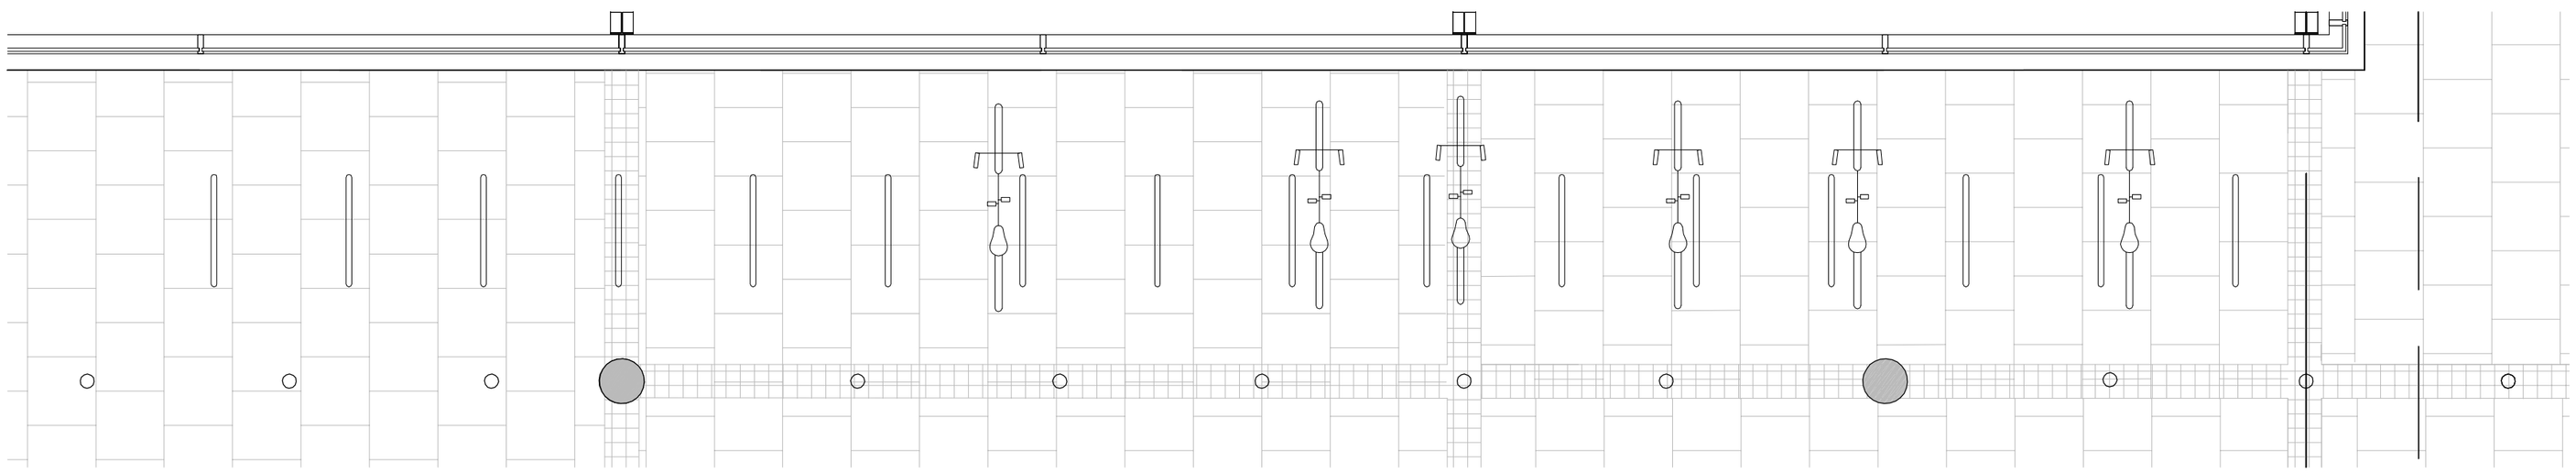

Bicycle Parking Location 2 - 16 hoops = 32 spaces
scale 1:50

0m 1m 2m 3m 4m
Scale bar 1 : 20

0m 1m 2m 3m 4m 5m 10m
Scale bar 1 : 50

All feasibility studies are subject to full site survey. All dimensions are to be checked on site.

WATERLOOVILLE



PLANNING

NORTH

REV		DATE	BY
A	Cycle stands relocated	13.11.13	JW

CLIENT

Sainsbury's

PROJECT

Hambledon Road
Waterlooville
Hampshire, PO7 7UA

DRAWING

Bicycle Parking Details

CHQ PARTNERSHIP
Architects • Building Surveyors
CHQ Partnership Ltd.,
Tannery House, 23 High Street
Baldock, Hertfordshire SG7 6BE
Telephone: (01462) 895110
Facsimile: (01462) 895099
Email: design@chq-architects.co.uk
www.chq-architects.co.uk

DATE	June 2013	DRAWN	JW
SCALE	Various @ A2	CHECKED	

CHQ.08.8455 - PL127 A