


EXISTING VIEWS OF PROPERTY AT 1/100

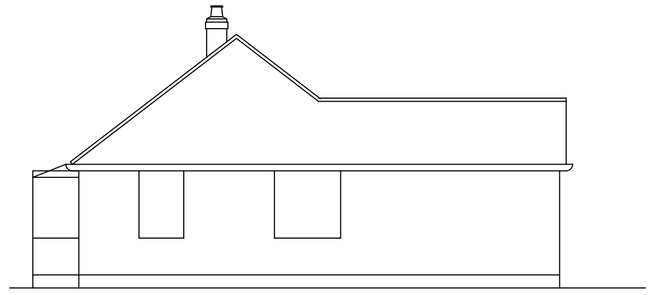


SIDE VIEW 239

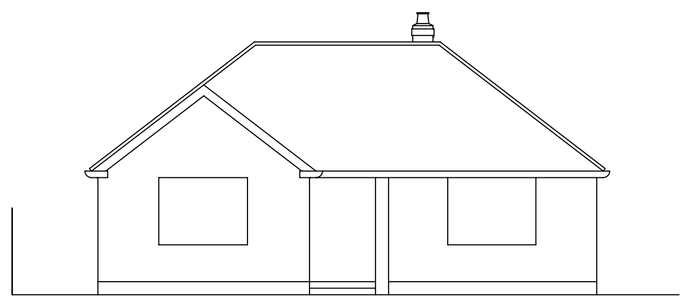

FRONT VIEW

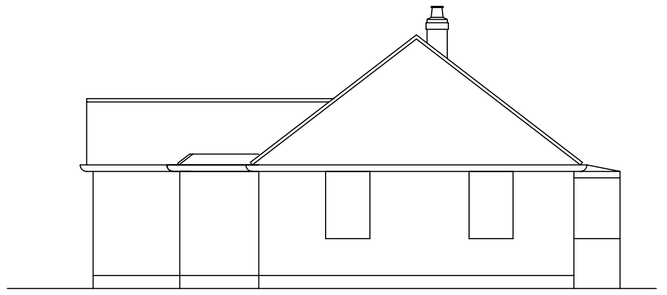


SIDE VIEW 243D

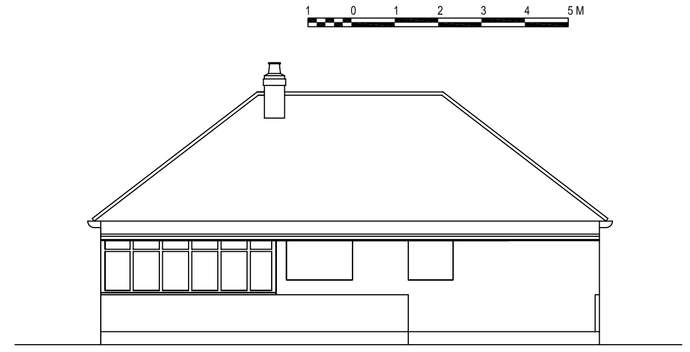



REAR VIEW

Workshop

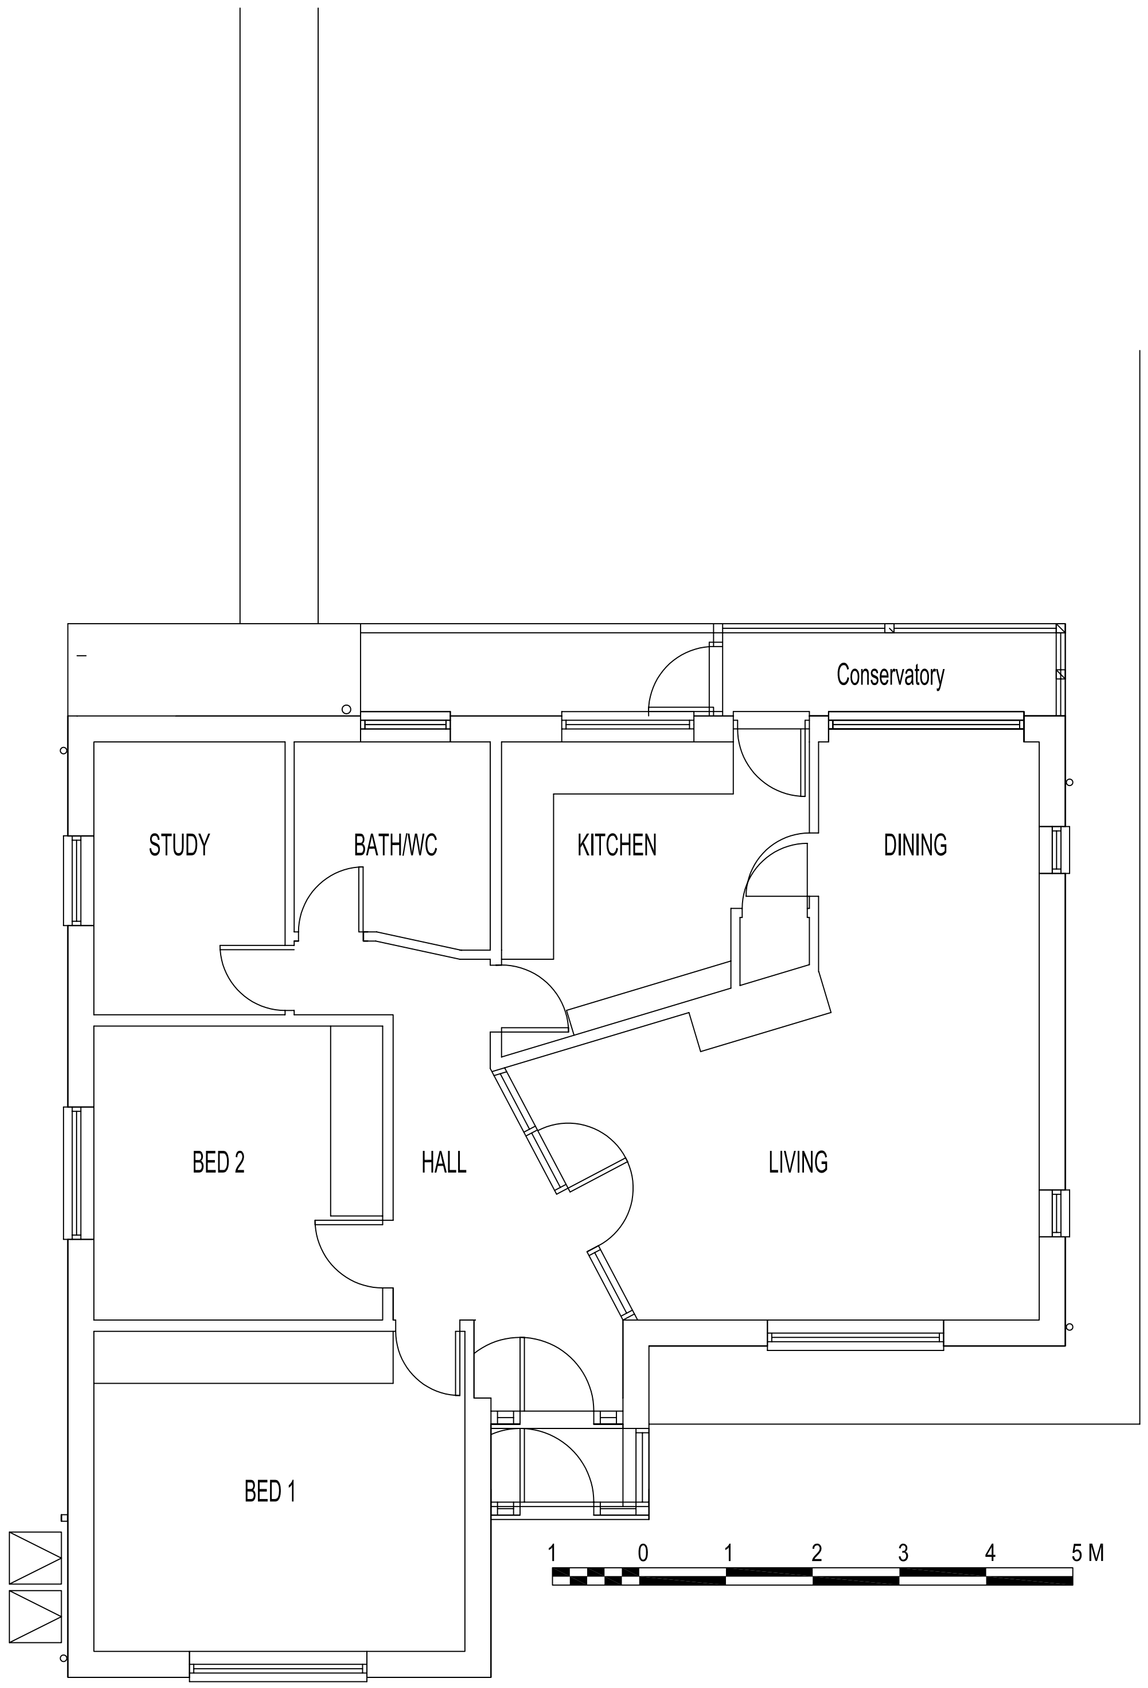

GROUND FLOOR - 1/50

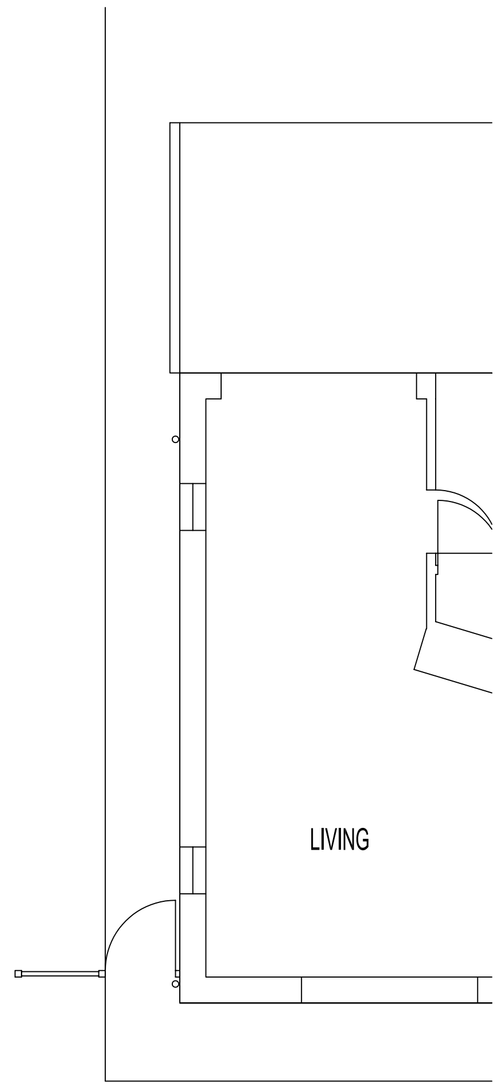

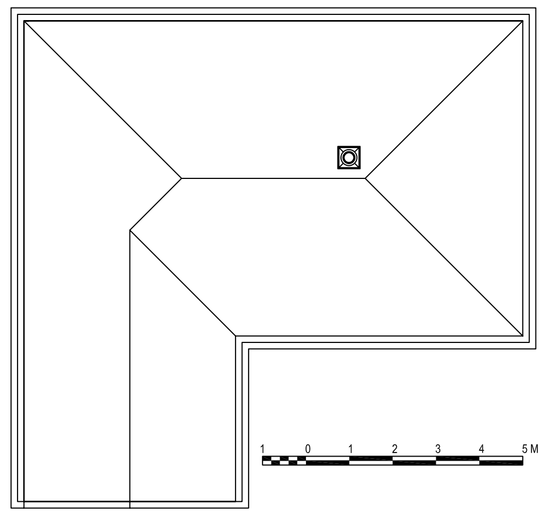

ROOF PLAN - 1/20

239

243

	Date	Revisions

(C) copyright

Materials of construction to match existing

Client

Job Title

241 LONDON ROAD
Waterlooville, PO8 8DD

ADDITIONAL FLOOR

Drawing Title

EXISTING VIEWS & PLANS

T&CP Act

Scale
1/100 & 1/50

Date	Drawn by
	CTL

Printed
13-Aug-14 A1

Drg No.	Rev
11/01-1/04	K