
Notes

1. This drawing is the copyright of MH Architects Ltd
2. Do not scale this drawing except for Local Authority planning purposes
3. All dimensions must be checked on site by the contractor prior to commencement of the works.

Rev.	Revision	By	Date	Check	Date

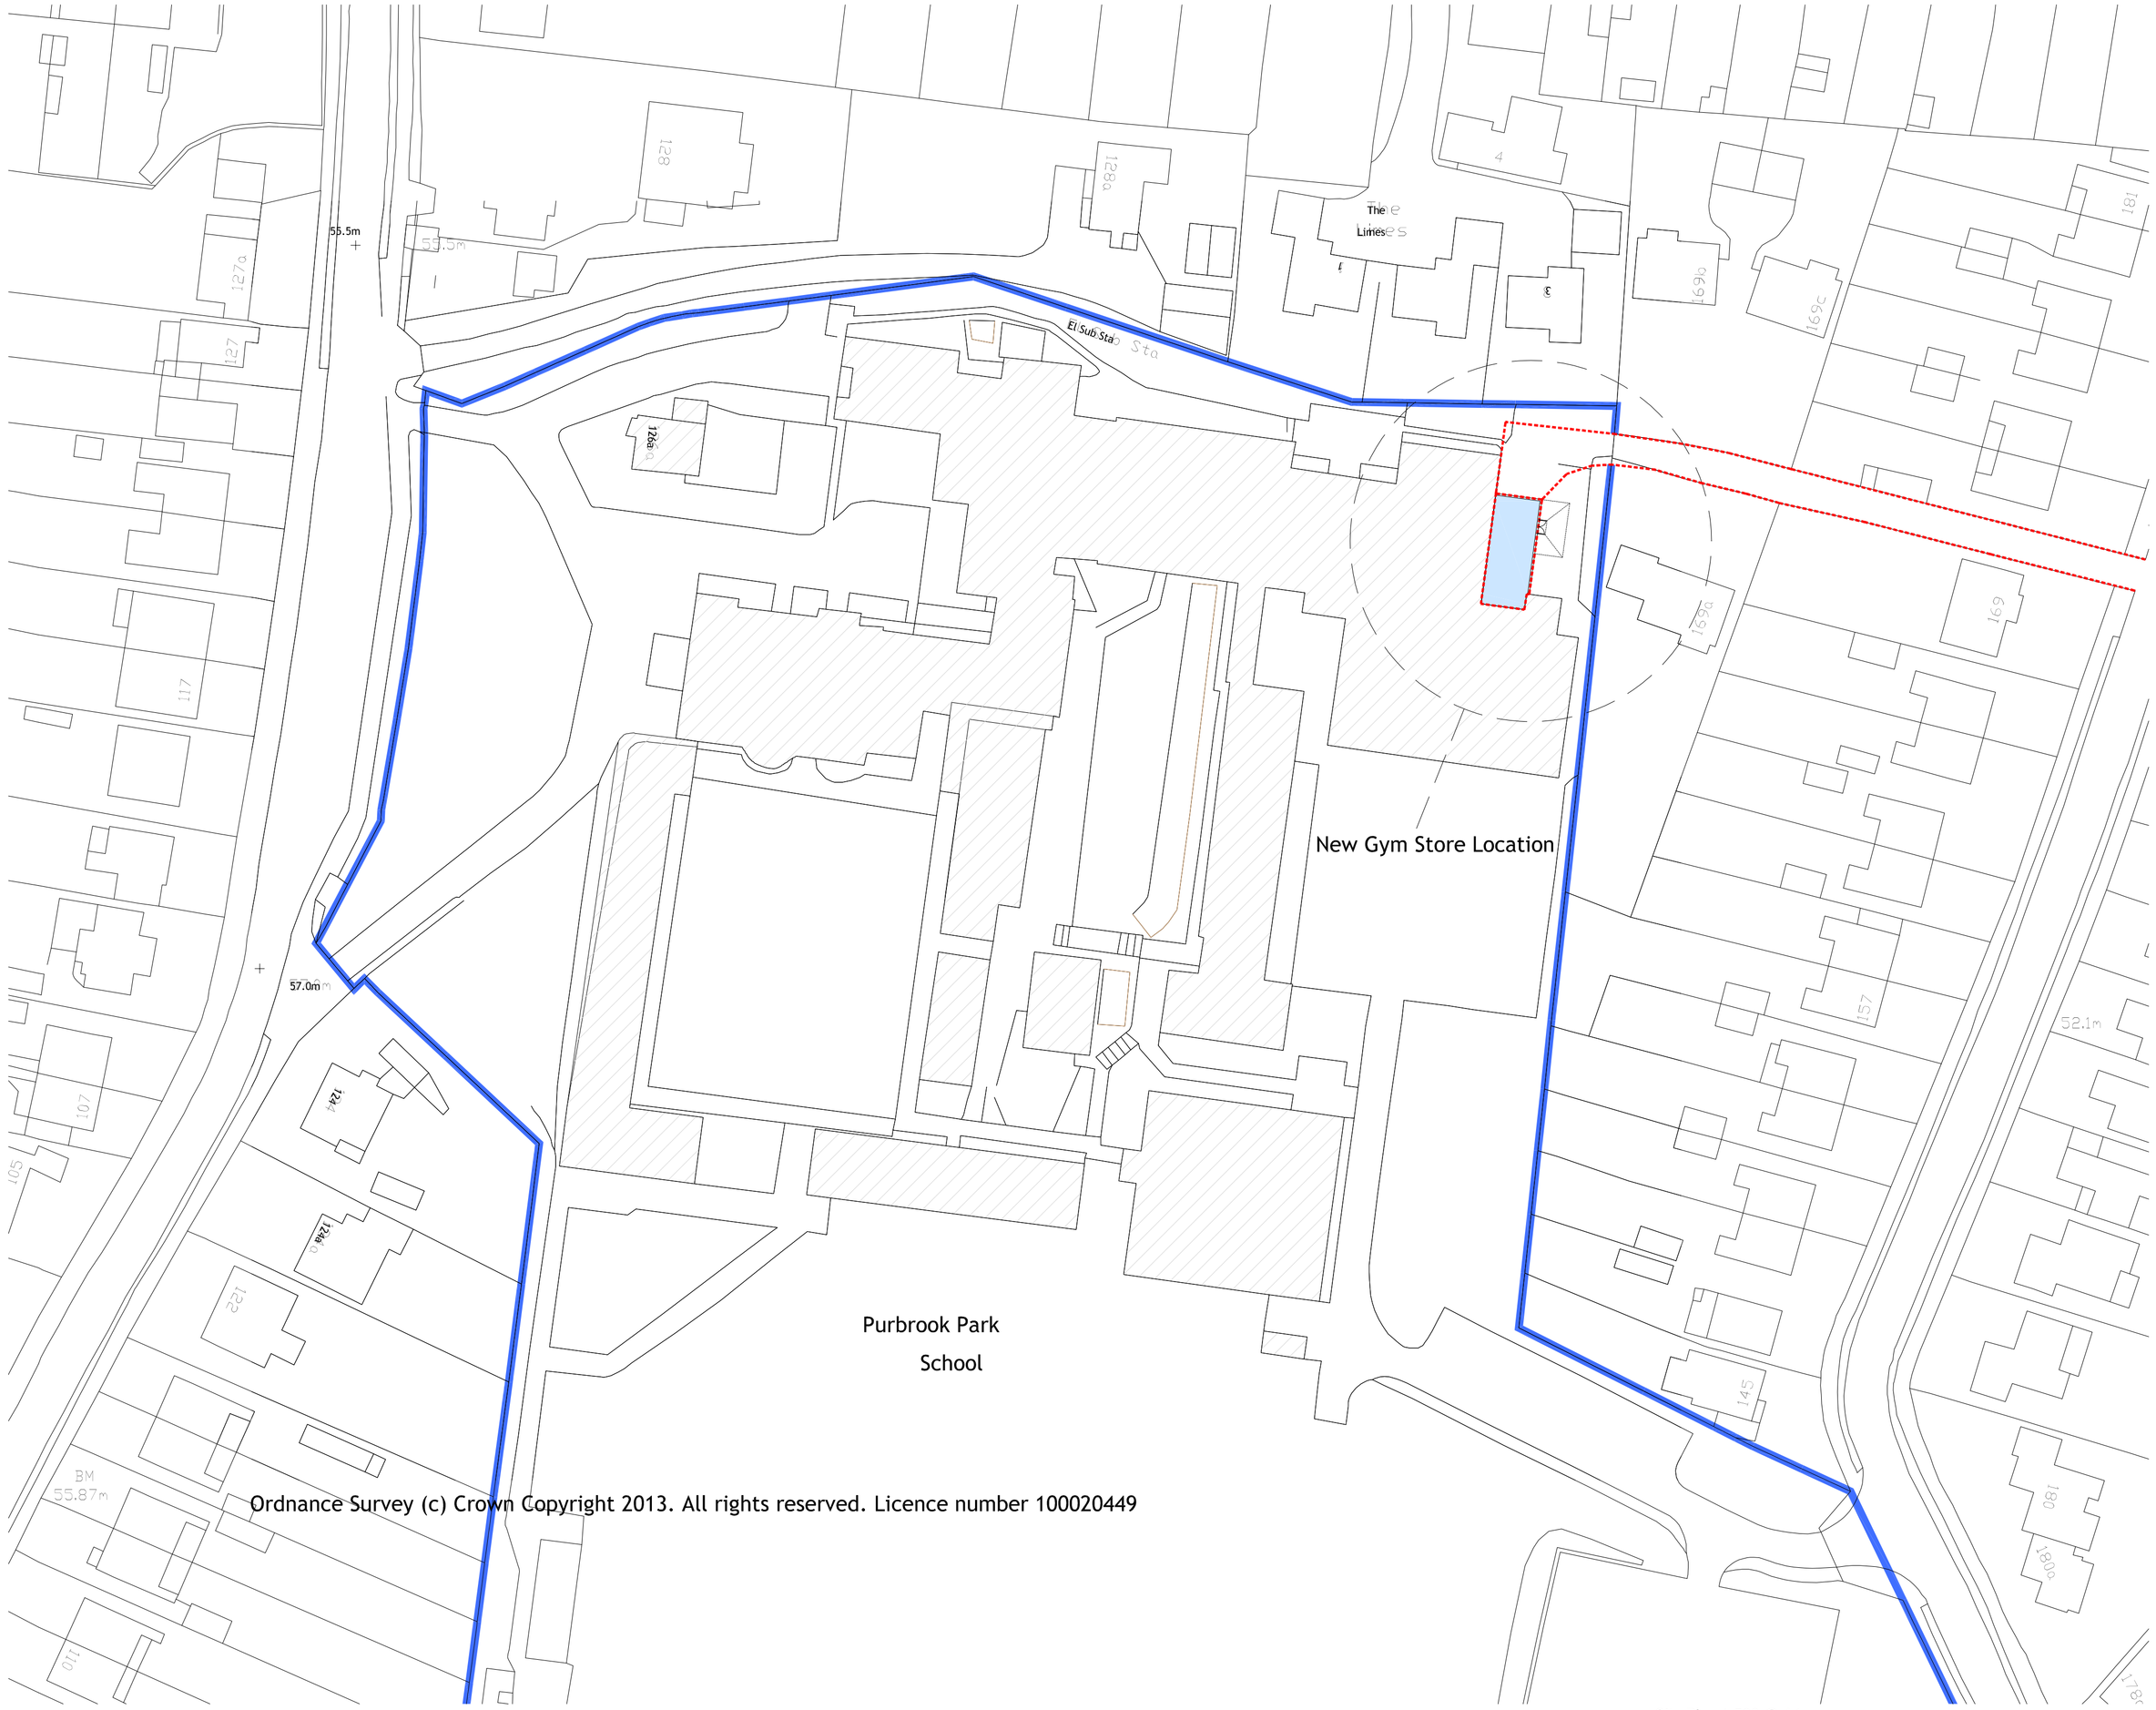


Site Plan as existing - with location of Store extension identified 1:500

Site Plan 1:500 @ A1

10 0 10 20 30 40 50m

1:500

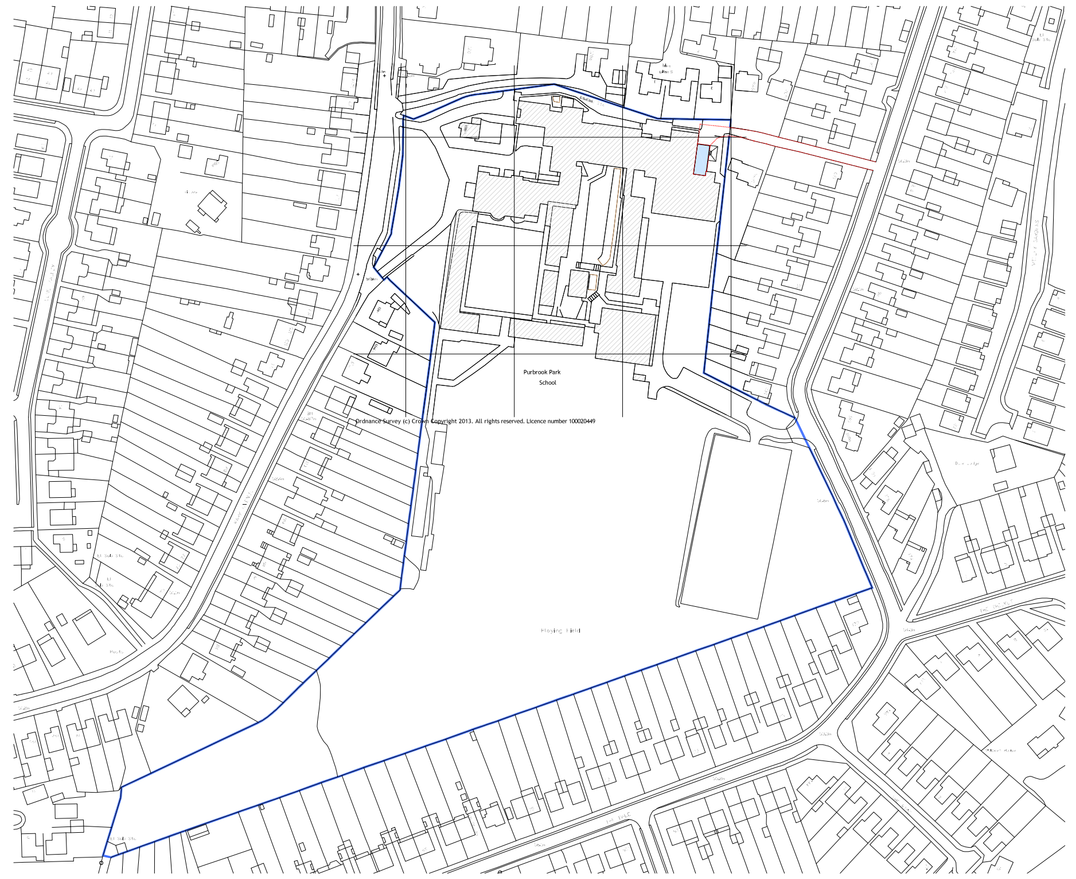

Location Plan 1:2000

Purbrook Park School,
Park Avenue, Purbrook,
Waterlooville, Hampshire
PO7 5DS

© Crown Copyright 2013. All rights reserved. Licence numbers 100020449 & LIG0975

Location Plan 1:2000 @ A1

20 0 20 40 60 80 10 120 140 160 180m

1:2000

N

Key

New Build Extension- Proposed lean to Store Building for Gym/Music/Drama equipment.
GIA: 80m2

Existing - Single and 2 storey school buildings- GIAs:
Ground Floor- 5138.50m2
First Floor- 1864.18m2
Total- **7002.68m2**

DEVELOPMENT AREA IN RED
SITE AREA IN SAME OWNERSHIP (SCHOOL BOUNDARY) IN BLUE

Purbrook Park School, Waterlooville

Gym Store Extension

Purbrook Park School

Project & Drawing title
Site and Location Plan
Gym Store Extension

Drawn	Date	Checked	Date	Scale at A1
PRT	01.05.14			1:500 and 1:2000
Job N°.		Drawing N°.		Rev.
13.083		PL-10		.

Status
Planning Application

Ground Floor | Bicentennial Building
Southern Gate | Chichester
West Sussex | PO19 8EZ

t. 01243 774748
e. admin@mharchitects.co.uk
www.mharchitects.co.uk

Limited Company
Registered in England No.1994433