



site plan scale A1 1:100, A3 1:200

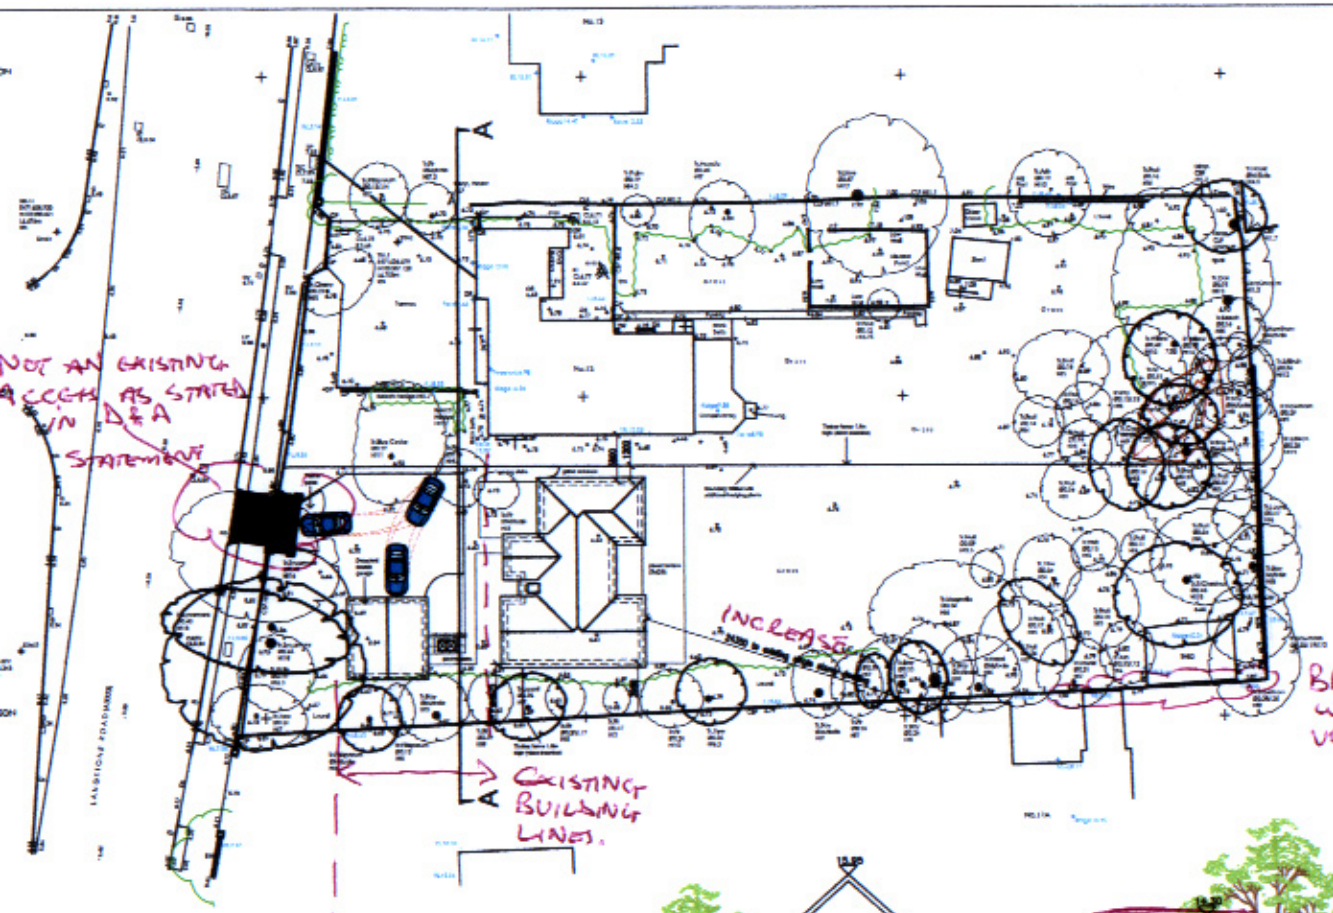

section A-A (elevation) scale A1 1:100



location plan (as existing) scale A1 1:1250

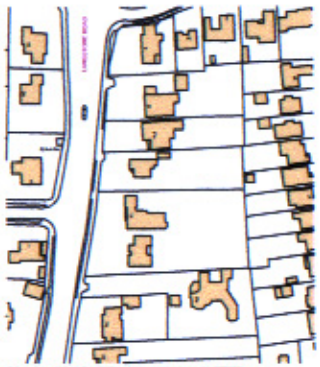

location plan (as proposed) scale A1 1:1250

SCHEDULE OF ACCOMMODATION

Unit One - 5 Bed House
231.2m sq. (2485 sq. ft)

TOTAL NEW UNITS 1

TOTAL PARKING SPACES : min. 3 spaces

Associated refuse/recycling & bike storage facilities

this drawing is the copyright of the holman reading partnership llp and must not be reproduced in whole or part or used for the execution of works without their permission.

all dimensions to be checked on site prior to commencement of construction works and the architect notified of any discrepancy.

figured dimensions are to be used in preference to scaled dimensions.

no deviation from this drawing will be permitted without prior consent of the architect.

all drawings are prepared subject to a full measured and structural survey of the buildings and site.

all structural work is subject to the appointment of a structural engineer to confirm and agree the structural proposals.

os premap licence no. 100035448.

scale width 100mm @ a1 - 50mm @ a3

hrp architects
holman reading partnership llp
18 Limbrefine Spur
hilsea, portsmouth, hampshire, po3 5hj
tel: 023 9266 1643
fax: 023 9253 9722
email: info@hrp-architects.com
website: hrp-architects.com

project	Land adjacent to 15 Langstone Road, Havant, Hampshire	drawn	checked	
		date May 14	status Planning	
detail	Proposed site plan	a1 scale 1:200	a3 scale	no. 8363 -01