

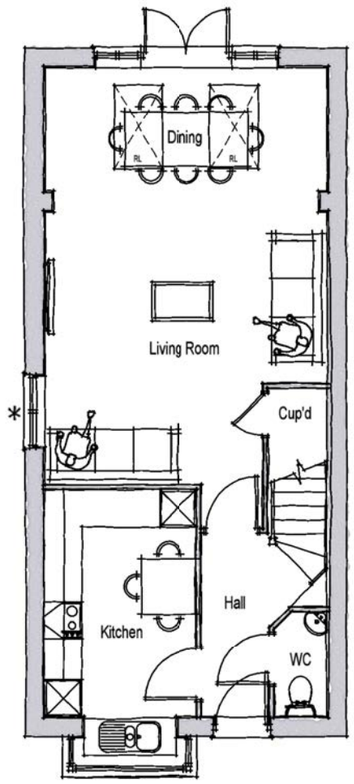



GROUND FLOOR PLAN
* PLOTS 1 & 6 ONLY

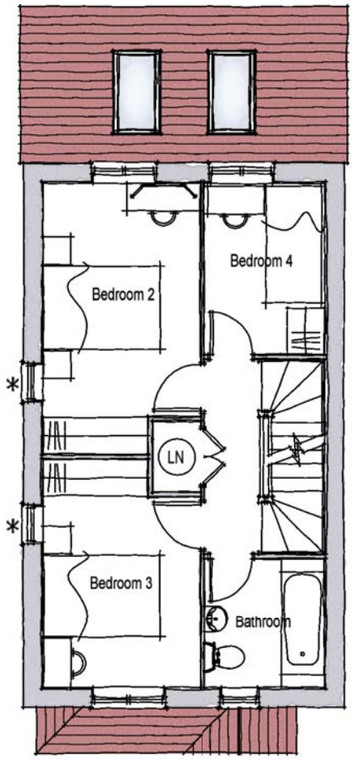

FIRST FLOOR PLAN
* PLOTS 1 & 6 ONLY

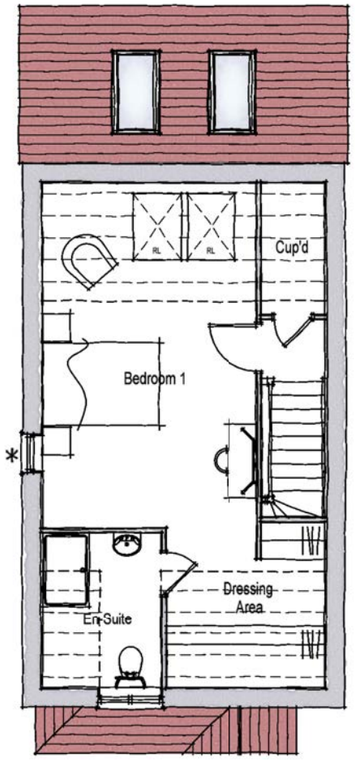

SECOND FLOOR PLAN
* PLOTS 1 & 6 ONLY

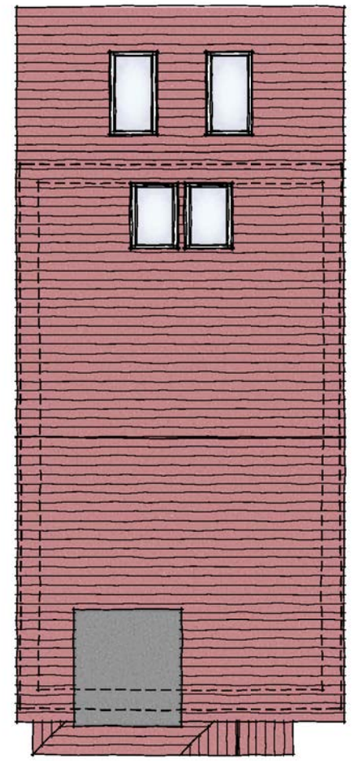

ROOF PLAN

TYPE W

Rev.	Date	Description	Drawn	Checked

Client: BARRATT HOMES

Project: Phase 2, Re-plan, Manor Farm, Havant.

Drawing Title: Type W (Woodvale) Floor & Roof Plans

Scale: 1:100 @ A3 | Drawn: MCN | Checked: DGP

Date: March 2014 | File: Type W (Woodvale)

Drg.No.: P974.RP.W.01 | Rev.: - | Drawing Status: PLANNING

aap architecture

AAP Architecture Ltd, Unit A, Monument Business Centre, Monument Way East, Woking,
Surrey GU21 5LY. Tel: 01483 727345 Fax: 01483 727375
Web: www.aap-arc.co.uk E-mail: projects@aap-arc.co.uk

This drawing is the copyright of AAP Architecture Ltd.