
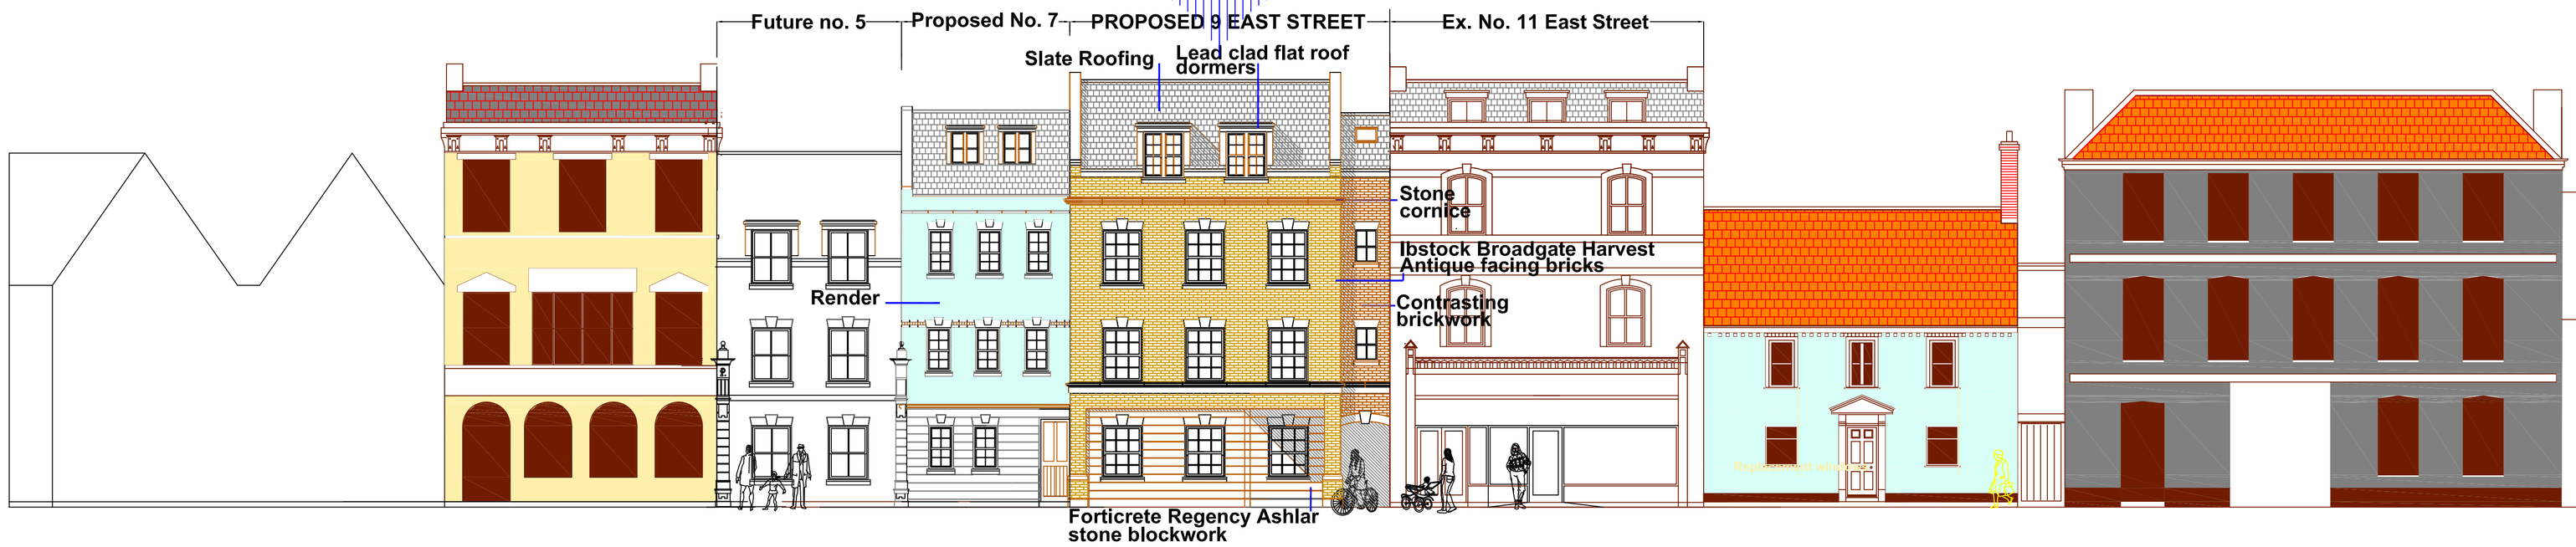



Havant Club

East Street Elevation

Bear Hotel

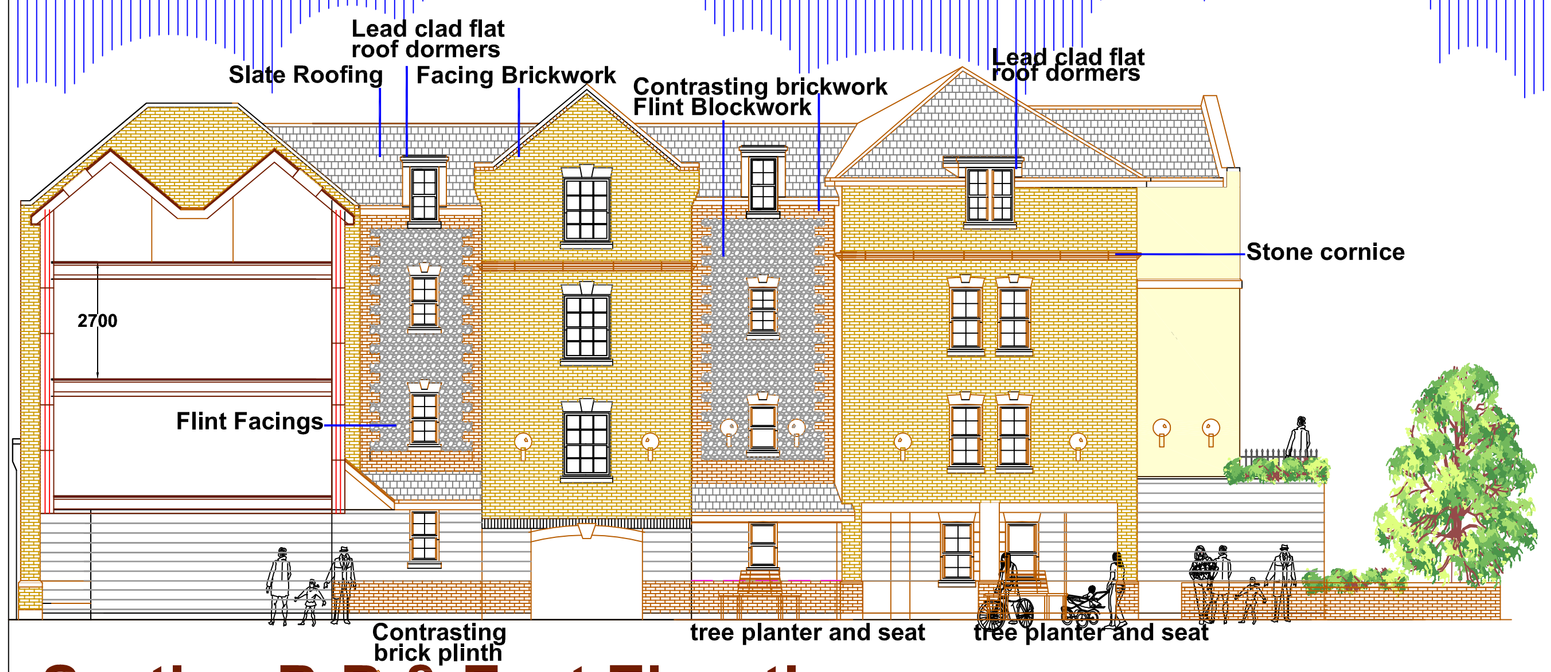


Section B-B & East Elevation

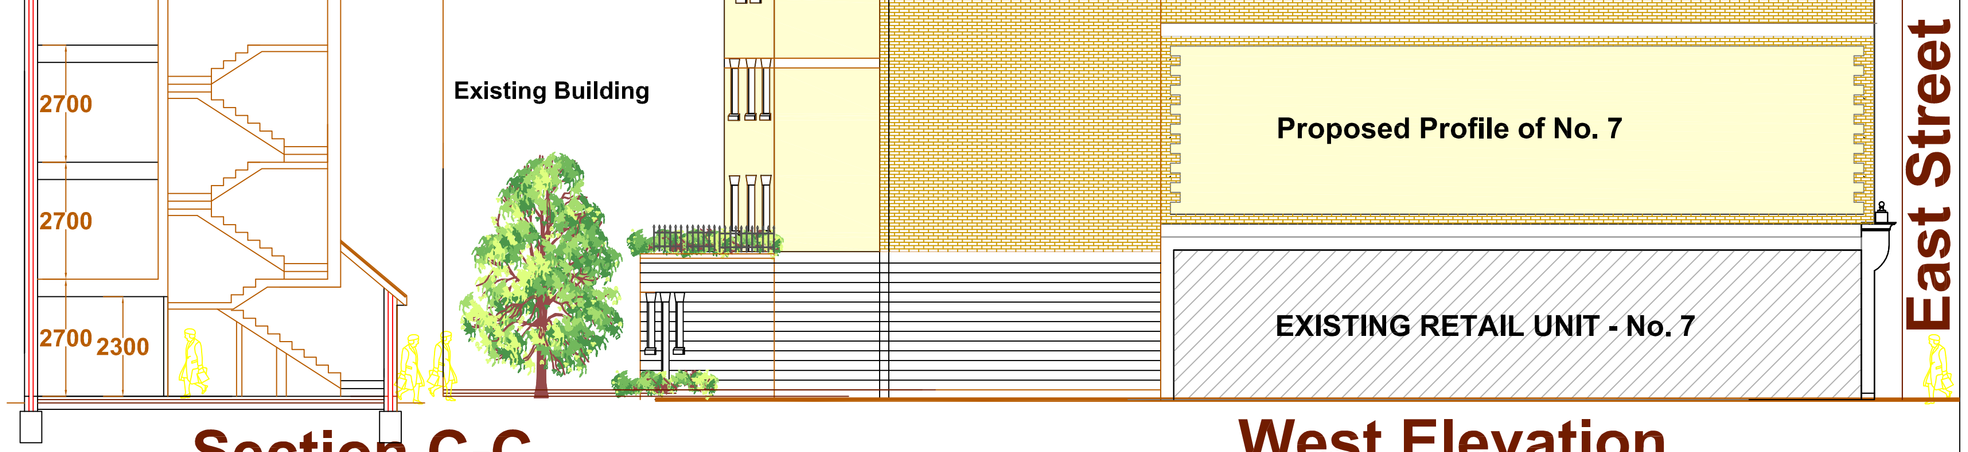


Section C-C

West Elevation

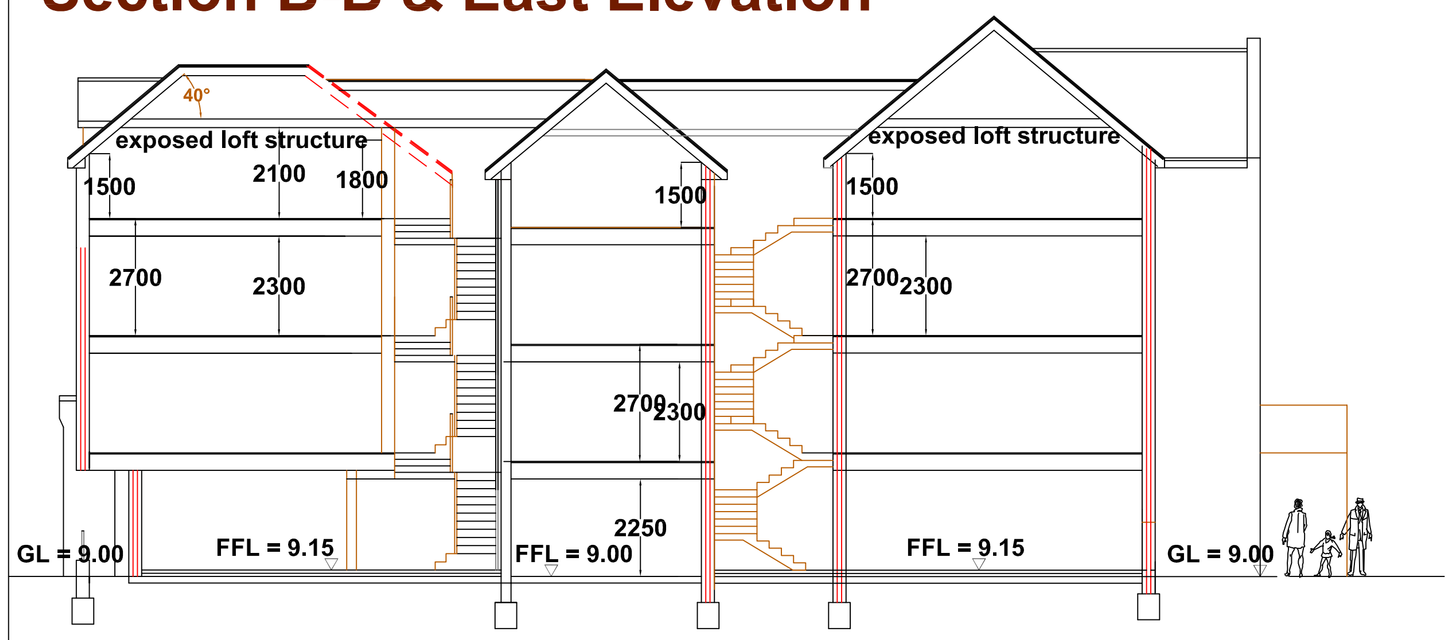

Section A-A

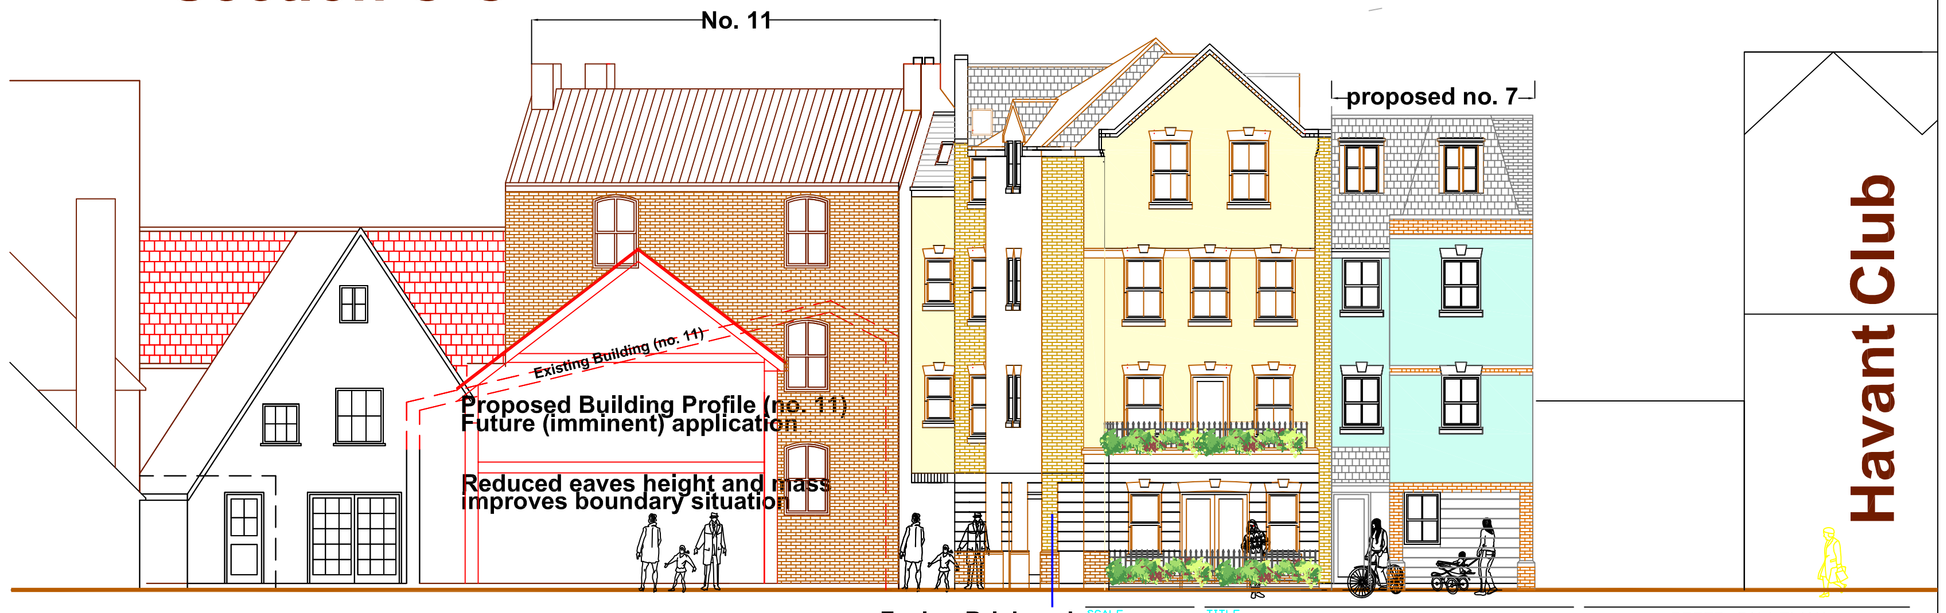

North Elevation

REVISION D: TREES REMOVED FOR CLARITY - 25/06/14 - PG
REVISION C: AMENDED 01/05/14 - PG
REVISION B: AMENDED 21/03/14 - PG

0 1M 5M 10M
500mm 2M

SCALE: 1/100
DATE: Dec. 13
AUTHOR: PG
TITLE: Amended Residential Proposals
DETAIL: Elevations
DRAWING No: 14/33/P03

CONTRACTOR MUST CHECK ALL DIMENSIONS ON SITE. FIGURED DIMENSIONS ARE TO BE STRICTLY FOLLOWED. DISCREPANCIES MUST BE REPORTED TO THE ARCHITECT BEFORE PROCEEDING.
© COPYRIGHT

PETER GALLOWAY
pgp ARCHITECT
HAVANT
TEL 02392 483153 MOB. 07808 483362
E-MAIL: peter@pgparchitects.co.uk