

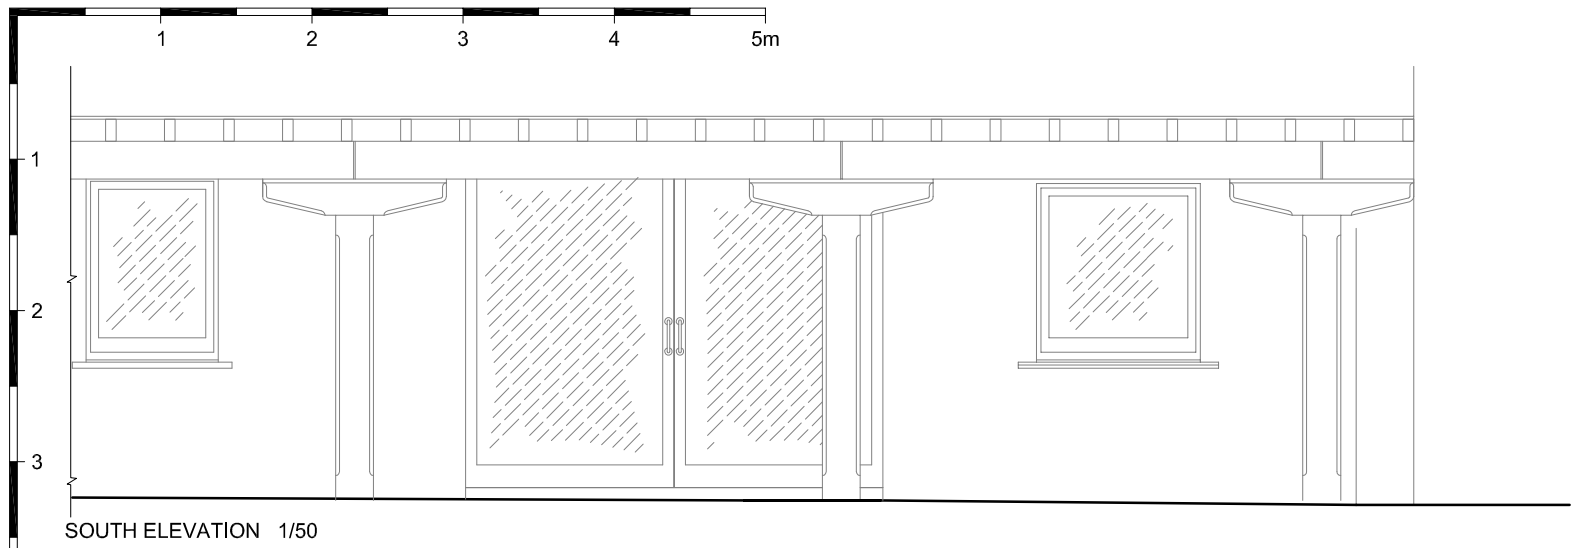



SOUTH ELEVATION 1/50

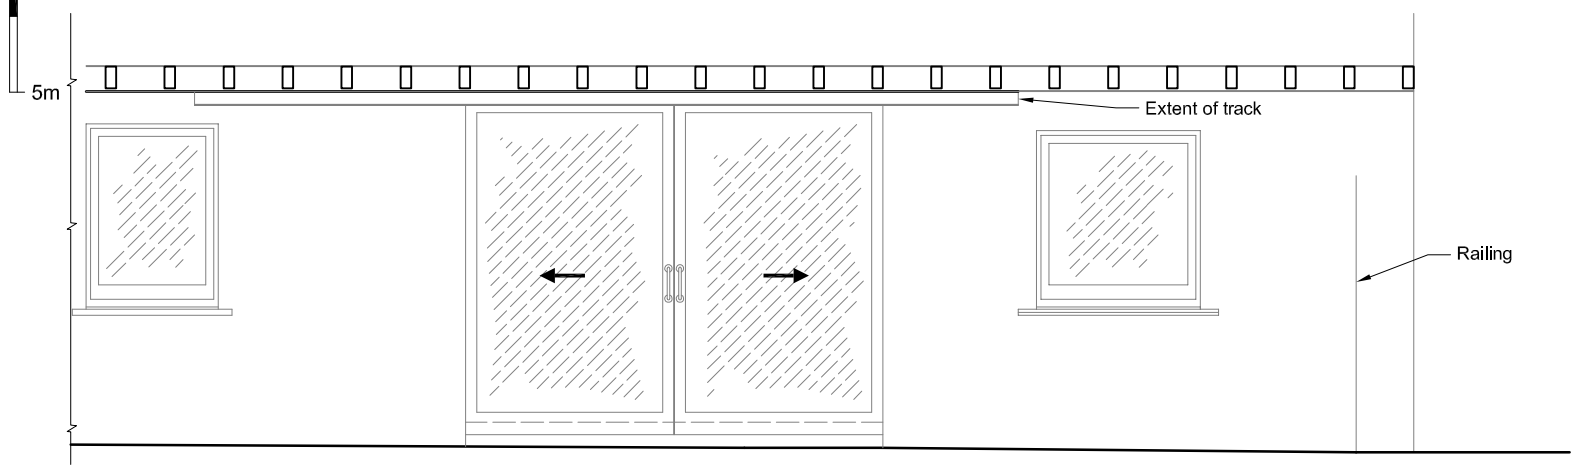


SECTION AA 1/50

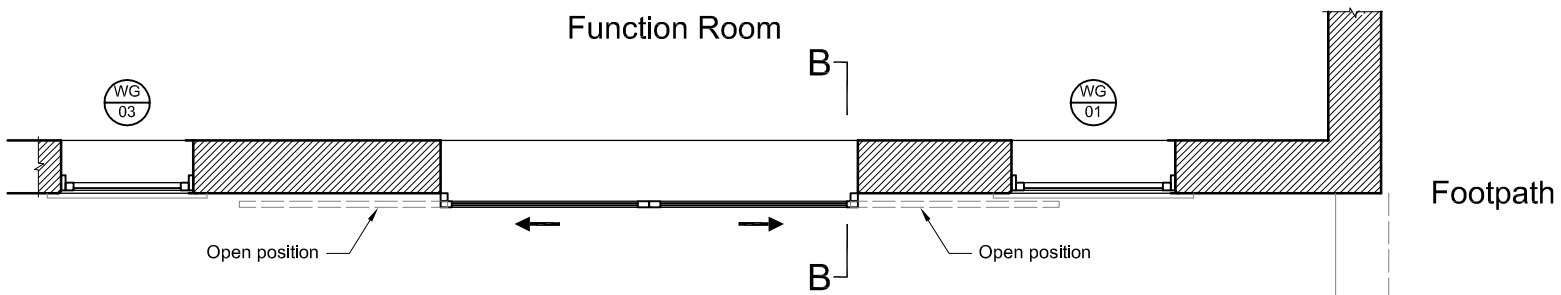

GROUND FLOOR PLAN 1/50

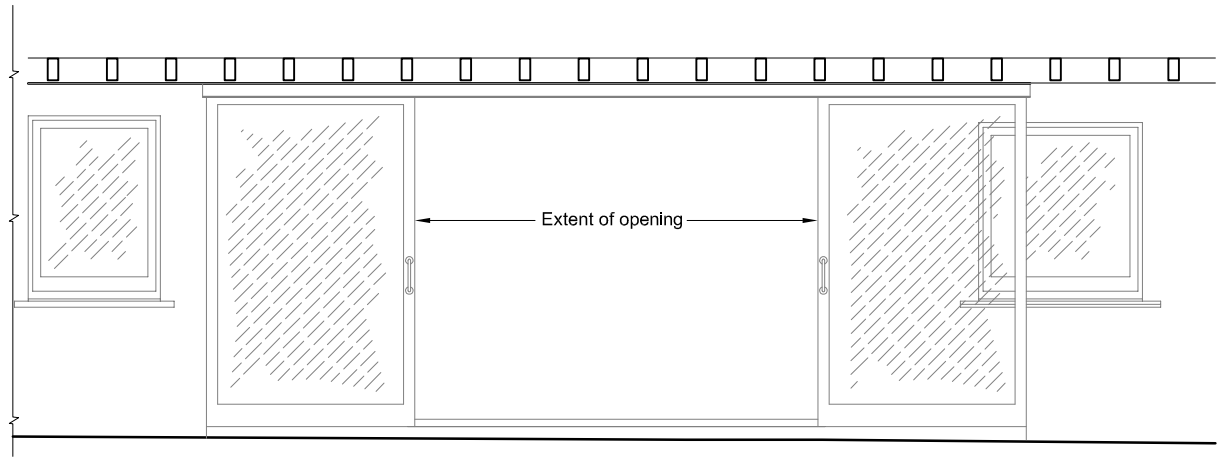

SECTION AA - DOORS OPEN 1/50

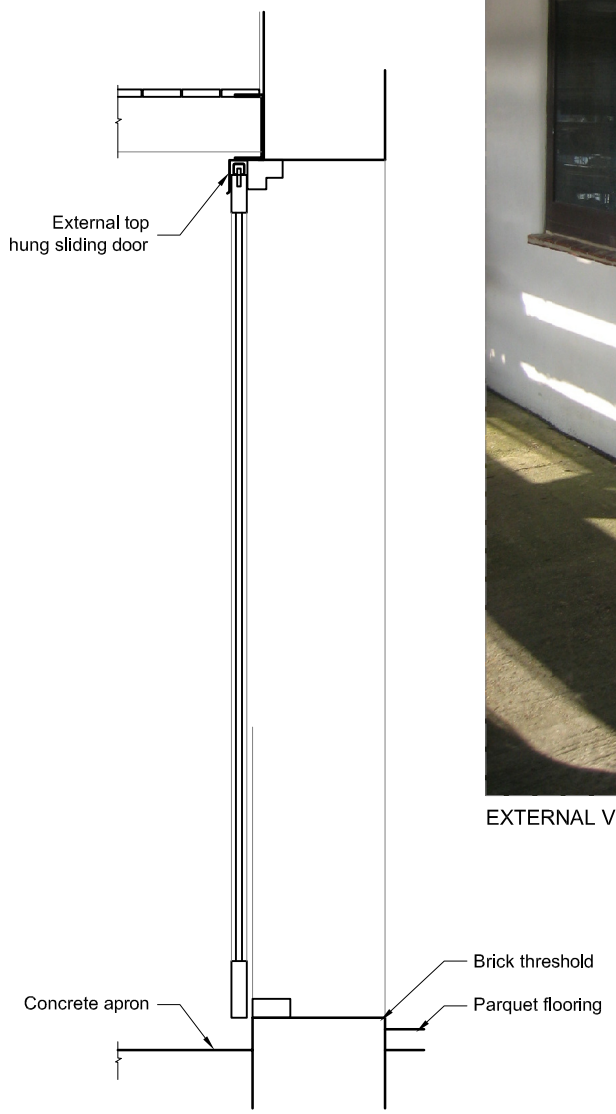

SECTION BB 1/20



EXTERNAL VIEW OF EXISTING DOOR

ISSUE: PLANNING

JIM GARLAND ARCHITECTS LTD
ONE DOLPHIN QUAY
EMSWORTH PO10 7BU
01243 370502
01243 378127
email: info@garland.org.uk

Client: Emsworth Slipper Sailing Club			
Job Title: Slipper Mill - New Doors			
Drawing Title: Proposed			
Scale: 1:50	Date: 30/08/13	Drawn: JAG	Checked: -
Drawing Number: 1303/1000		Revision: P1	Sheet Size: A3