

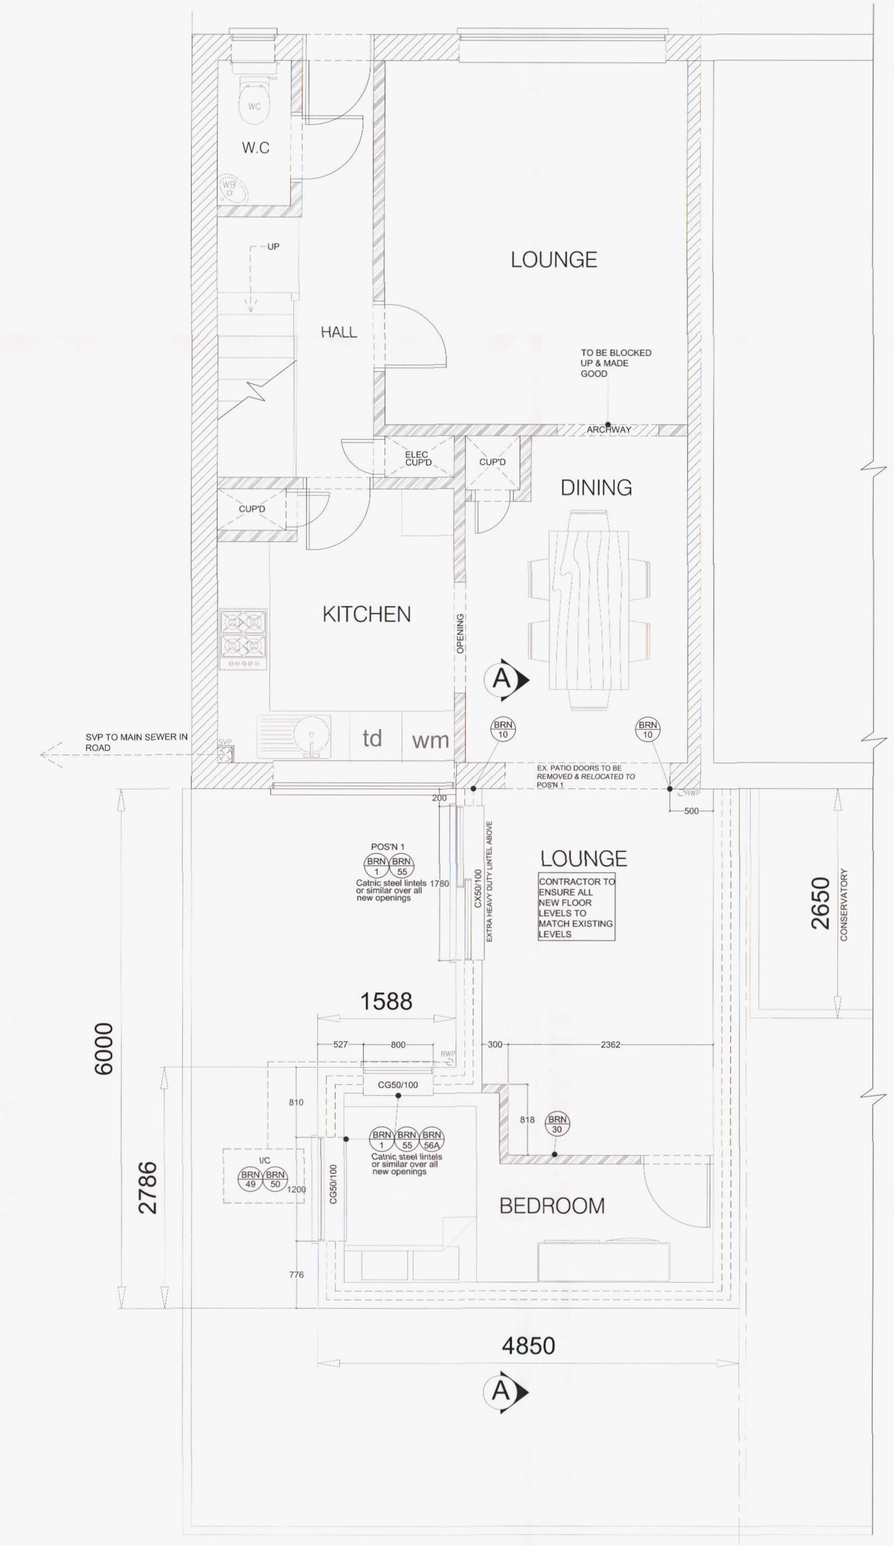



4 PROPOSED GROUND FLOOR PLAN
1:25

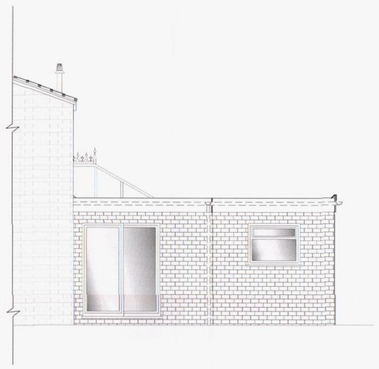


1 PROPOSED
N.E SIDE ELEVATION
1:50

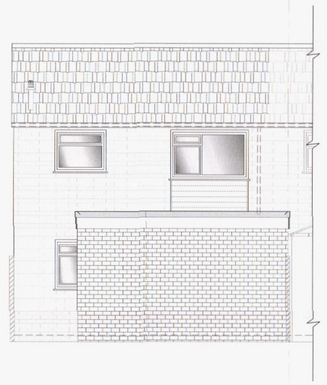


2 PROPOSED
REAR ELEVATION
1:50

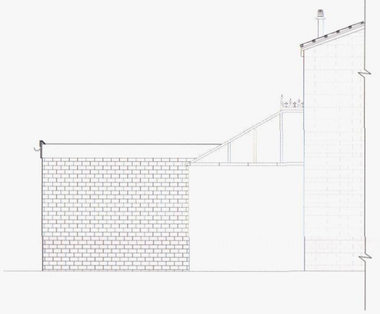

3 PROPOSED
N.W SIDE ELEVATION
1:50

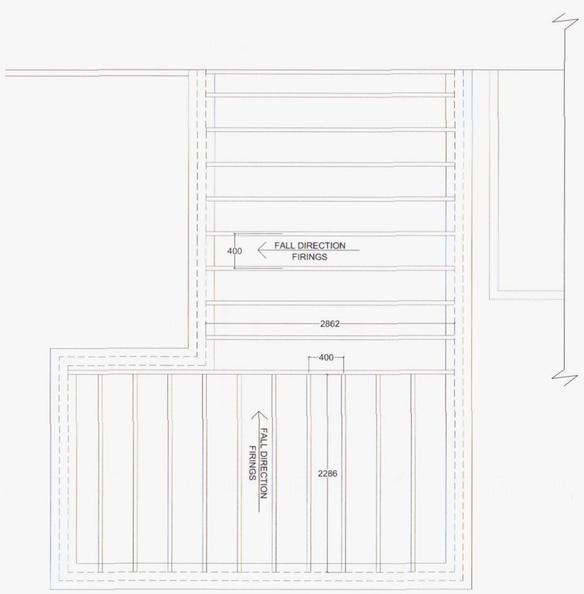

5 PROPOSED ROOF PLAN
1:25

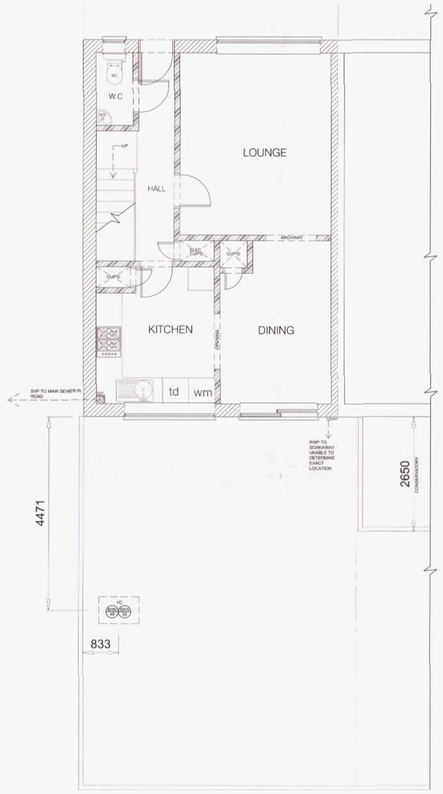

6 EXISTING GRD FLOOR PLAN
1:50

NOTE:
DRAWING: WELLBELOVE O1A TO BE USED IN CONJUNCTION WITH ASSOCIATED BUILDING REGULATIONS NOTES WELLBELOVE/BRN.
DIRECTIONAL NORTH ARROW SHOWN ON BLOCK & LOCATION PLANS WELLBELOVE/BLP.

BRN 1 DENOTES ATTACHED BUILDING REGULATION NOTES
DENOTES ITEM No.

MODIFICATIONS	ISSUE:
TITLE: PROPOSED SINGLE STOREY REAR EXTENSION	
CUSTOMER: MISS WELLBELOVE 20 EASTWOOD CLOSE, HAYLIND ISLAND, HAVANT, HANTS, PO11 9DY	
DRAWN BY: DM designs — Turn your dreams ... into a building	DRAWING NO: WELLBELOVE 01A 1 OF 2
	SCALE: VARIES:
	DATE: 02.04.2014
	REVISION: A A0

HAVANT BOROUGH COUNCIL
10 APR 2014
RECEIVED