



Proposed West Elevation

Datum 7.00m

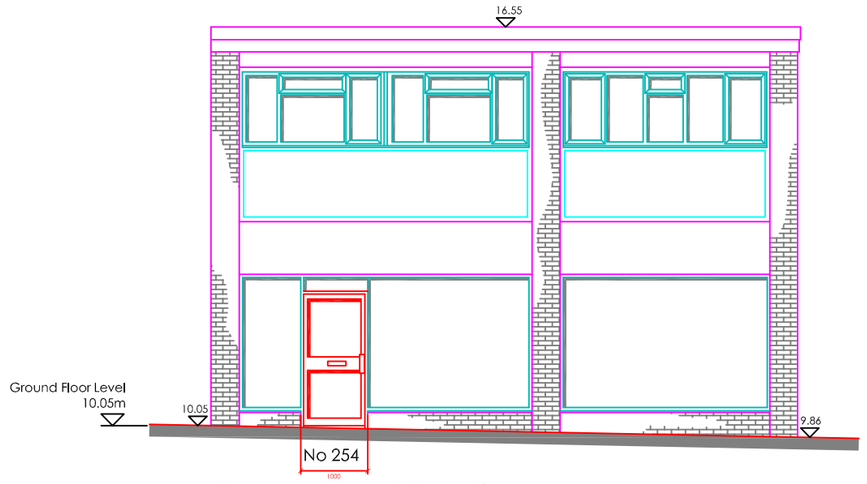


Existing East Elevation
Remains unchanged

Datum 7.00m

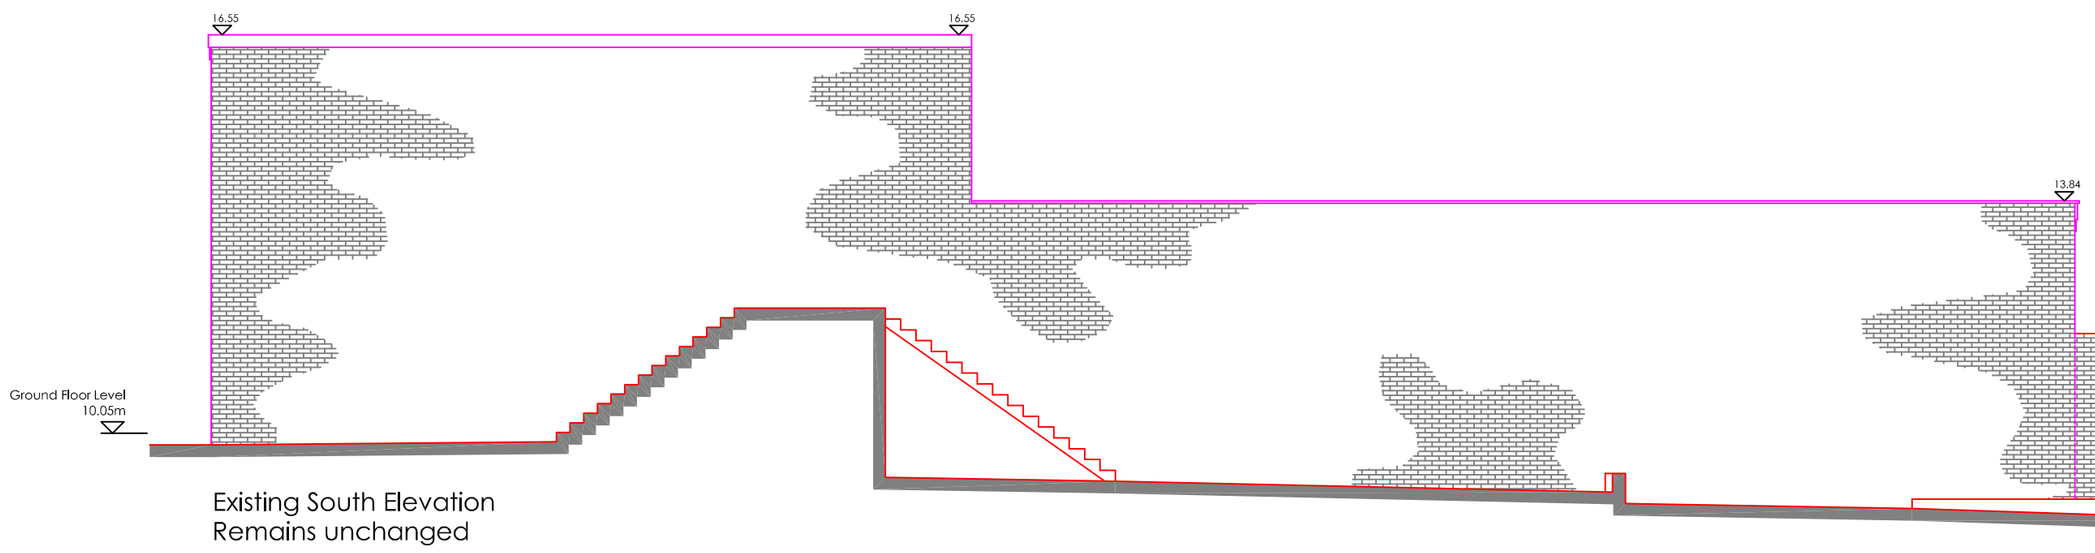

Existing South Elevation
Remains unchanged

Datum 7.00m

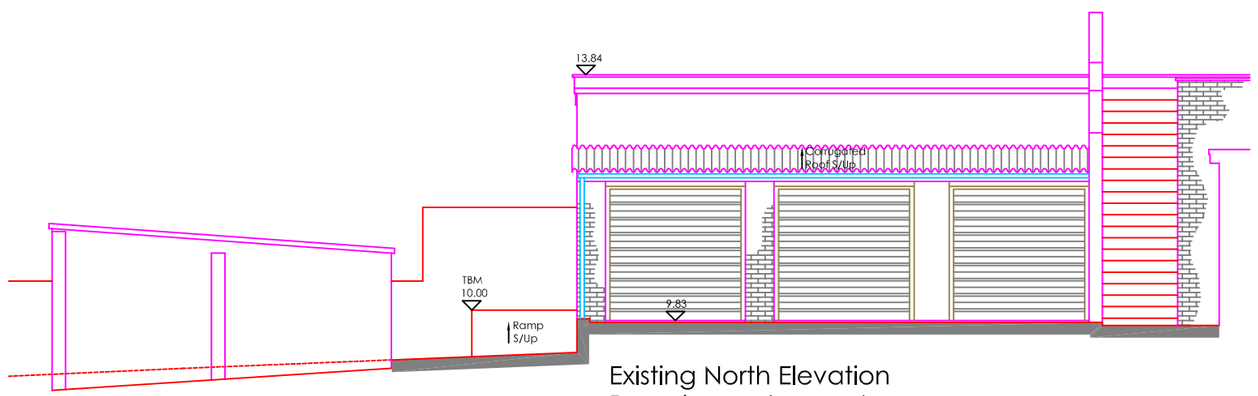

Existing North Elevation
Remains unchanged

Datum 7.00m

BUILDING SURVEY - LEGEND

WINDOW DETAIL HEIGHTS:		SUSPENDED CEILING	S/C
FLOOR TO CILL HEIGHT	C	FALSE CEILING	F/C
CILL TO HEAD OF WINDOW	C/H	CEILING	C/L
CILL TO SPRING	C/S	SKYLIGHT	S/L
		UNDERSIDE	U/S
ARCH DETAIL HEIGHTS:		OVERHEAD	O/H
FLOOR TO SPRING	S	FLOOR TO FLOOR HEIGHT	FL-FL
FLOOR TO HEAD	H	FLOOR LEVEL	FL
		THRESHOLD LEVEL	THL
DRAINAGE:		BEAM LEVEL	BL
INSPECTION COVER	IC	SOFFIT LEVEL	SFL
COVER LEVEL	CL	EAVES LEVEL	EL
INVERT LEVEL	IL	RIDGE LEVEL	RL
GULLY	G	FINISHED FLOOR LEVEL	FFL
RAIN WATER PIPE	RWP	SLOPE UP	S/Up
SOIL VENT PIPE	SVP	UP ARROW	
VENT PIPE	VP	FLOOR TO CEILING HEIGHT	(2.25)

Notes:
All Levels Are Related to TBM Value: 10.00m
Situated on concrete top of ramp adjacent to rear fire exit as shown on plan.

The North point is Indicative only.

All Dimensions to be Verified on Site Prior to Construction.

Meters
0 1 2 3 4 5

Scale: 1:100

C:\Users\Penny\Desktop\CHRIS PENN'S DOCUMENTS\PERCEPTUM DESIGN\PERCEPTUM TITLE SHEETS\perceptum-logo-Cad-Titles.jpg

Contact us:
mob: +44 (0) 7786 952804
mob: +44 (0) 7880 984831
email: info@perceptumdesign.co.uk
website: www.perceptumdesign.co.uk

Project:
No 254 London Road
Waterlooville
Existing Elevations

Client:
GD Surveyors Ltd
Pantiles Chambers, 85 High Street
Tunbridge Wells
Kent, TN1 1XP

Date: August 2013	Drawn: CP	Checked: SB
Scale: 1:100 @ A2		
Project No: PD/205	Drawing No: PD/205/02	Revision: