
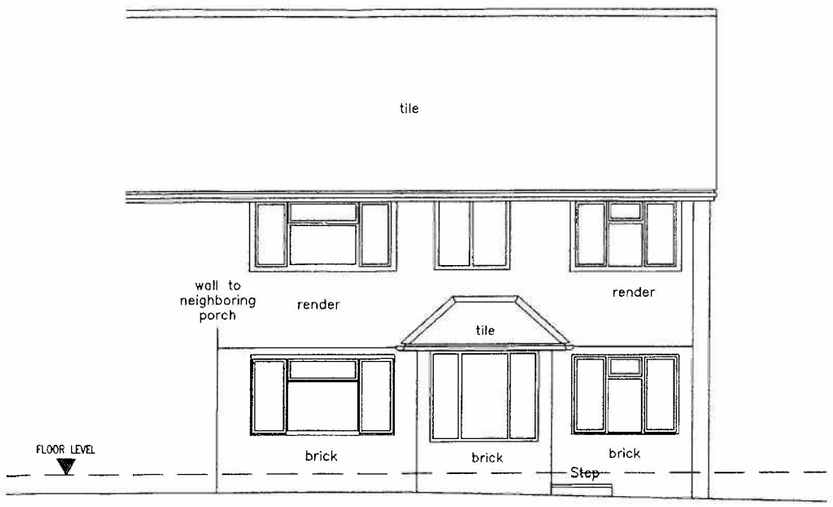



FRONT ELEVATION

SCALE 1:50

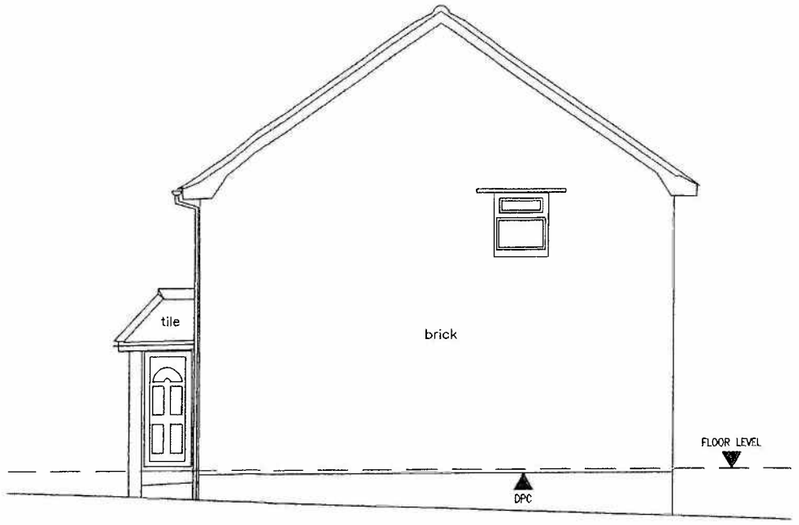

SIDE ELEVATION

SCALE 1:50

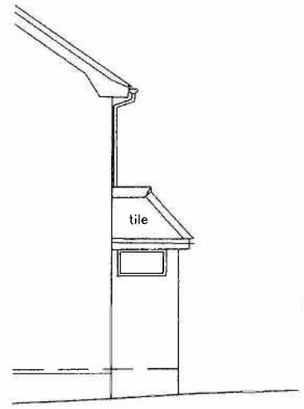

SIDE ELEVATION

NOTES

A1

1 DRAWING SCALE ONLY CORRECT WHEN PRINTED AT THE APPROPRIATE PAPER SIZE WITH NO SCALING.

2 ALL DIMENSIONS ARE IN MILLIMETRES UNLESS NOTED OTHERWISE.


3 THE CONTRACTOR SHALL VERIFY ALL SITE AND SETTING OUT DIMENSIONS BEFORE PUTTING WORK IN HAND.

4 THIS DRAWING IS TO BE READ IN CONJUNCTION WITH ALL OTHER RELEVANT ARCHITECTS AND ENGINEERS DRAWINGS AND SPECIFICATIONS.

5 ALL LEVELS SHOWN ON THIS DRAWING ARE INDICATIVE ONLY AND MUST BE CONFIRMED WITH ARCHITECT PRIOR TO COMMENCEMENT OF CONSTRUCTION.


6 THE CONTRACTOR IS RESPONSIBLE AND LIABLE FOR ENSURING THE STABILITY OF THE WORKS, SERVICES AND ADJACENT STRUCTURES AT ALL STAGES OF CONSTRUCTION. THE DESIGN OF ALL TEMPORARY WORKS SHALL BE THE CONTRACTORS RESPONSIBILITY.

HAVANT BOROUGH COUNCIL
DEVELOPMENT CONTROL
0 8 JUL 2014
RECEIVED

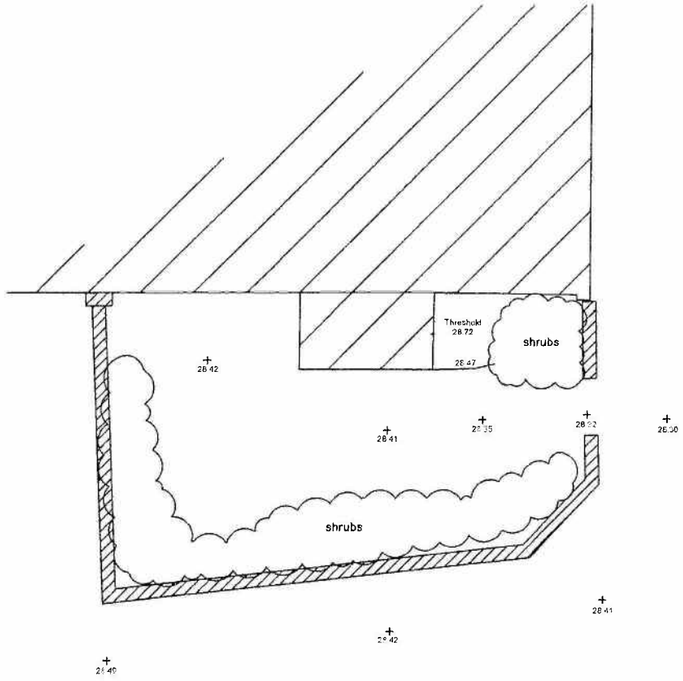

SITE PLAN

SCALE 1:50

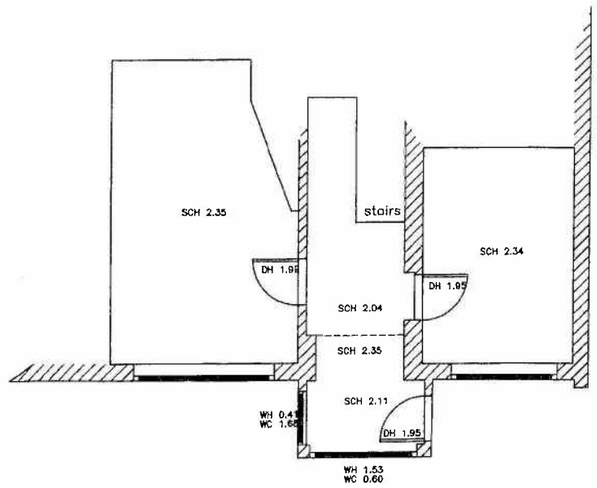

FLOOR PLAN

SCALE 1:50

REV.		CHKD.	DATE
A	PARTIAL SIDE ELEVATION ADDED.	K.L.M.	08/07/14

SMITHERS PURSLOW
Glaston Hall
Spring Lane
Glaston
Oakham
Rutland
LE15 9BZ
Tel: 01572 822000 Fax: 01572 820032 e-mail: glaston@smithers-purslow.com

Project:
**14 DUDLESTON HEATH DRIVE
WATERLOOVILLE
HANTS**

Drawing Title:
FLOORPLANS, ELEVATIONS & SITE PLAN AS EXISTING

Drawing No:	14/H/2781/102		Rev: A
Scale @ A1	1:50	Drawn: D.J.A.	Date: 30/06/14
Status:	P	Checked: K.L.M.	Design: ~