
RECEIVED
02 [illegible] 13


NOT PART OF APPLICATION

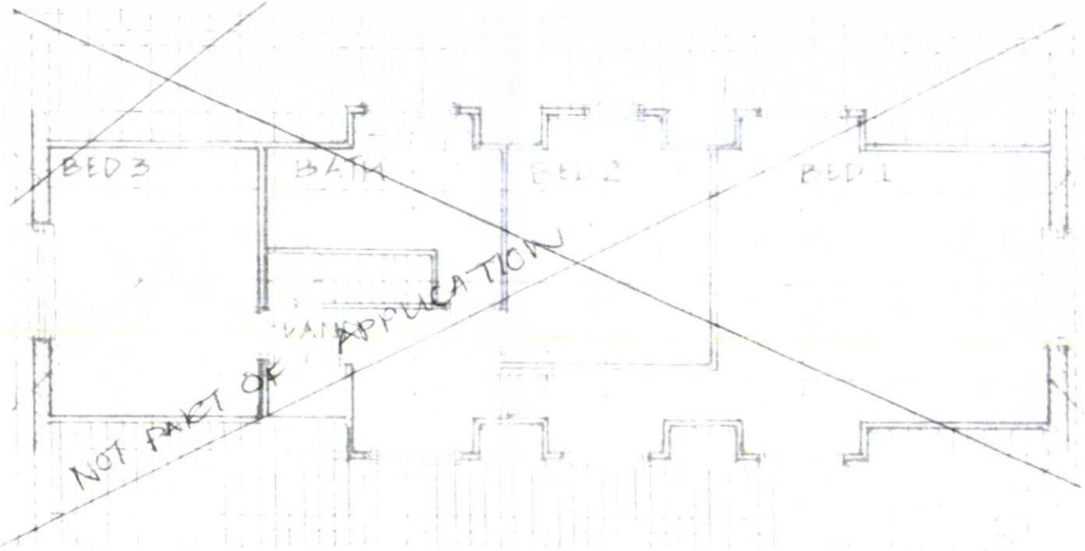


PROPOSED FIRST FLOOR PLAN

RAVANT BOROUGH COUNCIL
21 FEB 2014
RECEIVED

EXISTING 1.8 MTR HIGH > 1.5 MTR

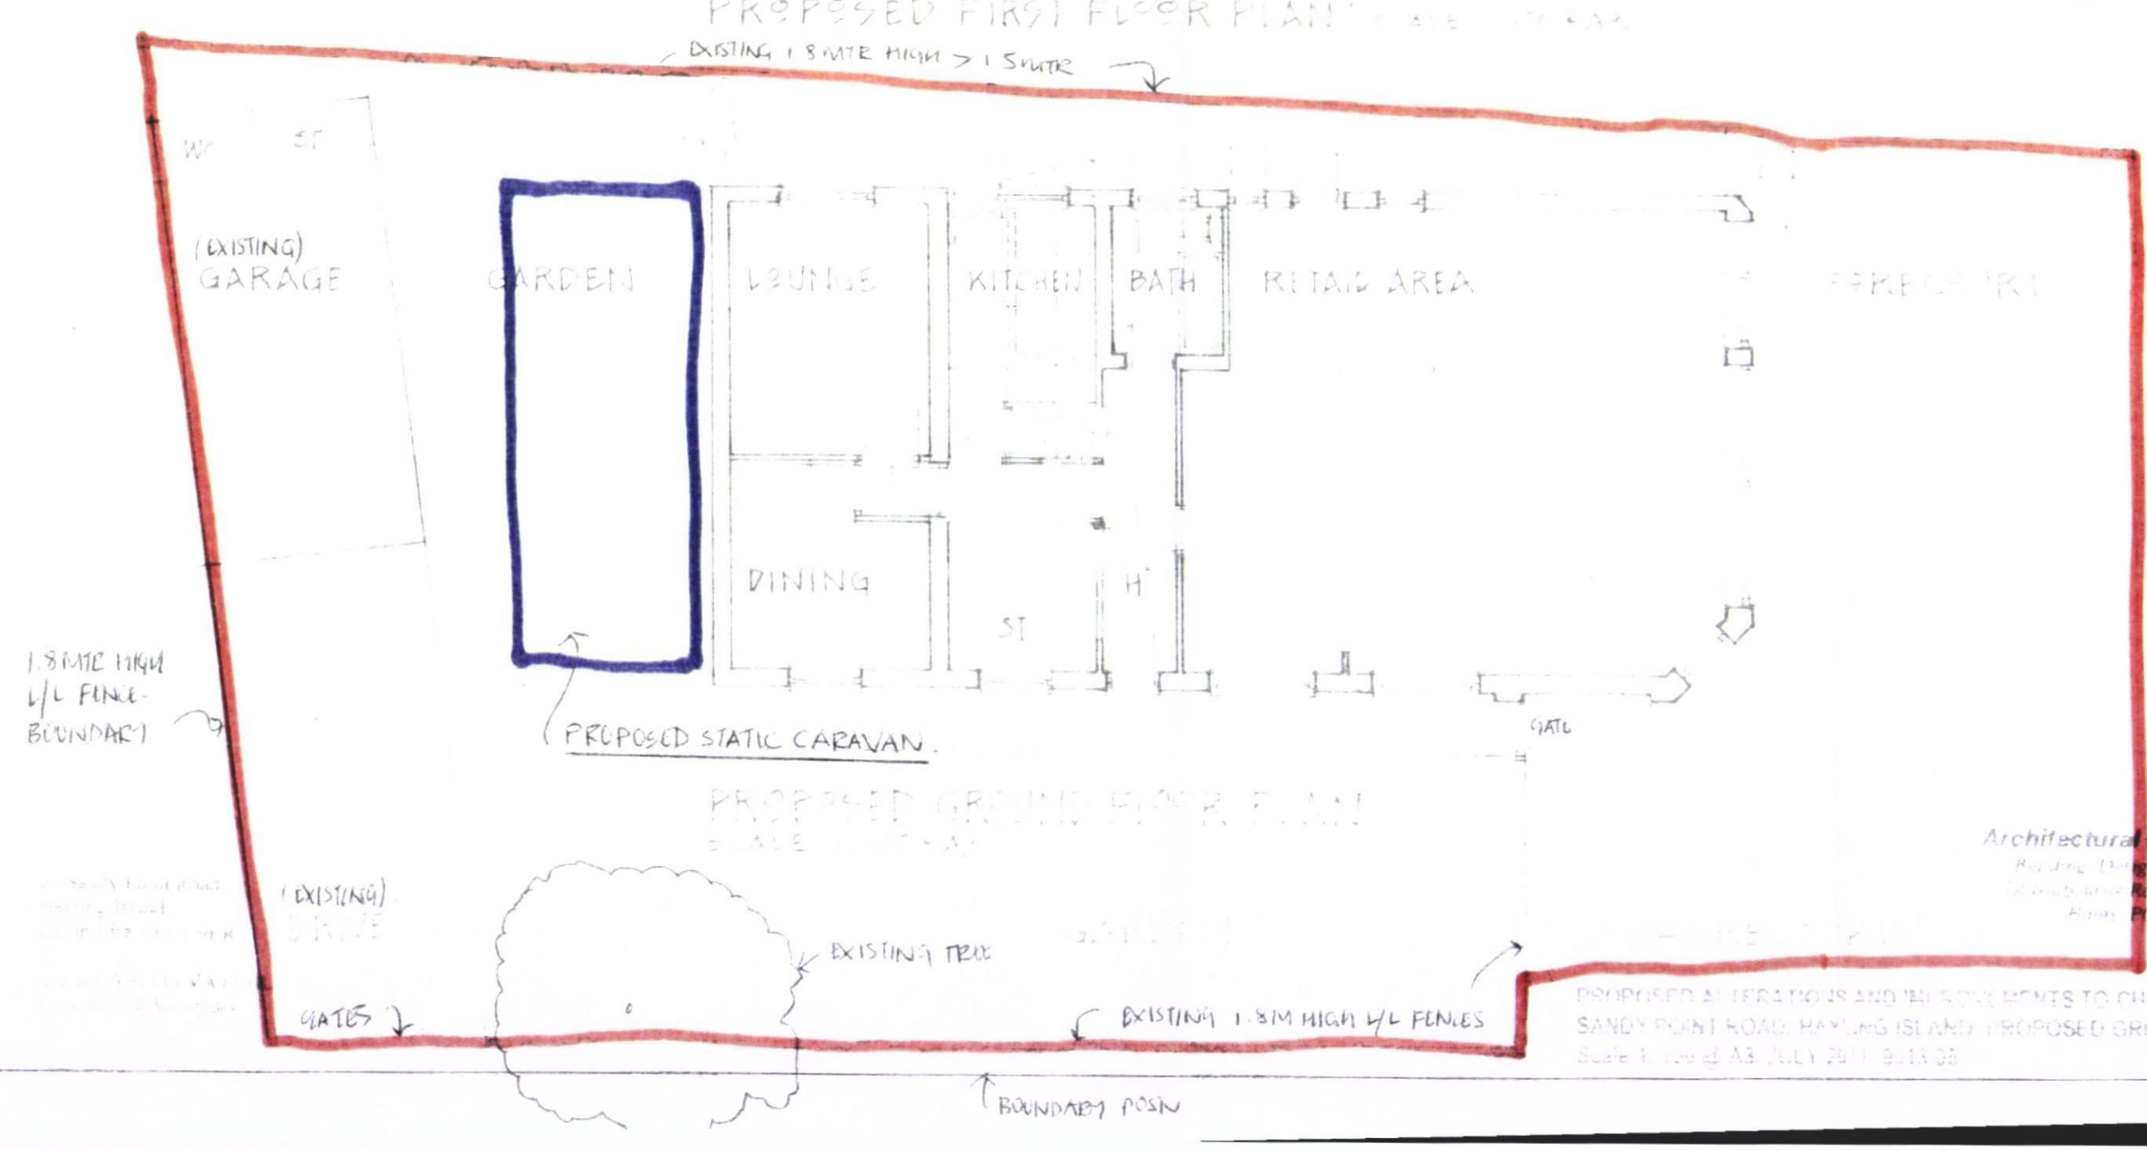


PROPOSED GROUND FLOOR PLAN

Architectural Planning limited

PROPOSED ALTERATIONS AND IMPROVEMENTS TO CHARLES FARM STORES
SANDY POINT ROAD, HAYLING ISLAND. PROPOSED GROUND FLOOR PLAN
Scale 1:100 @ A3 JULY 2013 3013.05