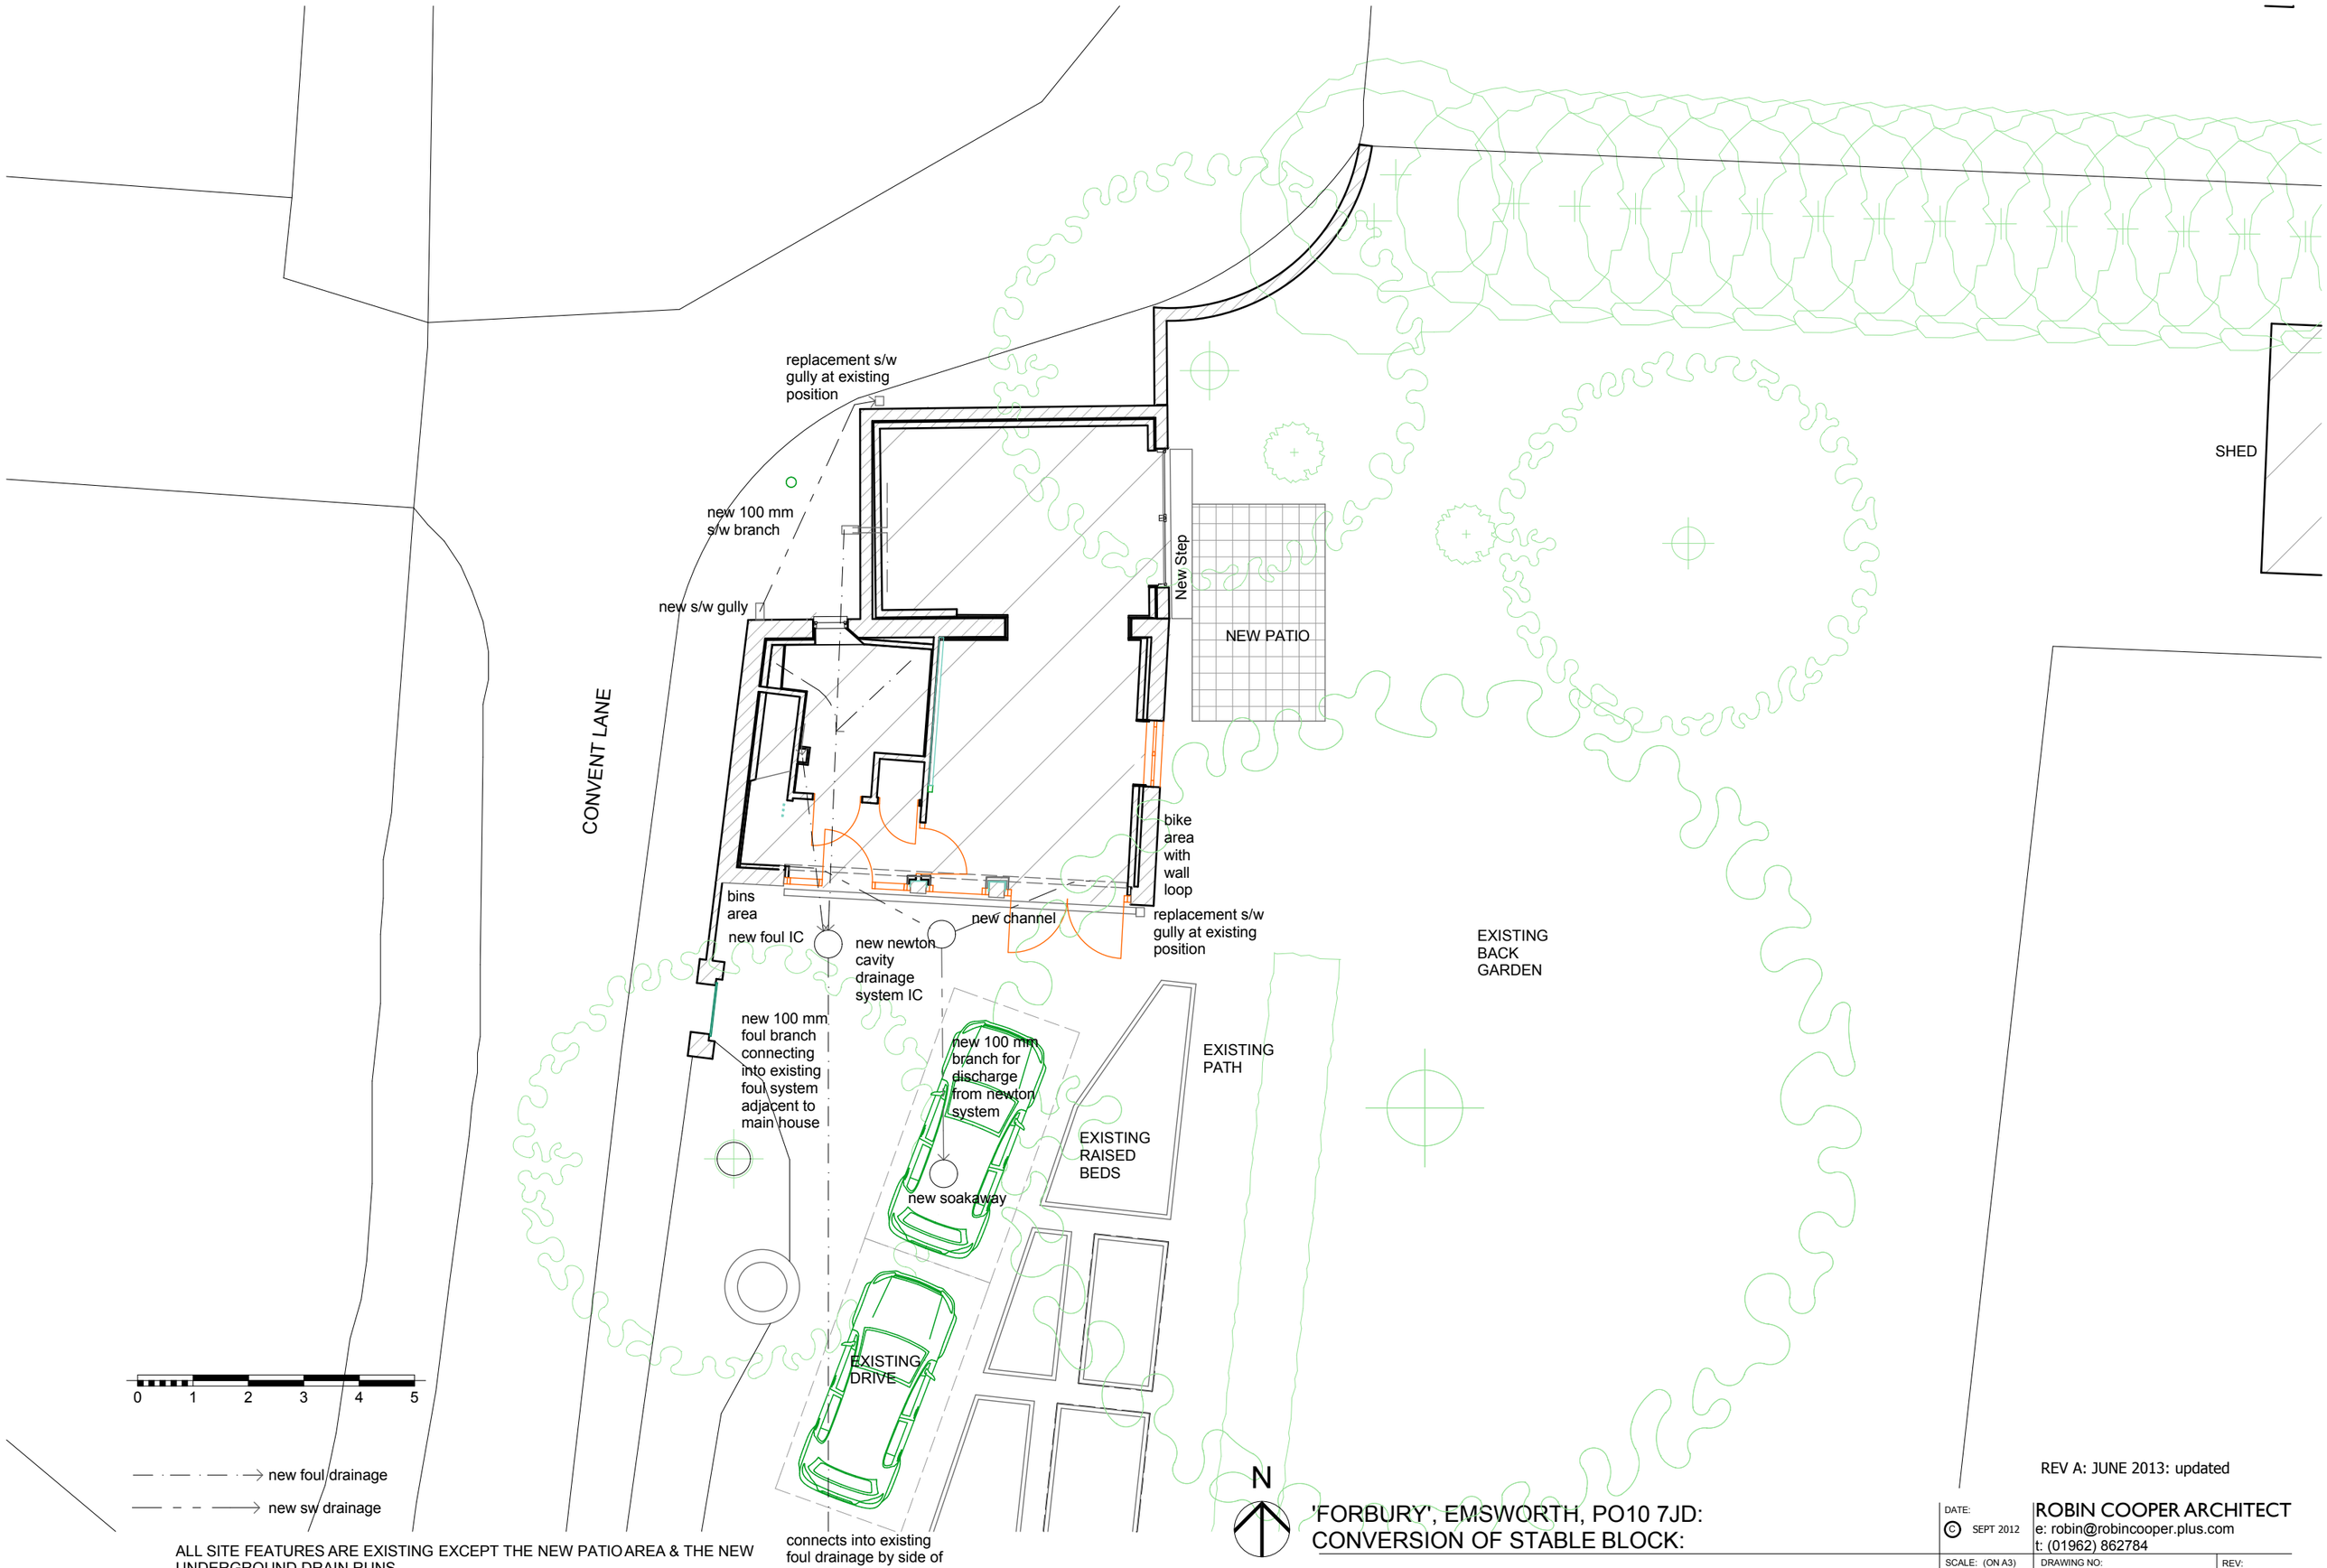



ALL SITE FEATURES ARE EXISTING EXCEPT THE NEW PATIO AREA & THE NEW UNDERGROUND DRAIN RUNS
BUILDING PLAN SHOWS LAYOUT AS PROPOSED

REV A: JUNE 2013: updated

'FORBURY', EMSWORTH, PO10 7JD:
CONVERSION OF STABLE BLOCK:

SITE PLAN

ROBIN COOPER ARCHITECT
e: robin@robincooper.plus.com
t: (01962) 862784

DATE: © SEPT 2012
SCALE: (ON A3) 1/100
DRAWING NO: 02
REV: A