FRONTAGE

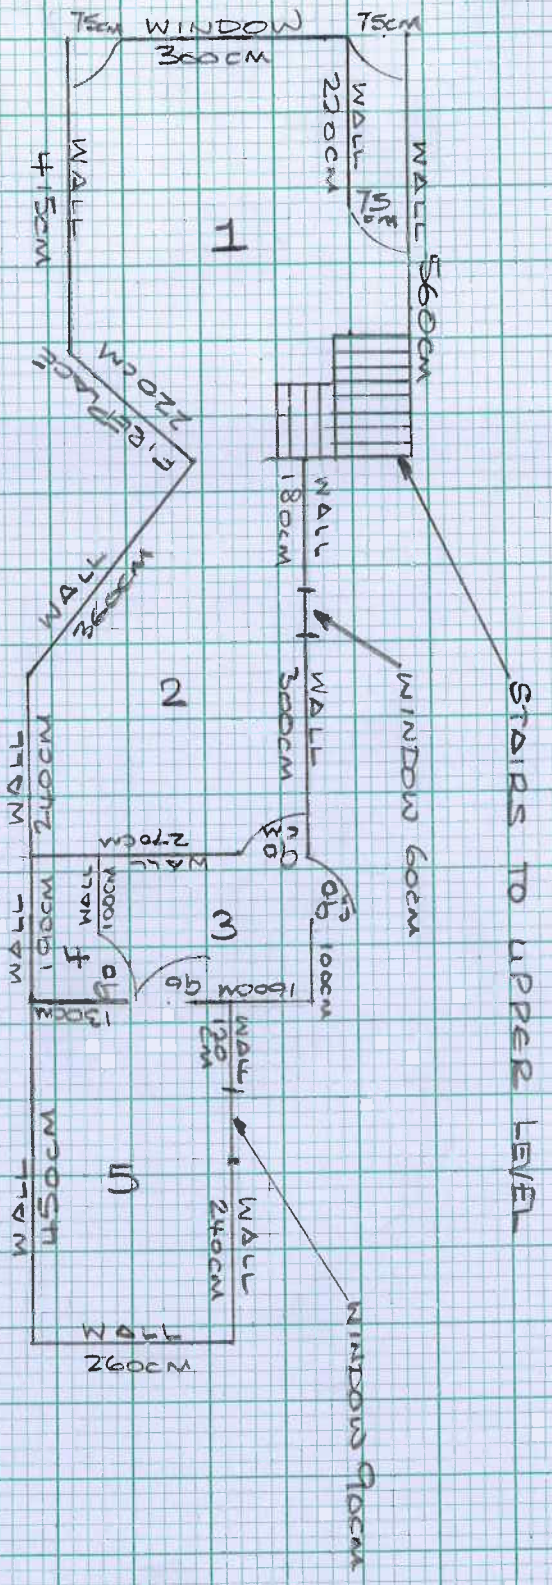

SCALE 1:100

1. FRONT RECEPTION
2. SECOND RECEPTION
3. KITCHEN
4. TOILET
5. REAR EXTENSION

FLOOR PLAN

REF: APP/13/00337

HAVAT WEIGHT LOSS & BEAUTY CENTRE

68 WEST ST

HAVANT

PO9 1LN

EXISTING FLOOR PLAN & PROPOSED FLOOR PLAN (NO CHANGE TO FLOOR LAYOUT)