
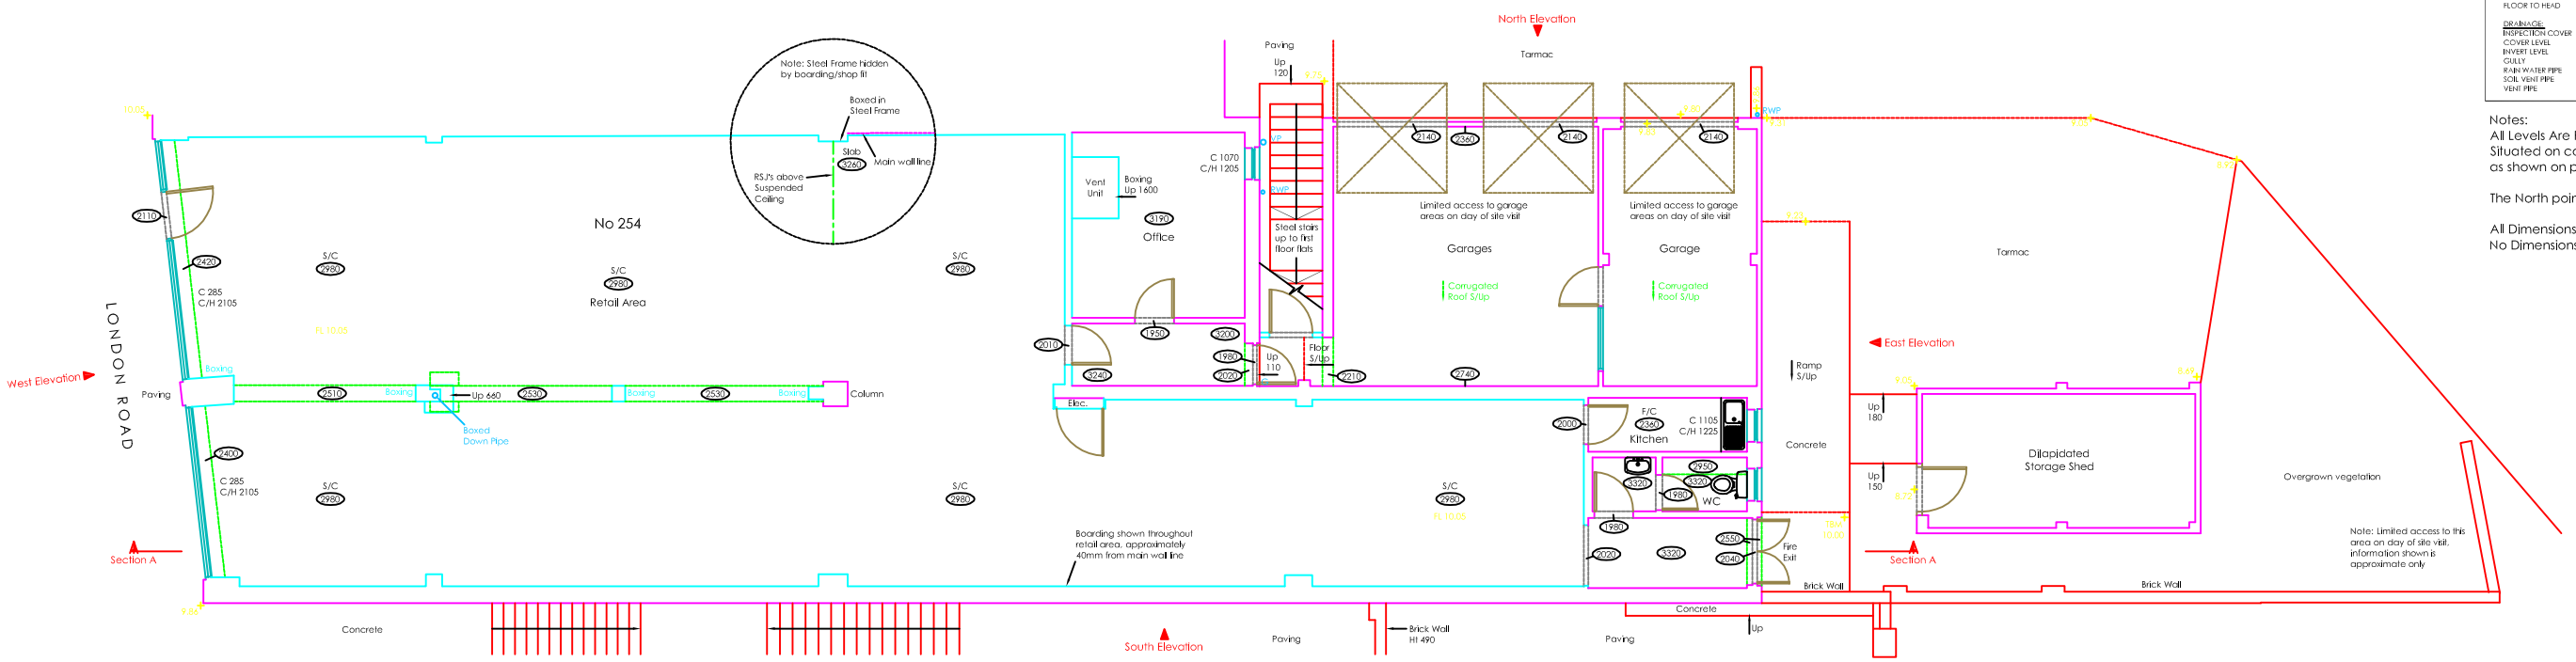


Existing Ground Floor Plan

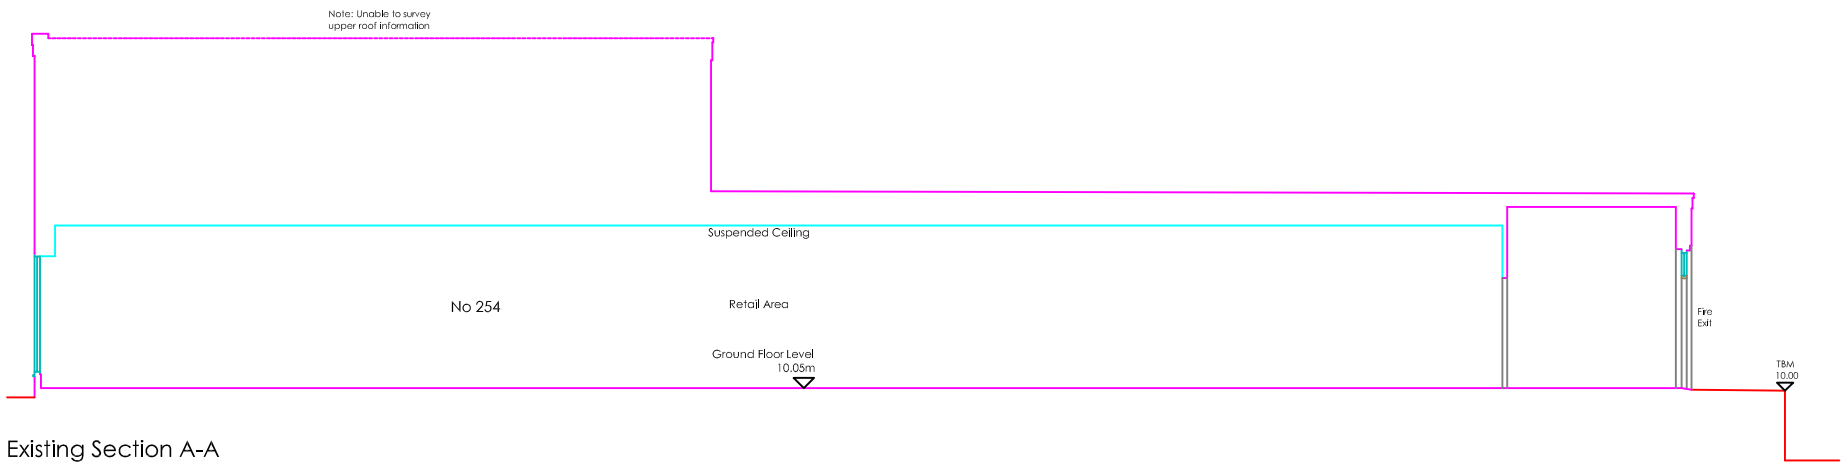

Existing Section A-A

BUILDING SURVEY - LEGEND

WINDOW DETAIL HEIGHTS:		SUSPENDED CEILING	S/C
FLOOR TO CILL HEIGHT	C	FALSE CEILING	F/C
CILL TO HEAD OF WINDOW	C/H	CEILING	C/L
CILL TO SPRING	C/S	SKYLIGHT	S/L
		UNDERSIDE	U/S
ARCH DETAIL HEIGHTS:		OVERHEAD	O/H
FLOOR TO SPRING	S	FLOOR TO FLOOR HEIGHT	FL-FL
FLOOR TO HEAD	H	FLOOR LEVEL	FL
		THRESHOLD LEVEL	THL
DRAINAGE:		BEAM LEVEL	BL
INSPECTION COVER	IC	SOFFIT LEVEL	SFL
COVER LEVEL	CL	EAVES LEVEL	EL
INVERT LEVEL	IL	PLOCK LEVEL	PL
GULLY	G	FINISHED FLOOR LEVEL	FFL
RAIN WATER PIPE	RWP	SLOPES UP	S/Up
SOIL VENT PIPE	SVP	UP ARROW	
VENT PIPE	VP	FLOOR TO CEILING HEIGHT	F2C

Notes:
All Levels Are Related to TBM Value: 10.00m
Situated on concrete top of ramp adjacent to rear fire exit as shown on plan.

The North point is Indicative only.

All Dimensions to be Verified on Site Prior to Construction.
No Dimensions to be Scaled from this Drawing.

Meters
0 1 2 3 4 5

Scale: 1:100

Contact us:
mob: +44 (0) 7786 952804
mob: +44 (0) 7880 984831
email: info@perceptumdesign.co.uk
website: www.perceptumdesign.co.uk

Project:
No 254 London Road
Waterlooville - Existing Ground Floor Plan & Section A-A

Client:
GD Surveyors Ltd
Pantiles Chambers, 85 High Street
Tunbridge Wells
Kent, TN1 1XP

Date: August 2013	Drawn: CP	Checked: SB
Scale: 1:100 @ A2		
Project No: PD/205	Drawing No: PD/205/01	Revision: