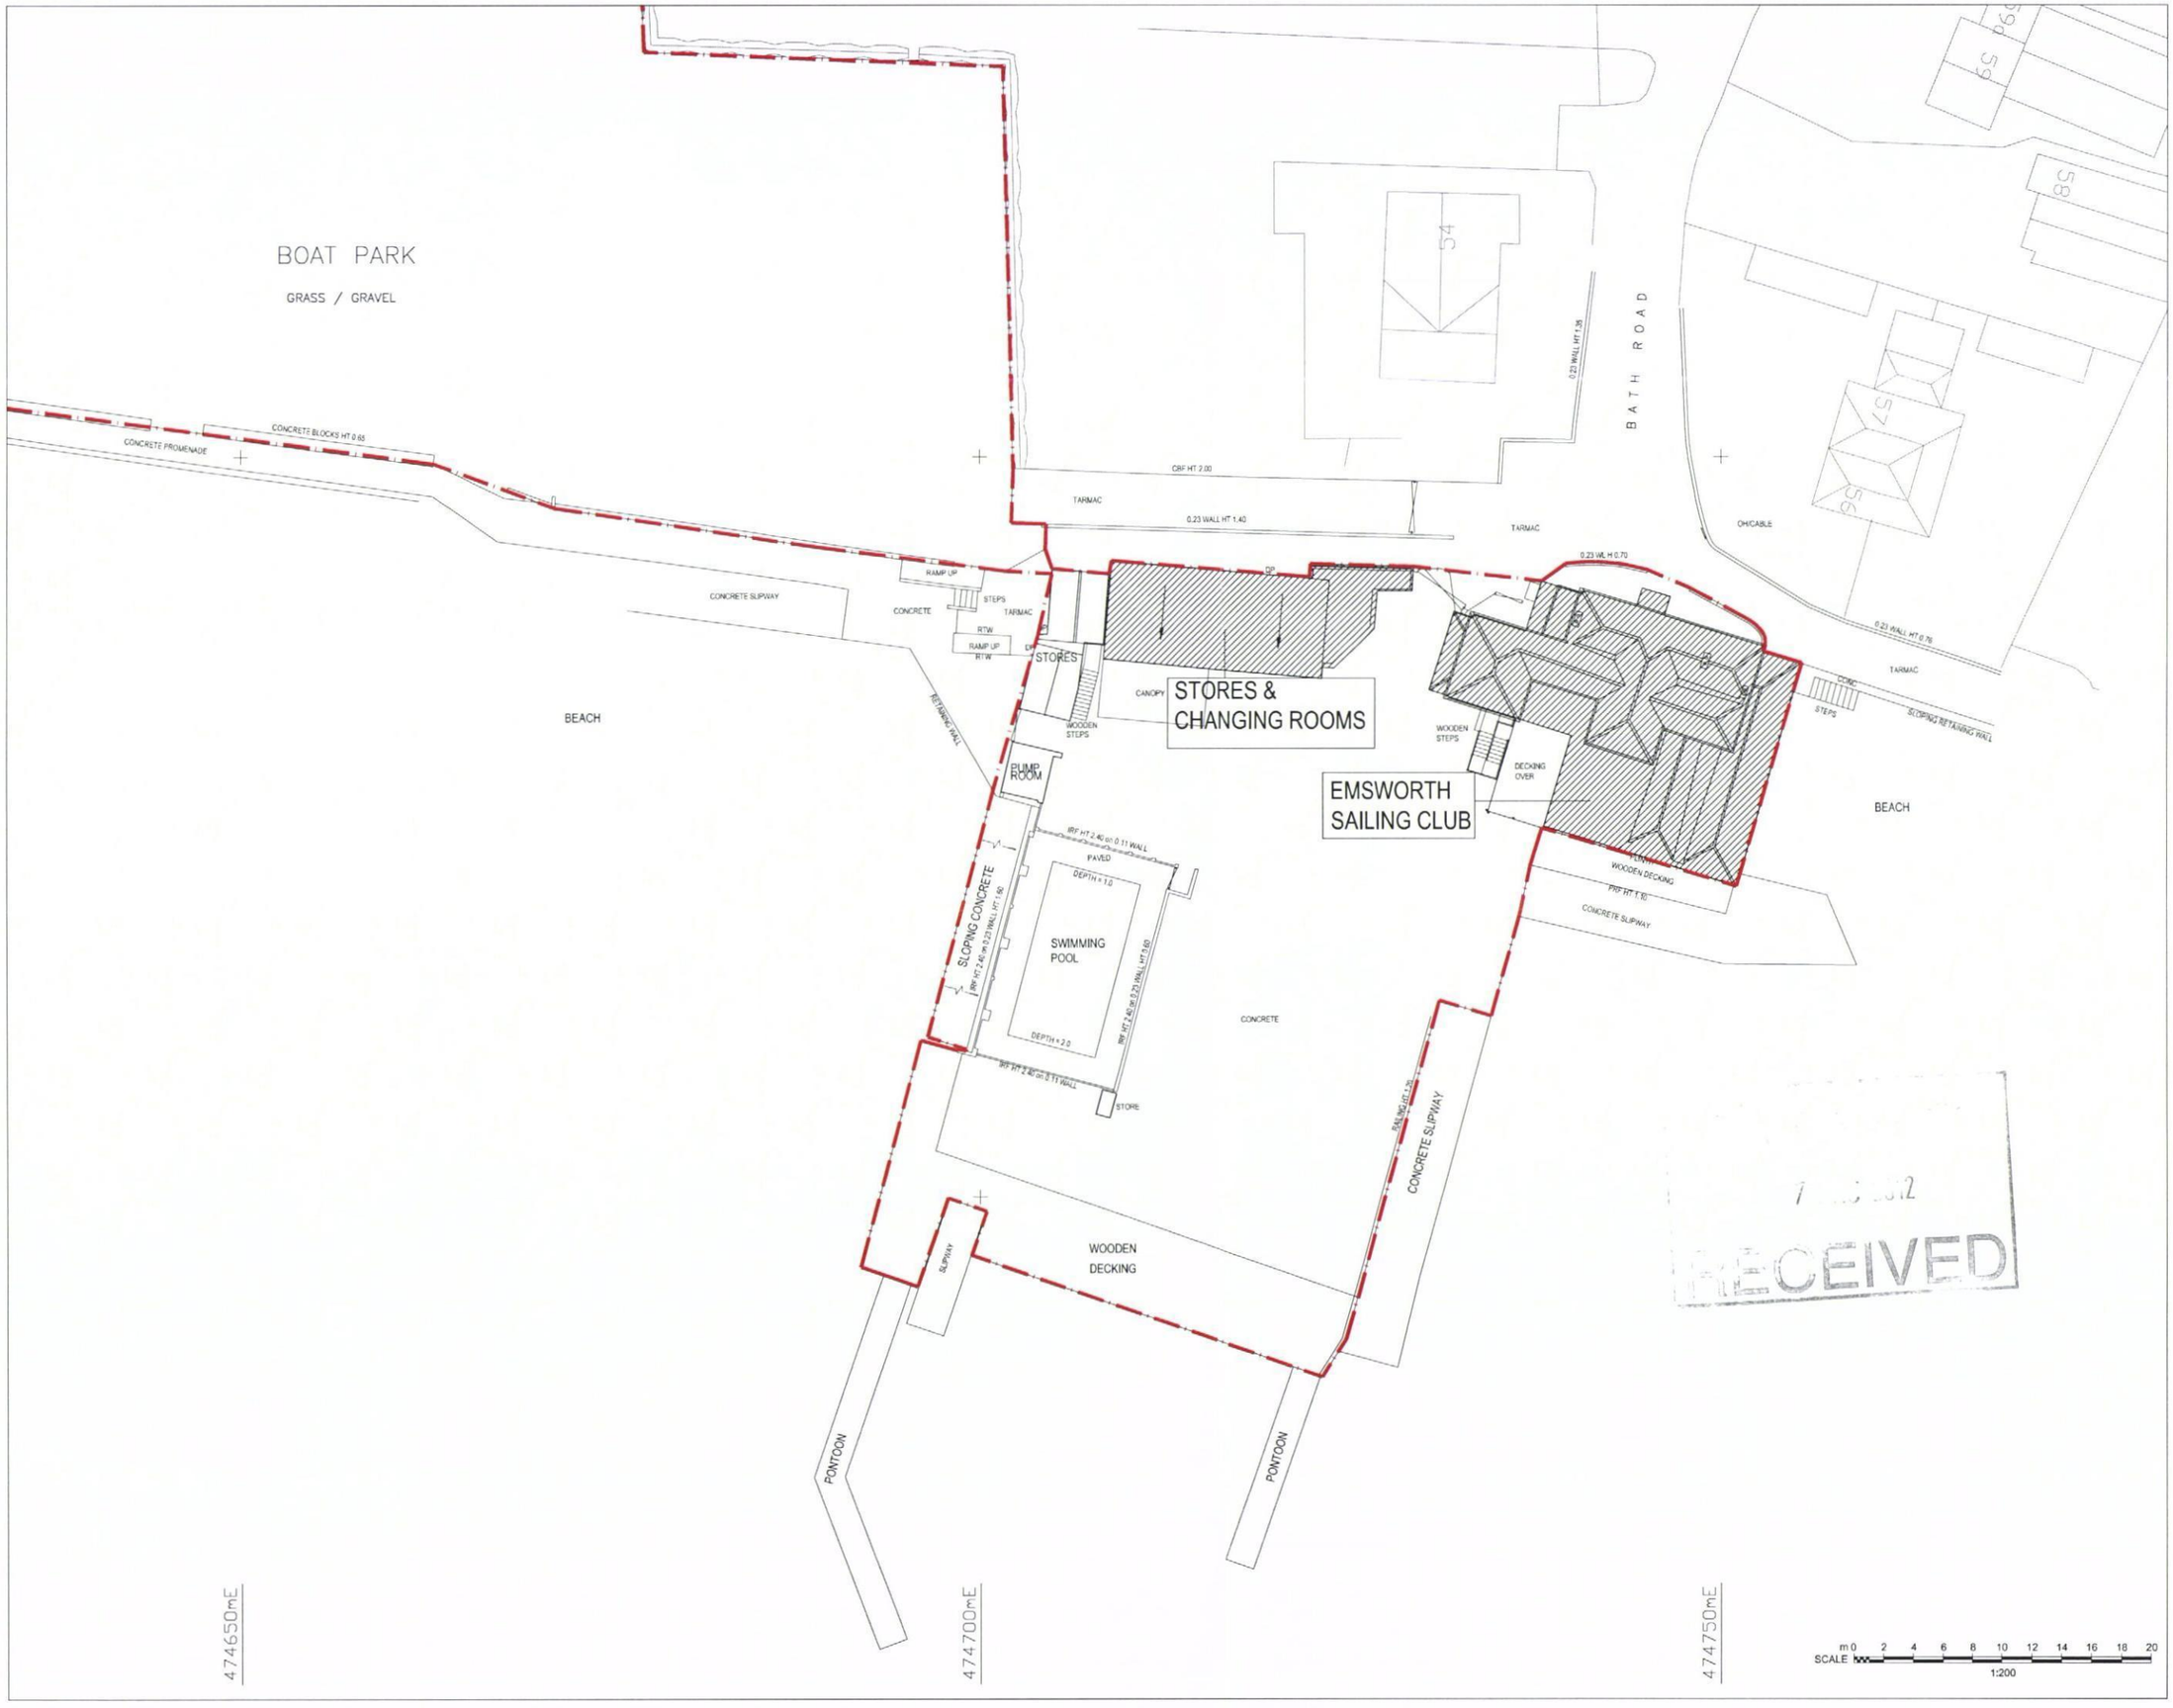


RECEIVED

Notes

Copyright. All rights reserved.
This drawing must not be reproduced without permission.
This drawing must not be scaled. Dimensions are in millimetres unless specified.

Reference Drawings:

A01 Existing Out Building Plans & Elevations
A02 Proposed Out Building Plans
A03 Proposed Out Building Elevations & Sections
A04 Site Plan

North Point.

Key Plan.

SITE BOUNDRY

Rev	Date	Revision Note	By	Check

EWI™
EllisWilliams Architects
151 Rosebery Avenue
London
EC1R 4AB
T: +44 (0)20 7841 7200

Job title: Emsworth Sailing Club
Drawing title: Site Plan - Existing

Status	File Name		X-Ref File	
Planning application				
Drawn by	Date	checked by	date	Scale at A1 / Scale at A3
JS	31.8.2012			1:200 / 1:400
Job No.	CPI cat.	Dwg No.	Revision	
1774	AE(00)	01		

Contractors Drawing No.