

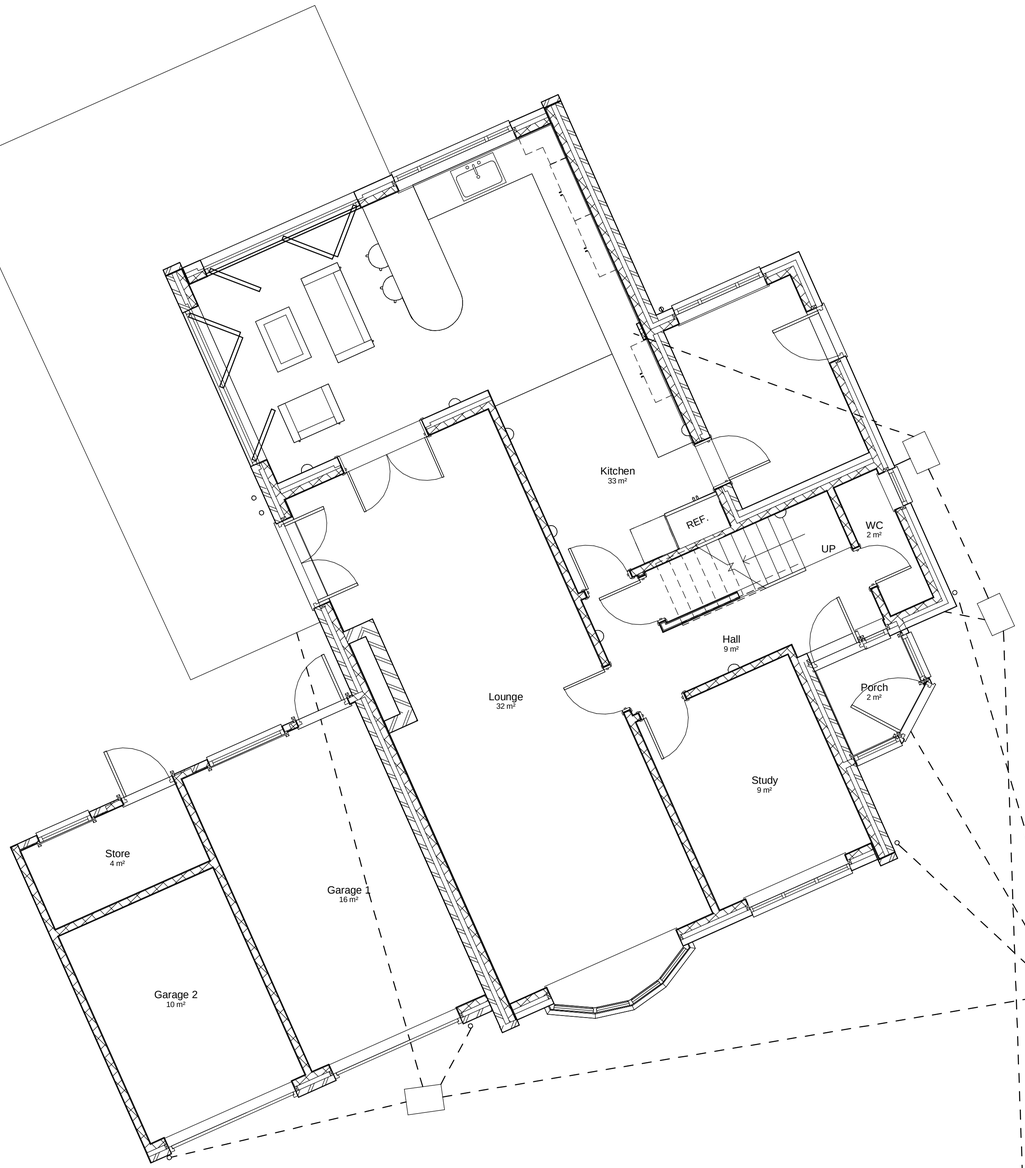


Ground Floor Plan Scale 1:50

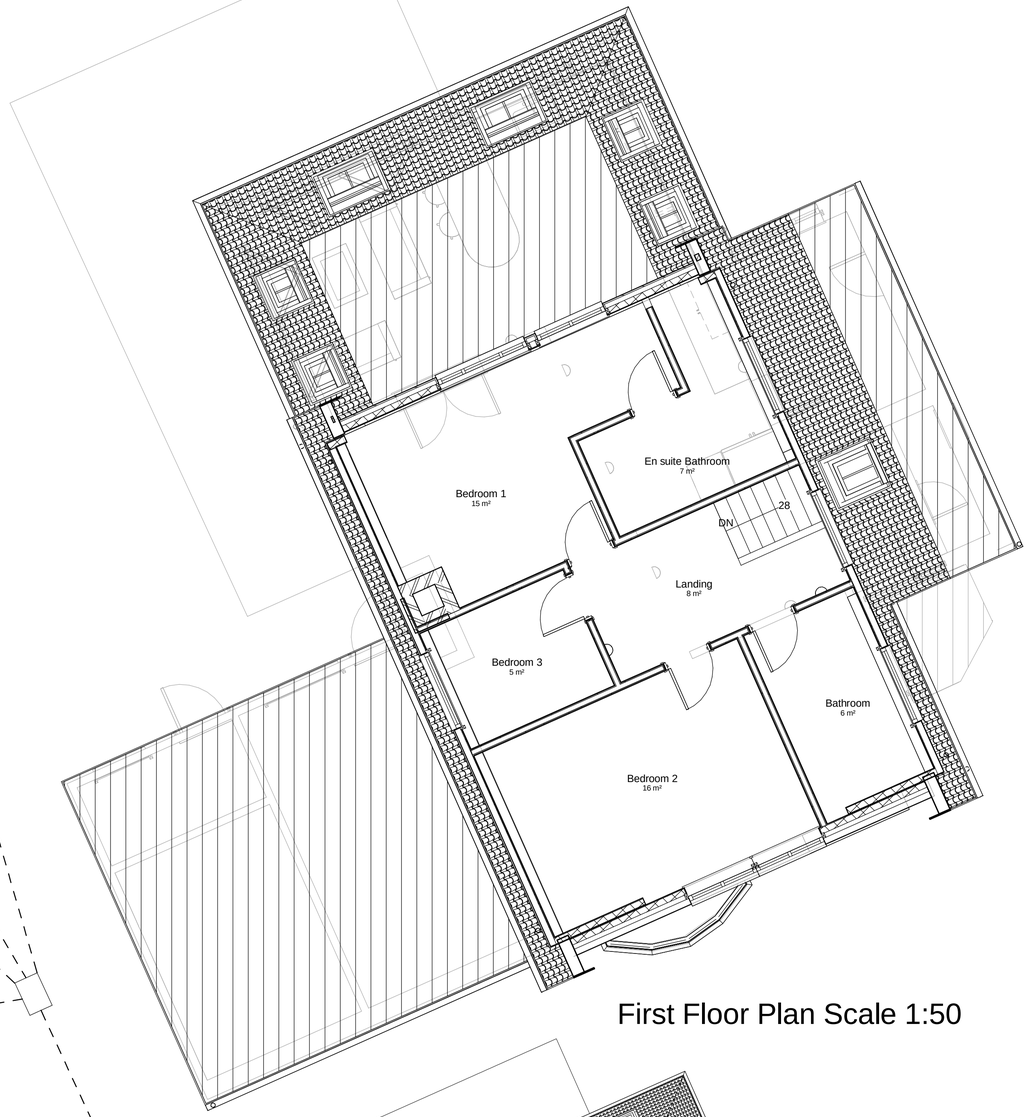

First Floor Plan Scale 1:50

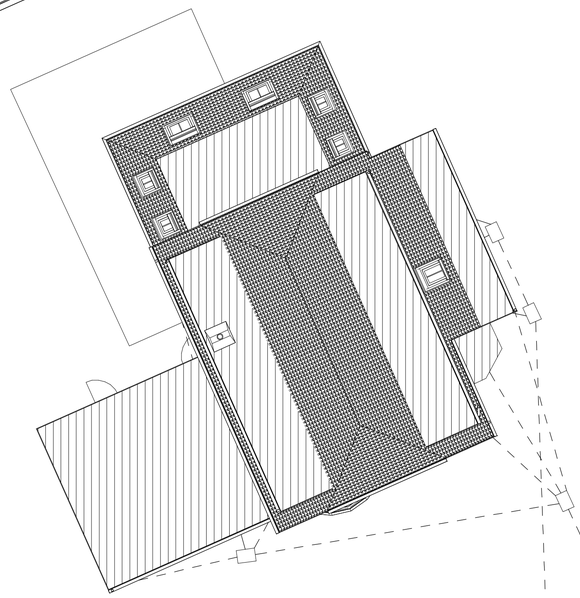

Roof Plan Scale 1:100

Foul drain

surface water drain

IJ Murray Associates

www.ijma.co.uk

IJ Murray Associates
173 Havant Road
Hayling Island
Hampshire
PO11 0LF
Phone 02392469004
Mob 07779 246915
e-mail ian@ijma.co.uk

No.	Description	Date

Mr & Mrs Galyer
4 Salterns Close
Hayling Isand

Existing Plans

Project number	073
Date	1.12.09
Drawn by	Author
Checked by	Checker
	A103
Scale	As indicated

11/05/2013 20:04:29