
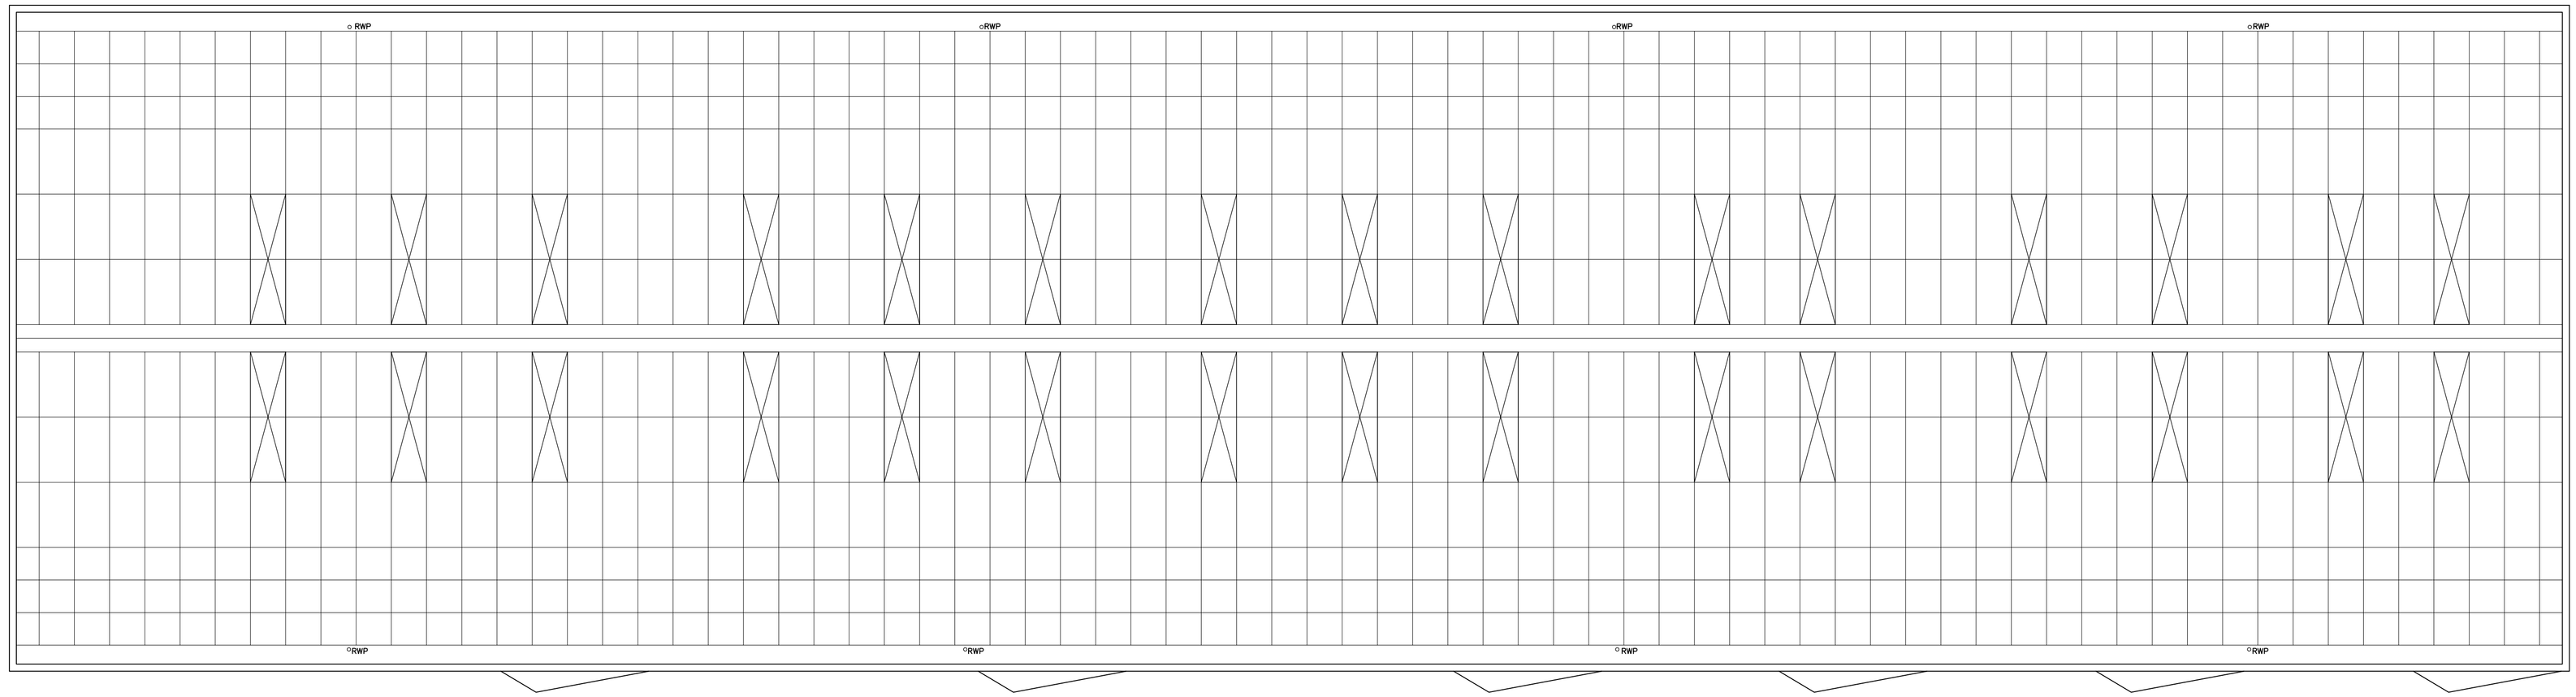


Existing Roof Plan 1:100

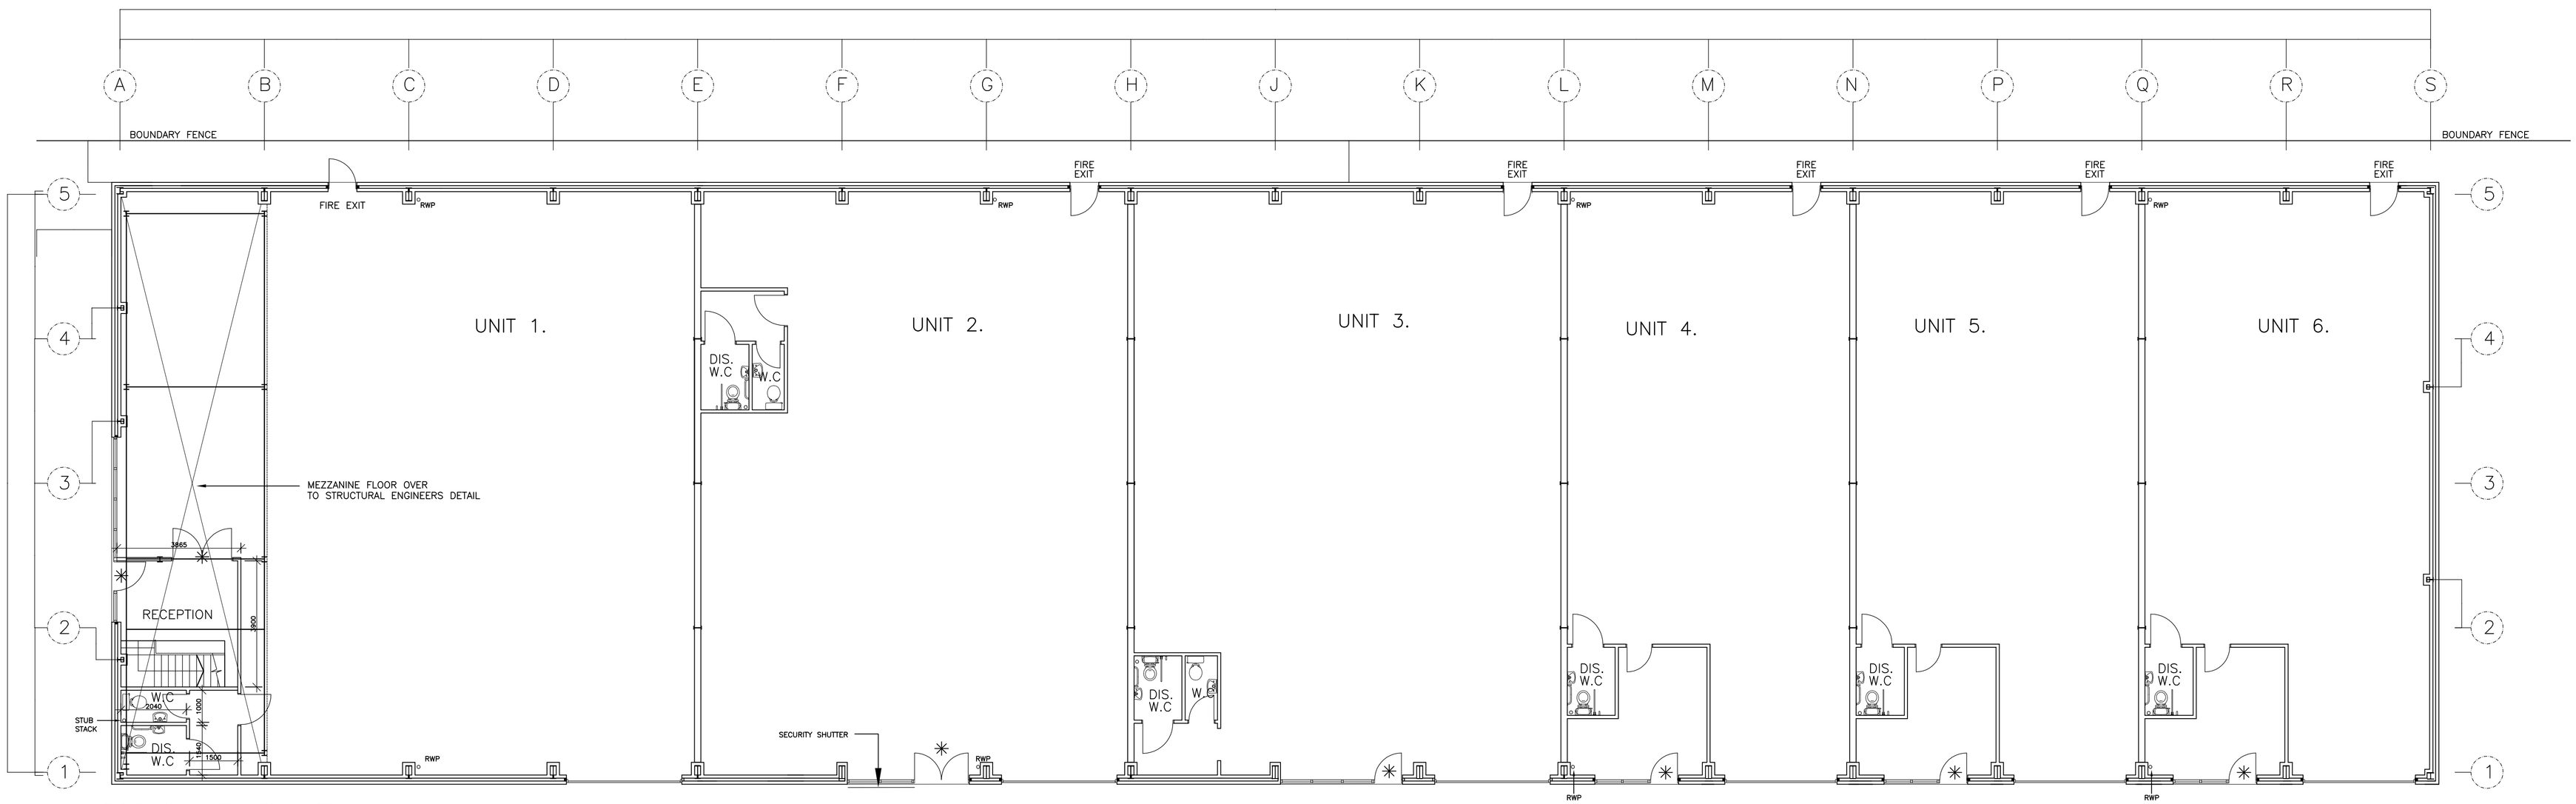

Existing Ground Floor Plan 1:100

notes:

revisions:

revisions:

N

0

100mm @A1

NOTE: The contractor is responsible for checking all site dimensions and levels. These should be checked prior to the ordering of any components and before the commencement of the works. All discrepancies should be brought to the attention of the Contract Administrator

Downley Developments

Alterations

Downley Road, Havant

drawing information

title: **Ground floor plan & Roof Plan**

status: Information
date: February 13
scale: 1:100 @ A1
drawn: PT
chk'd: SB

pwparchitects

PWP Architects Ltd 61 South Street, Havant, Hampshire PO9 1BZ
t: 02392 482494 f: 02392 481152
e: design@pwp-architects.com
w: www.pwp-architects.com

job: 5044 dwg: 1200 rev: /