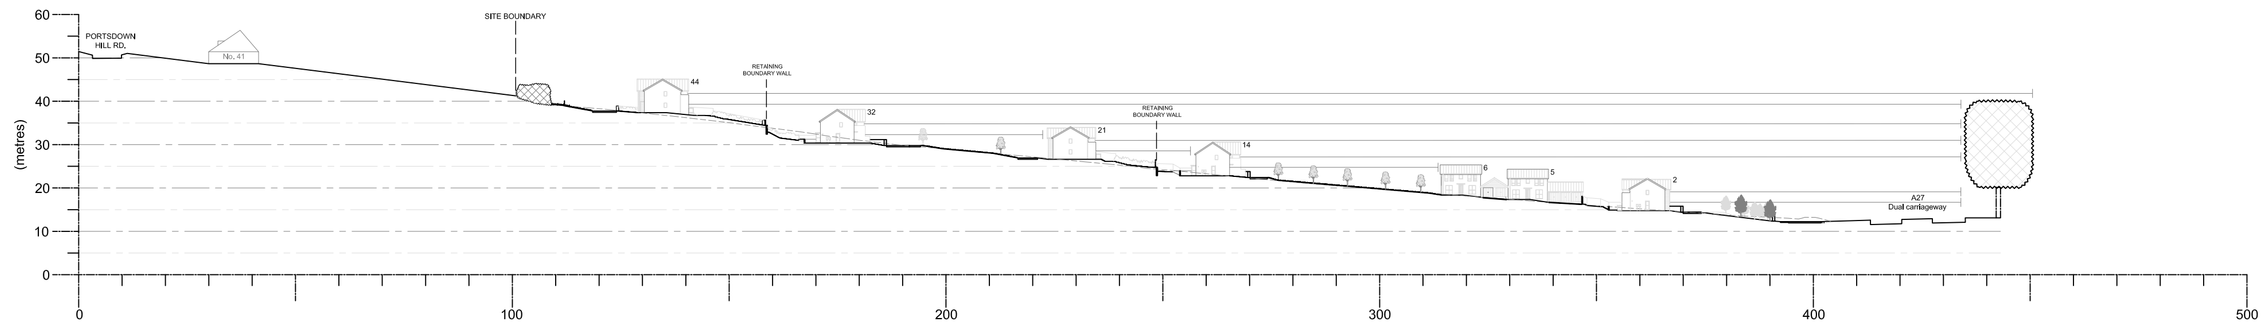
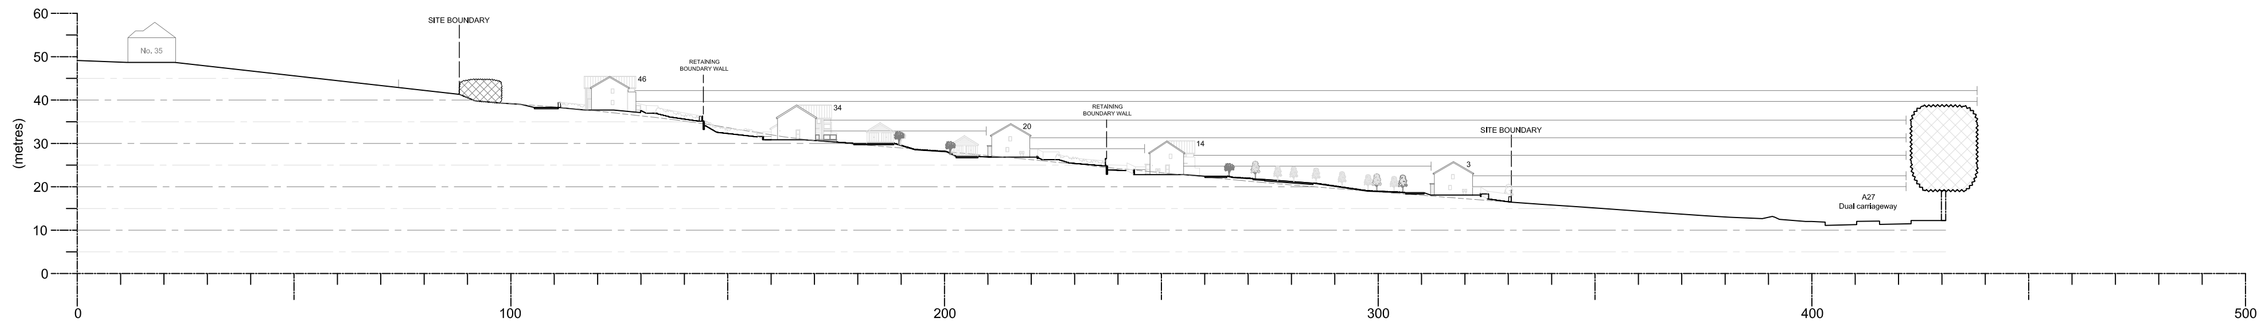


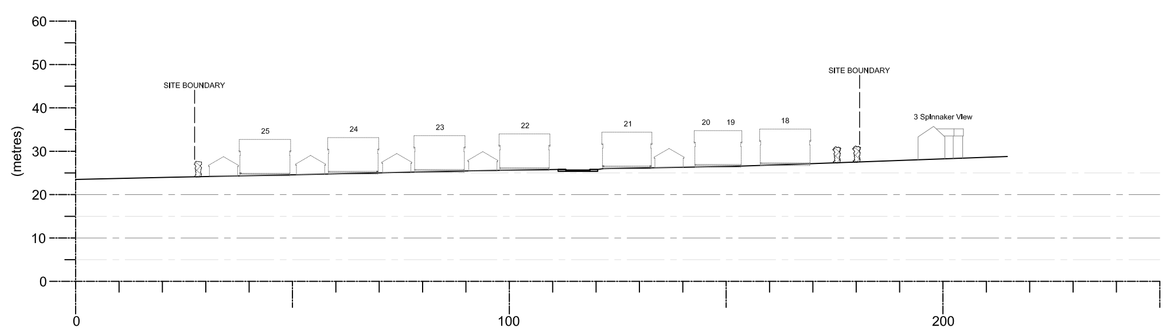

SECTION A



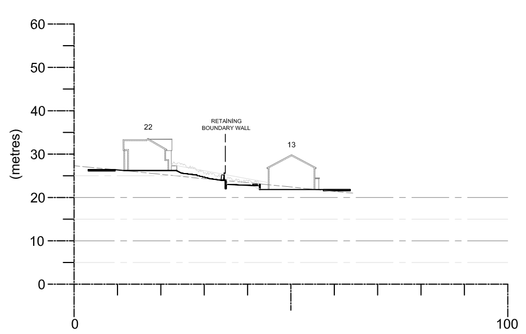

SECTION B




SECTION C




SECTION D




SECTION E




SITE LAYOUT
(not to scale)

Tree heights taken from survey produced by 'Siteline'.
Drawing number 36PH001A, dated August 2011.

Scale bar
10 0 10 50 100 m

Note: not true section through buildings. All buildings shown either as flank or front elevation.

| REVISION | DATE | COMMENTS | AUTHOR / CHECKED |
|---|---|---|---|


lhc architecture urbanism safety
LHC GROUP
www.lhc.net
EXETER 01392 444334
PLYMOUTH 01752 669368
SOUTHAMPTON 08450 714565


TITLE: PORTSDOWN HILL, HAVANT
DETAIL: SITE SECTIONS A-C
DATE: FEB 2014
SCALE: 1:1000 @ A1
DRAWING No.: 10774 - P01.06
REV.:
AUTHOR \ CHECKED: AC/RS
DRAWING-STATUS: PLANNING

CONTRACTORS MUST CHECK ALL DIMENSIONS ON SITE, ONLY FIGURED DIMENSIONS ARE TO BE WORKED FROM, DISCREPENCIES MUST BE REPORTED TO THE ARCHITECT BEFORE PROCEEDING, ©THIS DRAWING IS COPYRIGHT.