
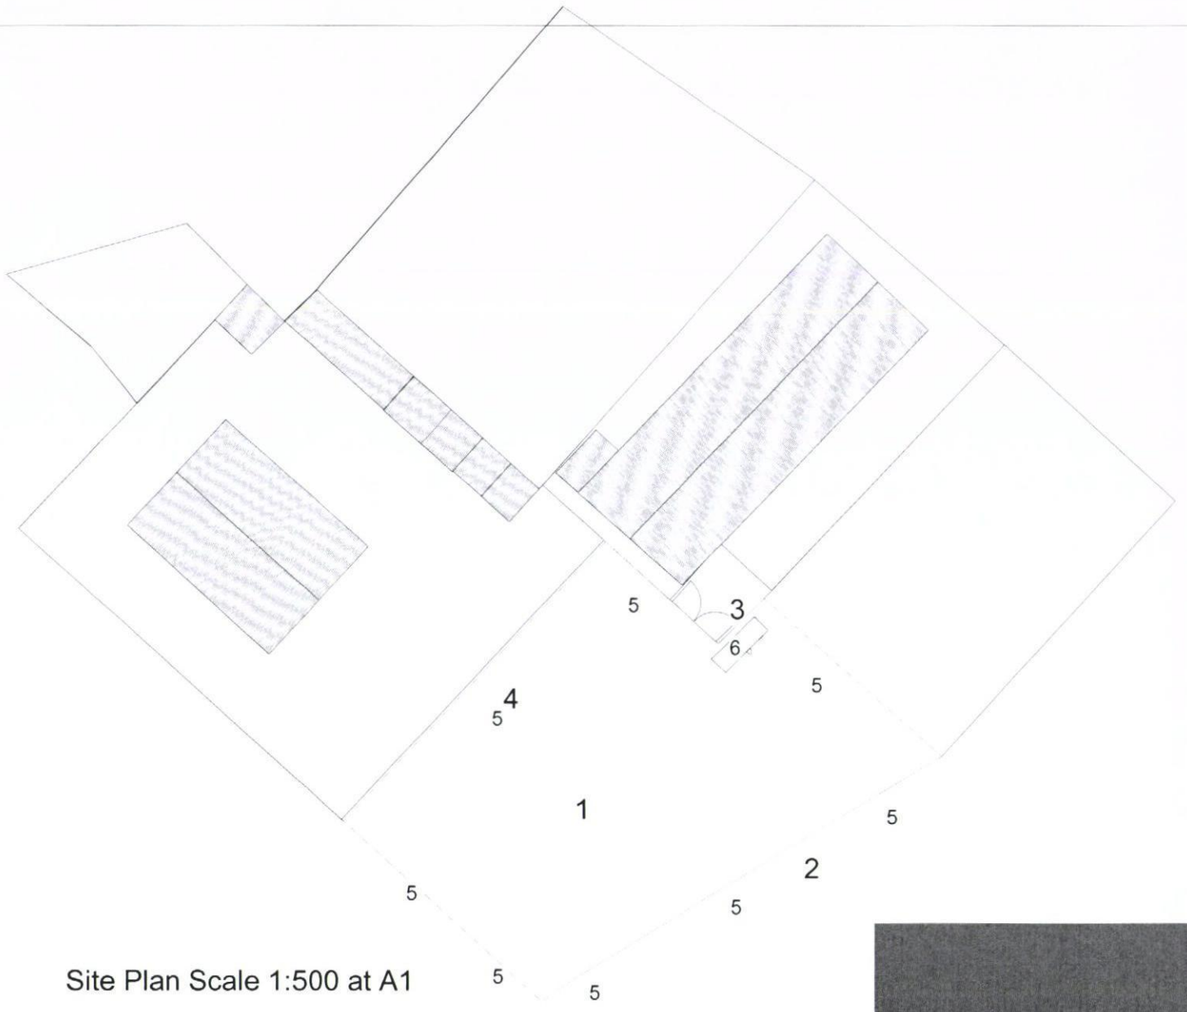


Site Plan Scale 1:500 at A1

1. Hayling Yacht Co Plot Boat and open storage
2. Existing 3.8m metal fencing surounding whole site including neighbouring plot
3. Access ramp
4. Proposed site seperation fence no higher than existing 3.8m metal fencing
5. 50 watt Tamlite Infinity SF LED floodlights placed at 3m height attached to boundary fence Please see lighting information report for more information
6. Portacabin Office

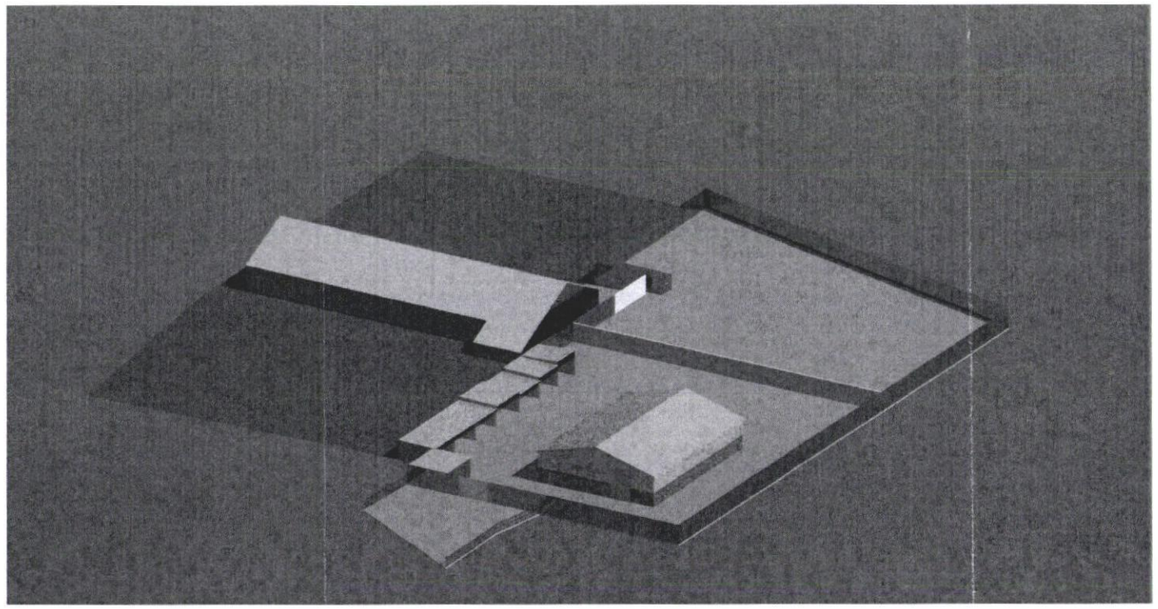

Site View

IJ Murray Associates

www.ijma.co.uk

IJ Murray Associates
173 Havant Road
Hayling Island
Hampshire
PO11 0LF
Phone 02392469004
Mob 07779 246915
e-mail ian@ijma.co.uk

These drawings are for planning and building regulation purposes only and are not for construction. All dimensions should be checked on site before work commences

These Drawings are the property of IJ Murray Associates (part of Clanfield Media Ltd) and should not be reproduced or used in any way without the permission of a Director of Clanfield Media Ltd

No.	Description	Date

Hayling Yacht Co

Storage yard

AMENDED

Site plans and views Howards

Project number	Project Number
Date	23.6.13
Drawn by	Author
Checked by	Checker
A102 Rev 3	
Scale	As indicated

13/12/2013 16:37:44