


EXISTING SOUTH ELEVATION




EXISTING NORTH ELEVATION




EXISTING EAST ELEVATION

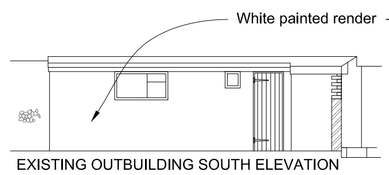

EXISTING OUTBUILDING SOUTH ELEVATION

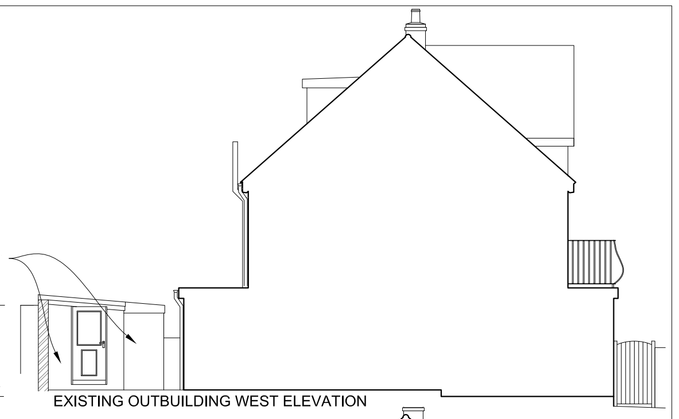


EXISTING OUTBUILDING WEST ELEVATION

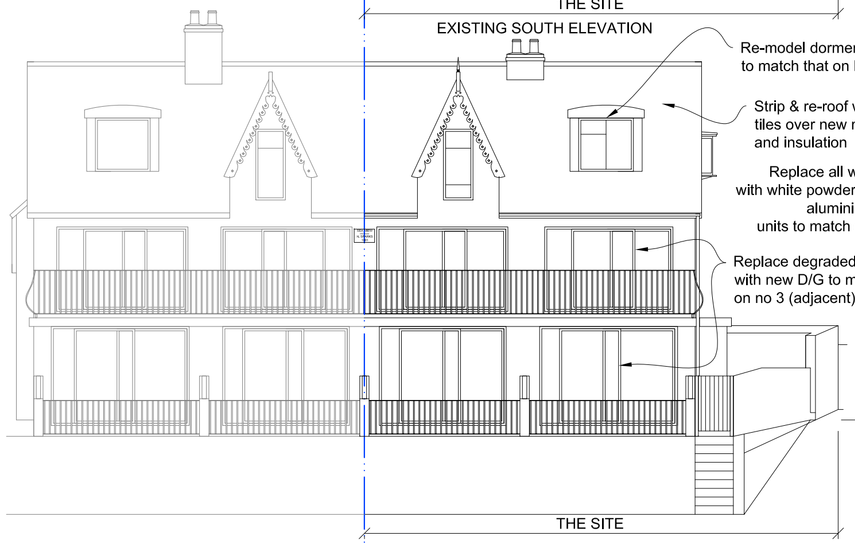


PROPOSED SOUTH ELEVATION




PROPOSED NORTH ELEVATION

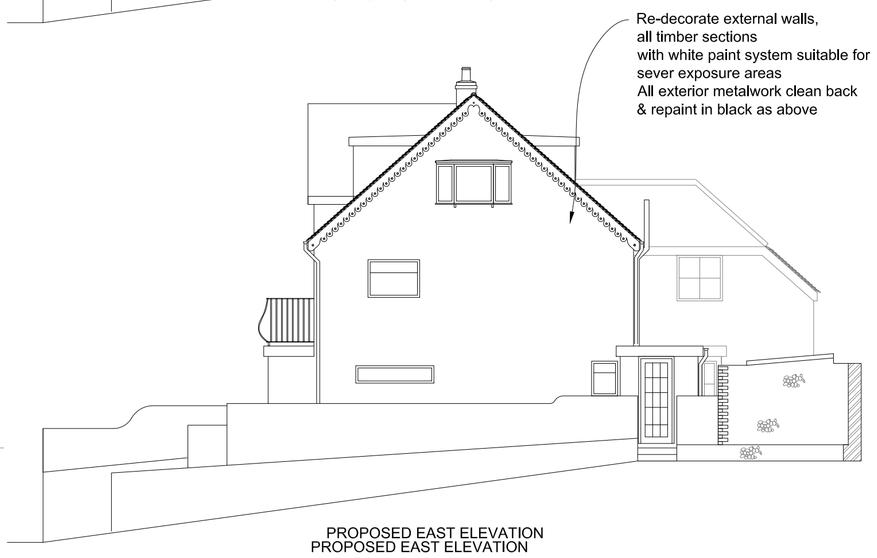


PROPOSED EAST ELEVATION
PROPOSED EAST ELEVATION

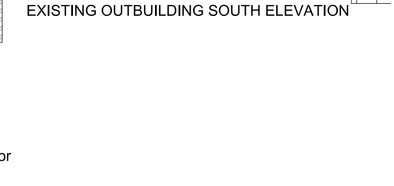


PROPOSED OUTBUILDING SOUTH ELEVATION

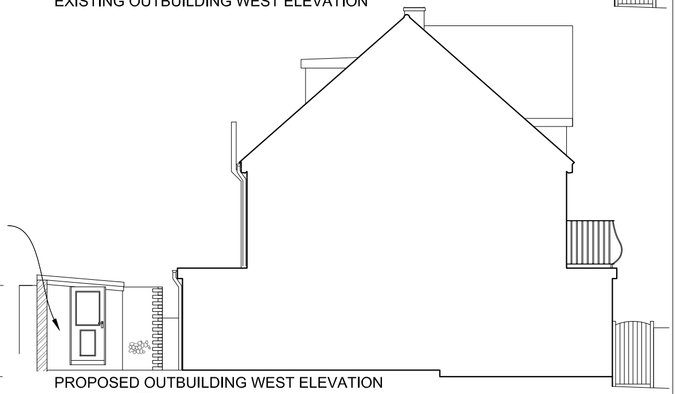


PROPOSED OUTBUILDING WEST ELEVATION

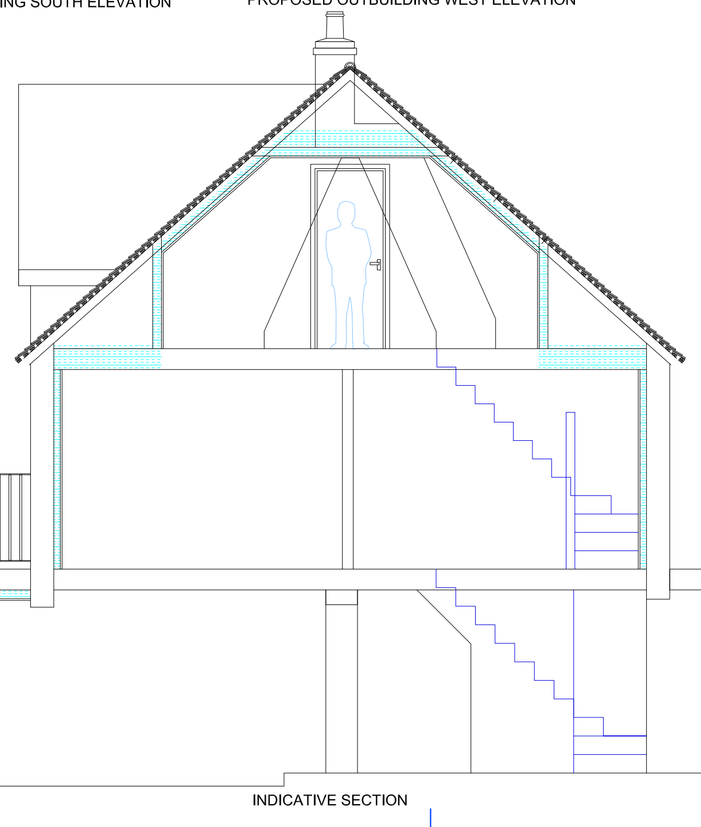


INDICATIVE SECTION

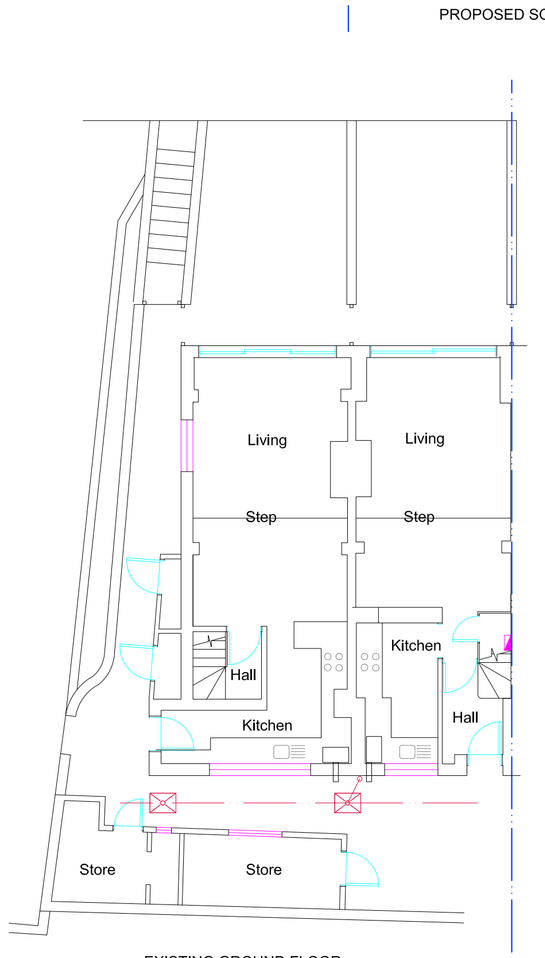


EXISTING GROUND FLOOR

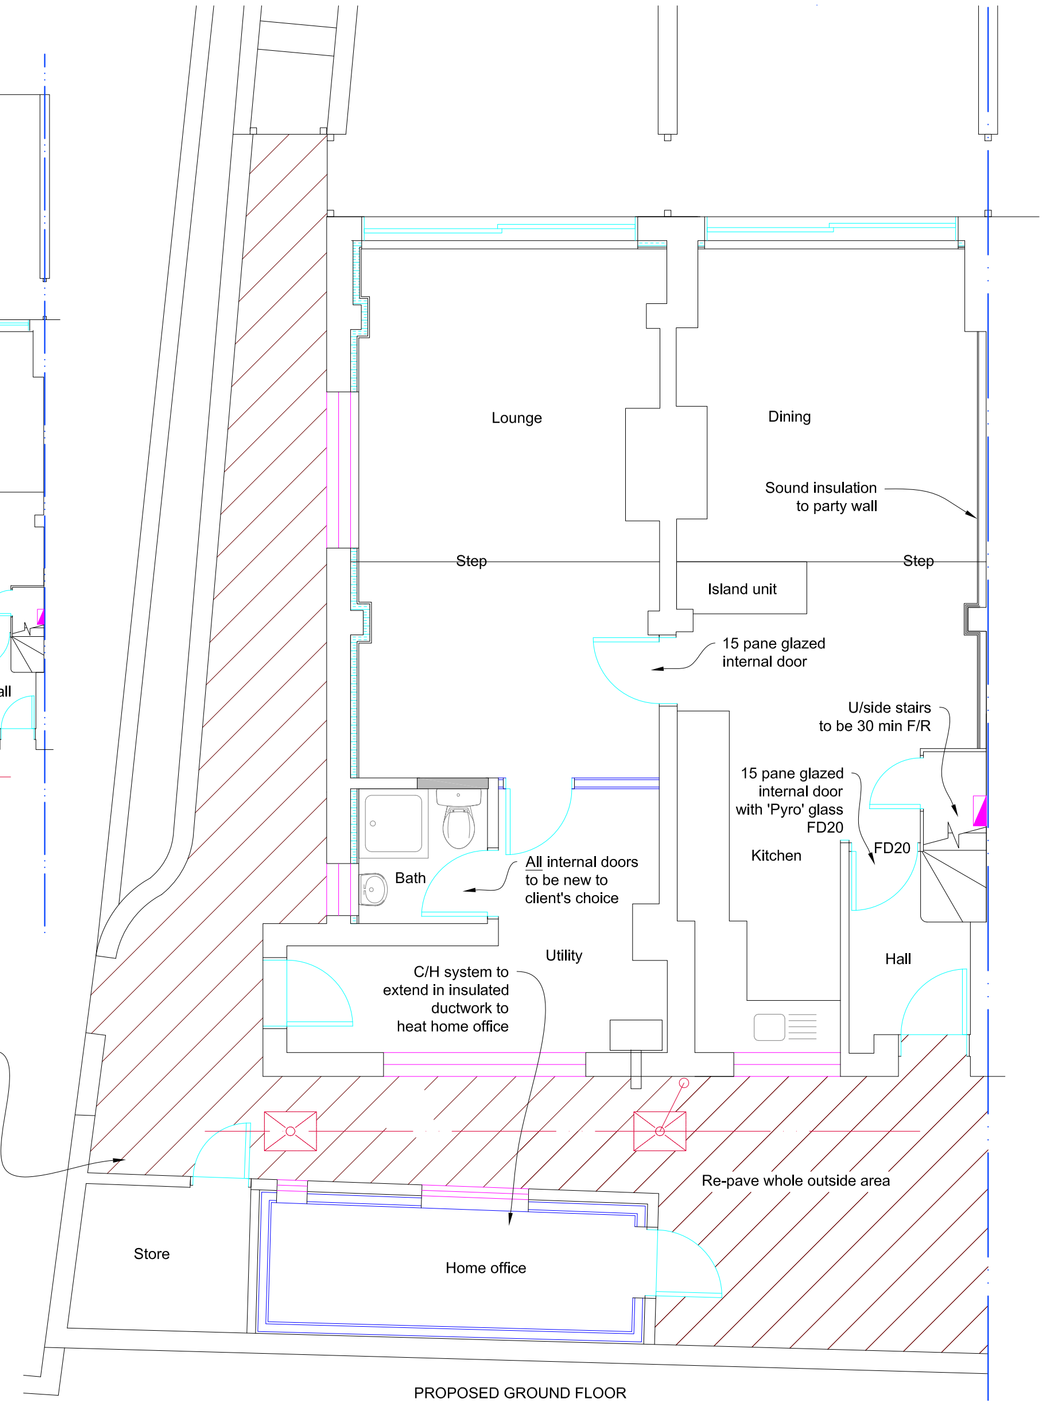


PROPOSED GROUND FLOOR

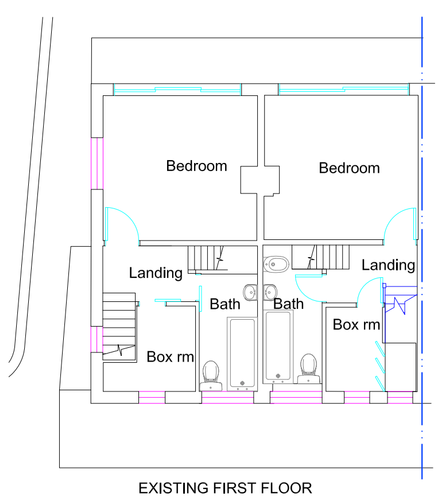


EXISTING FIRST FLOOR

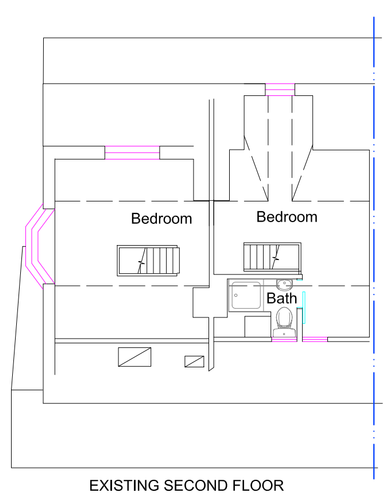

EXISTING SECOND FLOOR

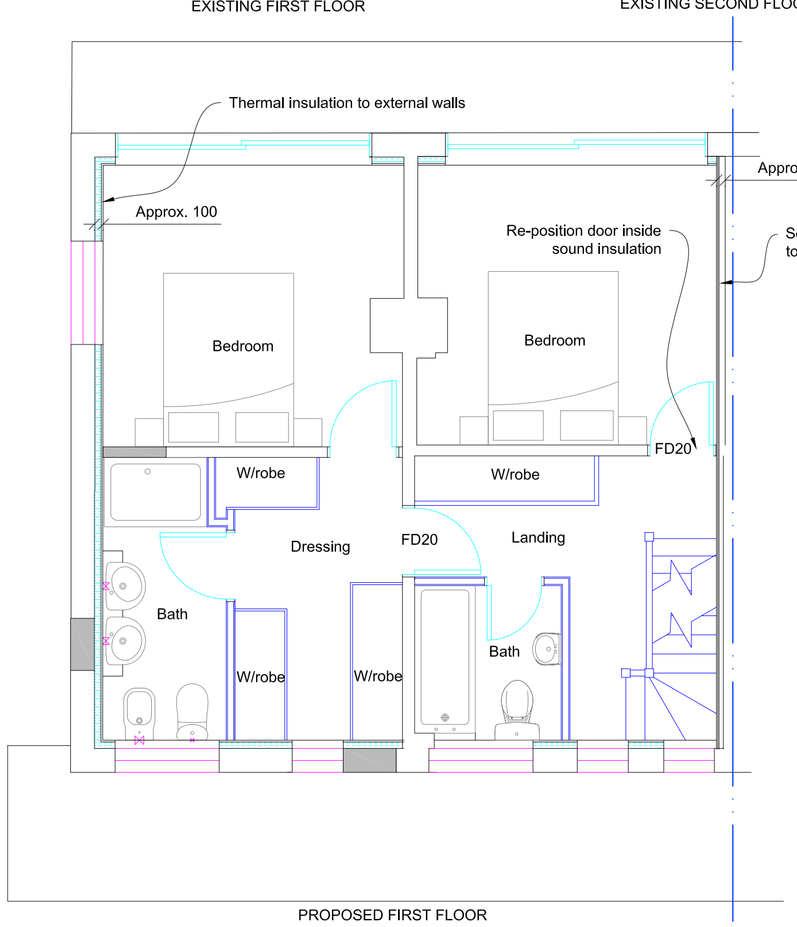

PROPOSED FIRST FLOOR

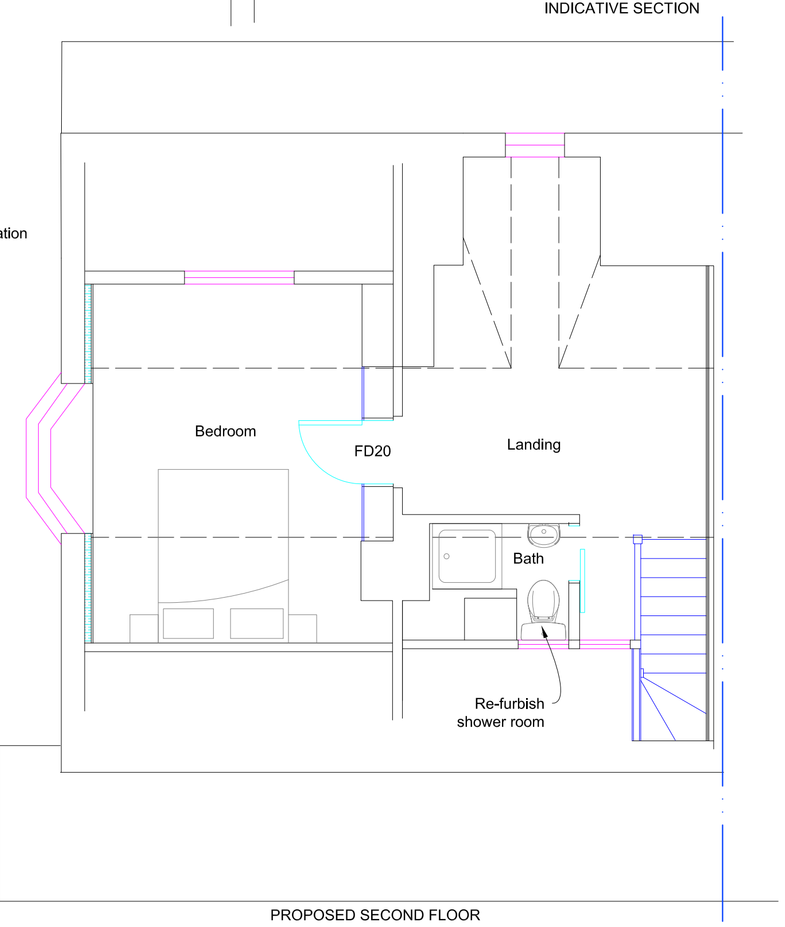

PROPOSED SECOND FLOOR

REVISIONS
A: Section added
B: Elevations amended for planning
C: Internal alterations & annotation
D: Outbuilding elevations added
E: Velux window removed
F:

Ordnance Survey Licence number 100045702
(c) Crown copyright 2013 . All rights reserved.

Notes

1. These are computerised drawings for the purposes of obtaining planning & building regulations approvals & are based on certain overall measurements. They do not constitute working drawings.
2. Distortion and uneven walls etc, have been ignored with some average measurements.
3. Dimensions shown must not be relied upon and must be checked on site and verified prior to commencement of work.
4. Where applicable this drawing is to be read in conjunction with other consultants' drawings & calculations.
5. Do not scale from these drawings, except for planning purposes
6. Any Work undertaken prior to Planning and Building Regulations Approval is done so entirely at the Client/Contractors own risk

(c) 2013 - A.H.Sutcliff

SUTCLIFF CONSULTANTS Ltd
Surveyors & Architectural Consultants
Crossbush Cottage
11 Crossbush Road
Felpham, Bognor Regis
West Sussex, PO22 7LS
Tel: 01243 586004
Fax: 08708 793194
Mob: 07799 393250
Email: mail@sutcliffconsultants.co.uk

PROJECT DETAIL
3 & 4 Seaview Cottages
Emsworth
Hants
Conversion & internal alterations
FOR: Dr & Mrs B Timmis

DRAWING Plans & Elevations
SCALE: 1:50 & 1:100 @ A1
DATE: March 2013
DRAWN: A. H. Sutcliff
DRAWING: 1305/01
REVISION: E