

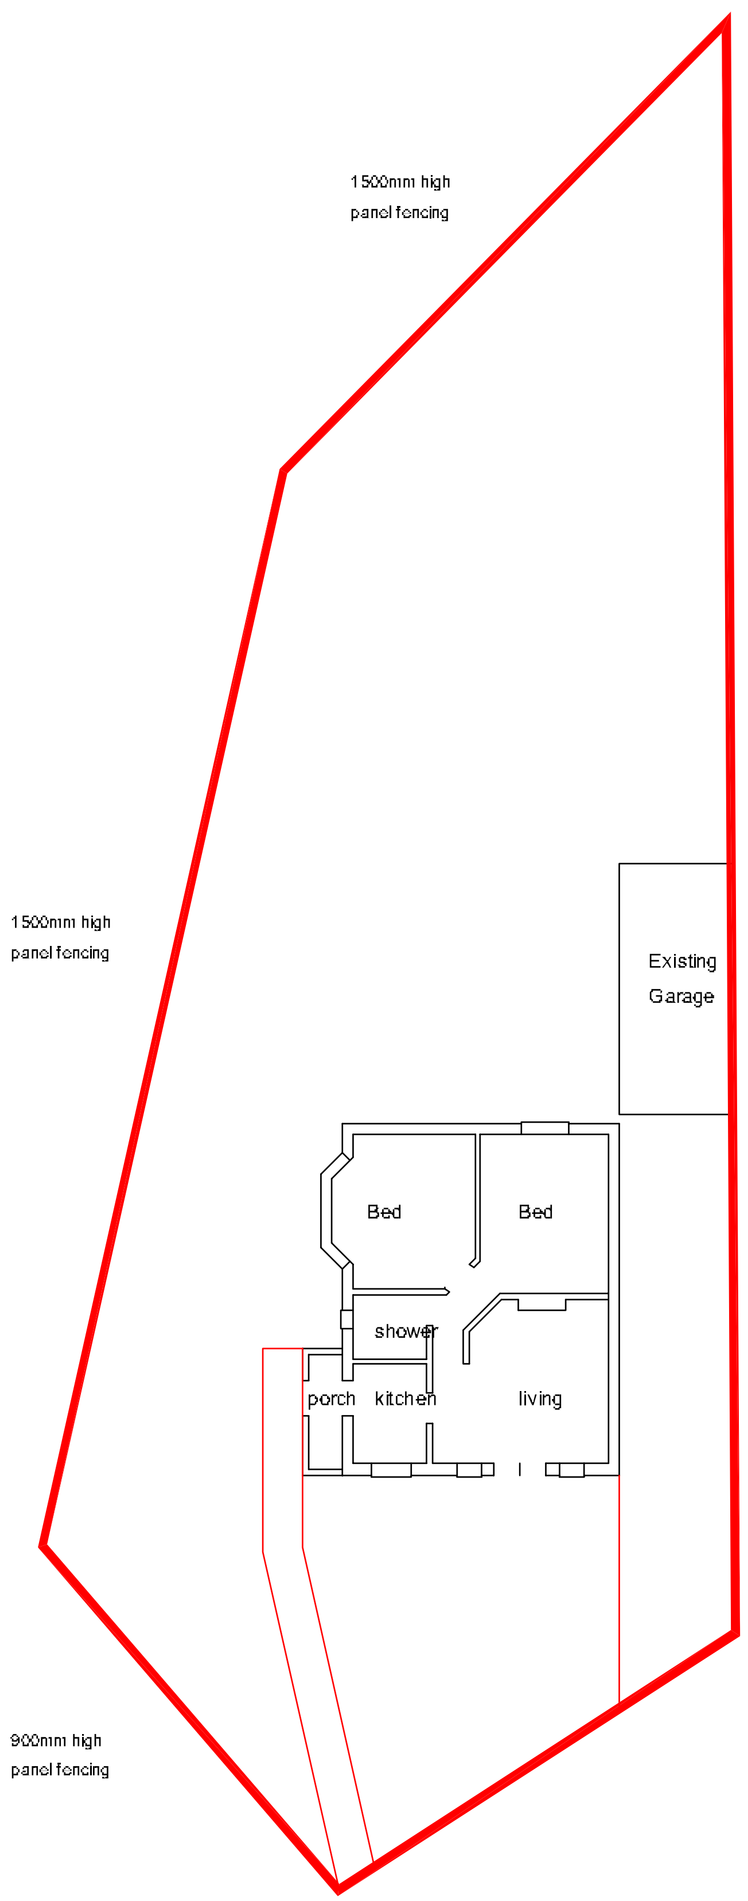


Existing Ground Floor

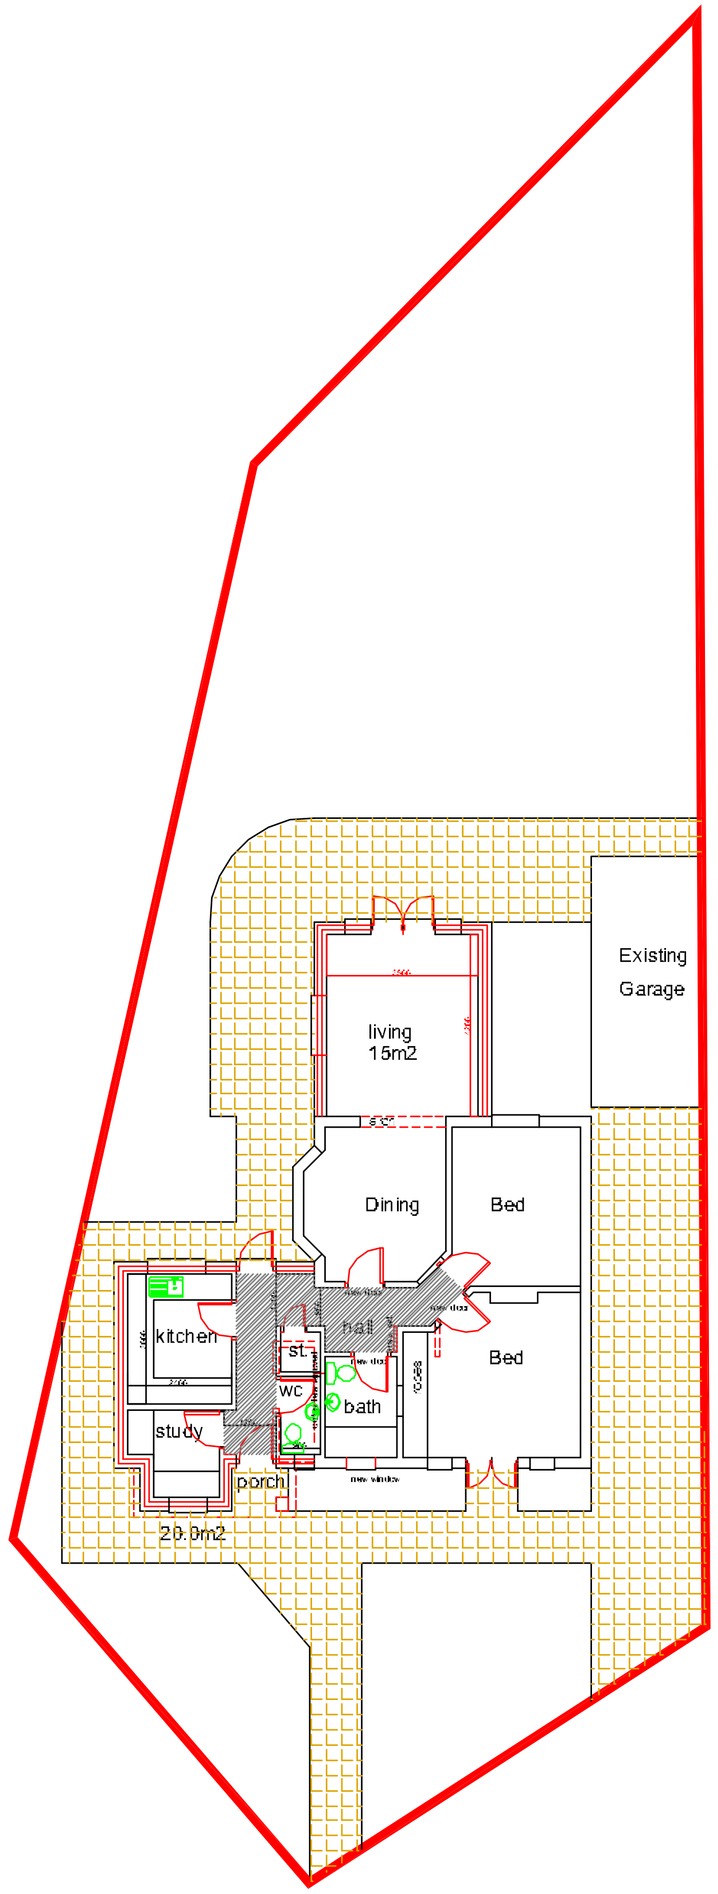


Proposed Ground Floor

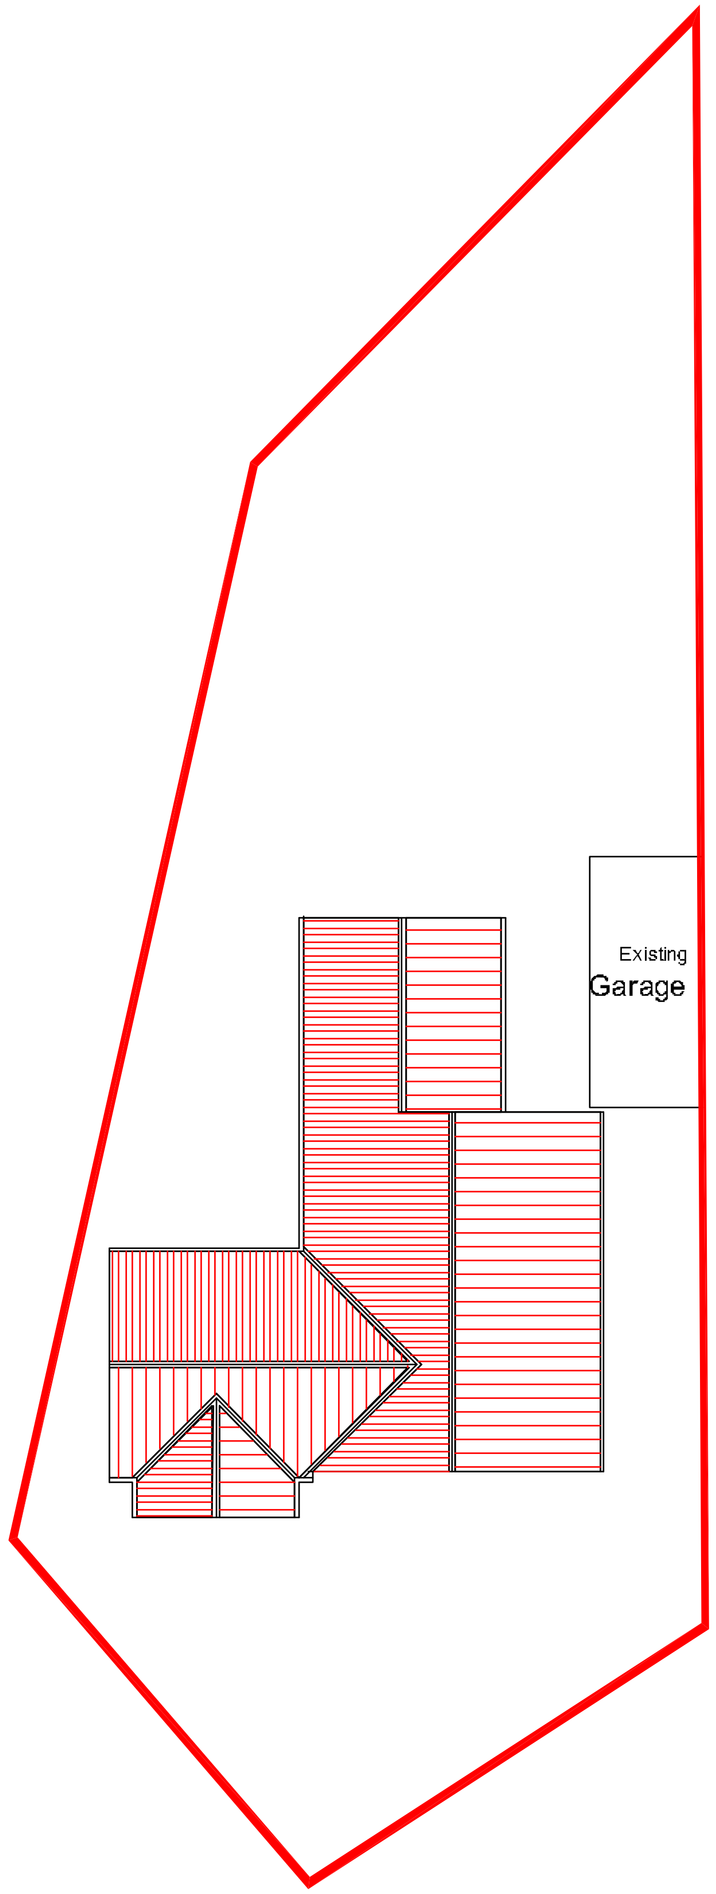

Roof Plan

0 1M 5M 10M

500mm 2M

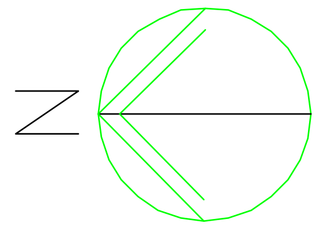

SCALE 1/100	TITLE Proposed Extensions	PETER GALLOWAY PARTNERSHIP
DATE Nov. '13	28, North Crescent Hayling Island	pgp ARCHITECTS HAVANT
	DETAIL General Arrangement	
AUTHOR PG	DRAWING No 13/50/P01	TEL. 02392 483153 MOB. 07809 483362
		E-MAIL: peter@pgparchitects.co.uk