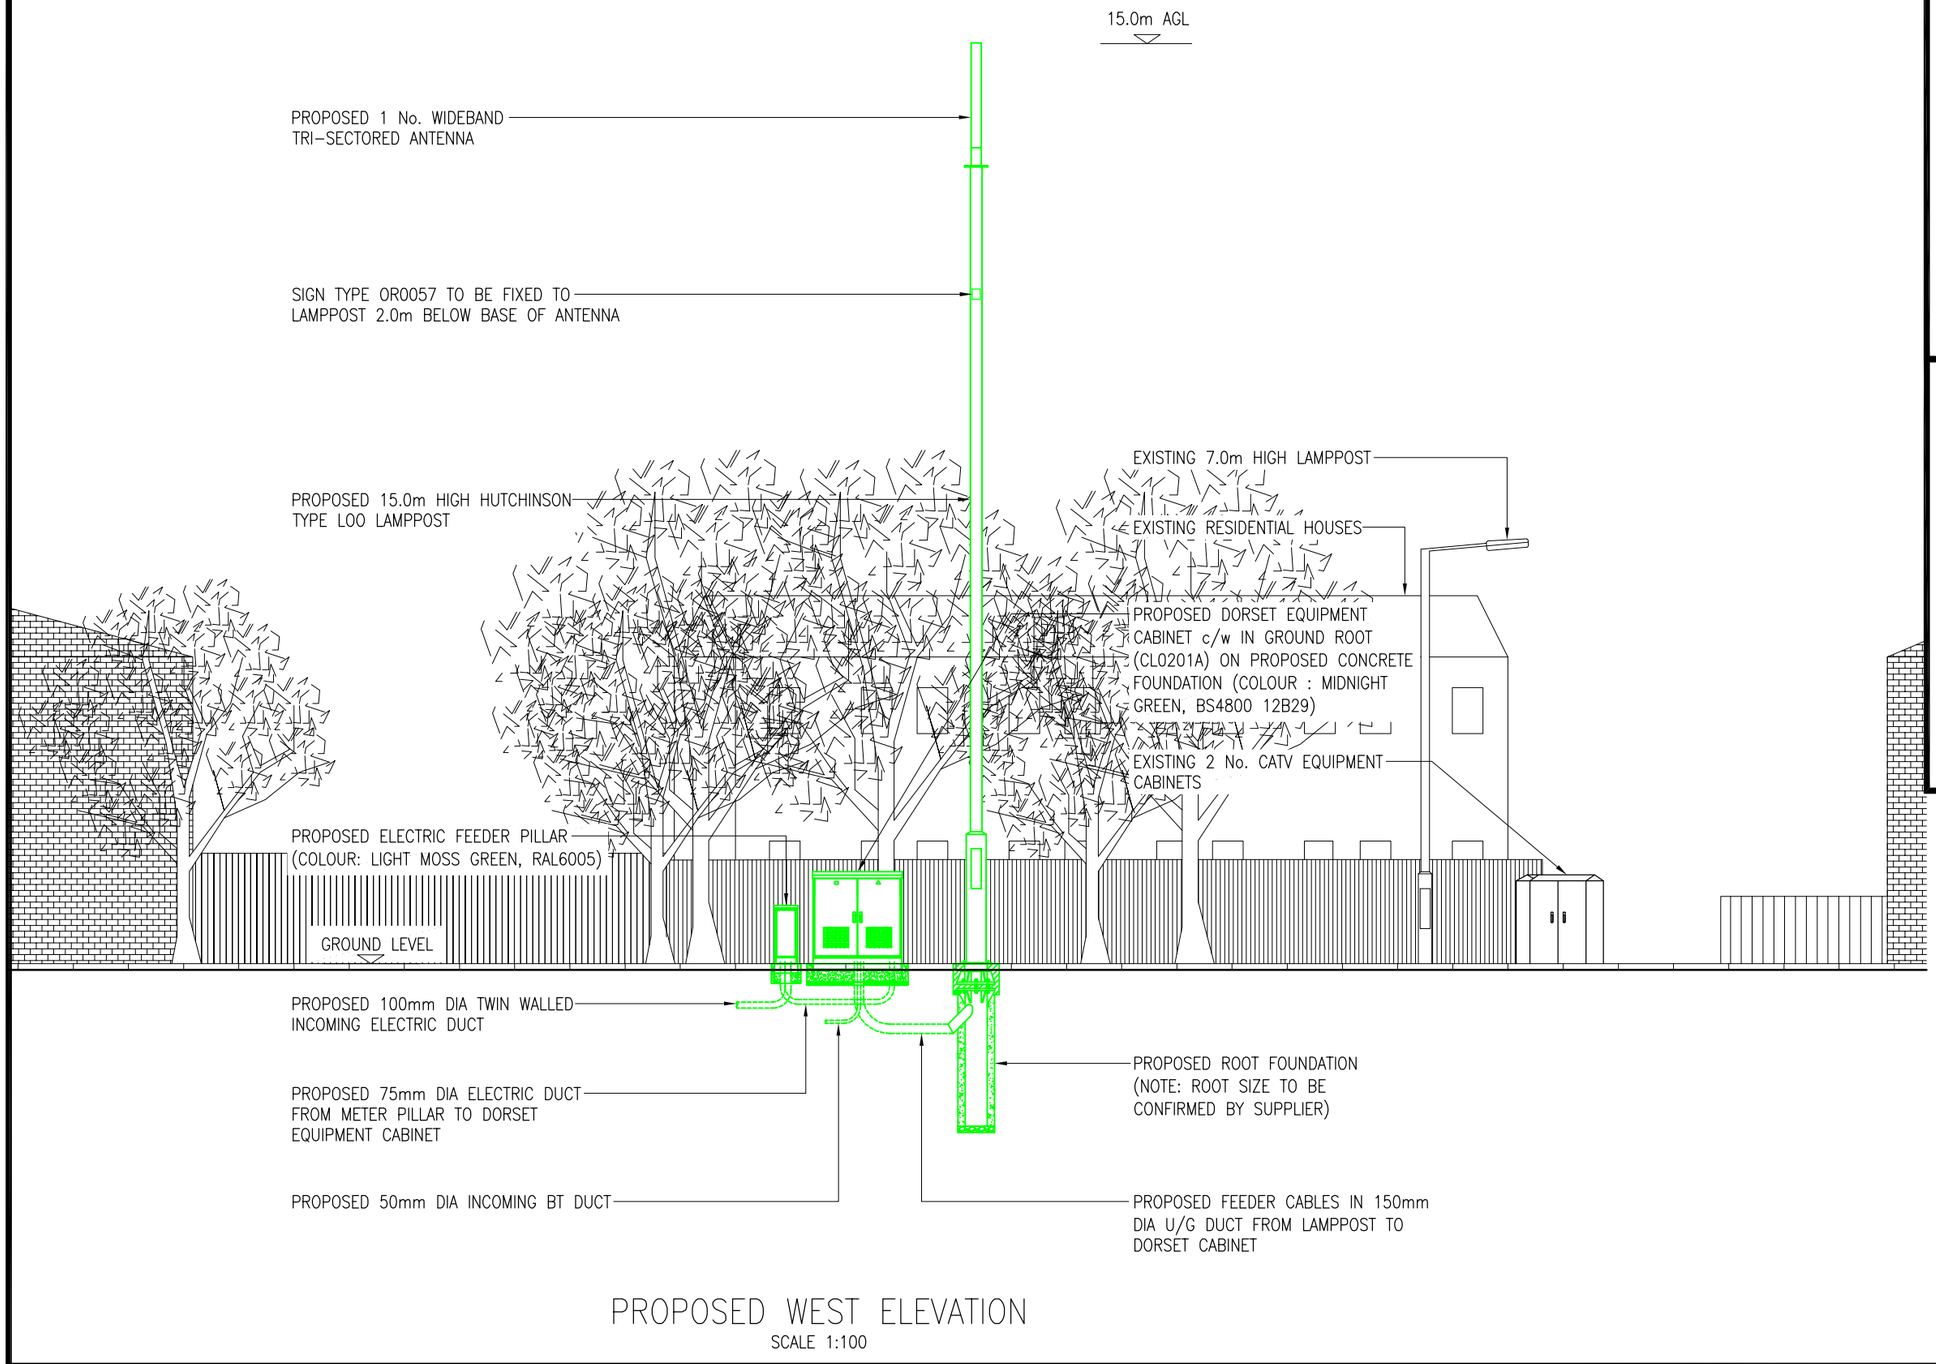


PROPOSED WEST ELEVATION

SCALE 1:100

NOTE: INFORMATION HELD ON IMS TAKES PRECEDENCE OVER ALLKEYS AND SCHEDULES SHOWN

EEL EQUIPMENT SCHEDULE


ITEM	TYPE	SIZE (mm) (HxWxD)	OTHER INFO.
IT-1	DORSET	1400x1465x665	
IT-2	FEEDER	950x390x200	

EEL ANTENNA KEY

ITEM	ANTENNA REF	FUNCTION /LINK No.	TYPE/ PART No.	AZIMUTH (EGN)	HEIGHT TO TOP (AGL)	No. OF MHA	FEEDER TYPE	FEEDER LENGTH	No. OF FEEDERS
A1	A1/A2	Tx/Rx	CS0800A	0° EGN	15.0m	-	LDF4-50	20m	2
A2	B1/B2	Tx/Rx	HM0800X	120° EGN	15.0m	-	LDF4-50	20m	2
A3	C1/C2	Tx/Rx	HM0800X	240° EGN	15.0m	-	LDF4-50	20m	2

EEL POWER REQUIREMENT - 7.5KVa SINGLE PHASE



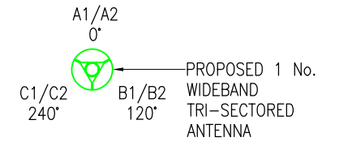

HEADFRAME PLAN @ 15.0m AGL

SCALE 1:50

ALL SCALES AS SHOWN WHEN PRINTED AT A3

0cm 1cm 2cm 3cm 4cm 5cm 6cm 7cm 8cm 9cm 10cm

PLANNING ISSUE

COLOUR CHART (represents proposed work and not the actual colour of EEL equipment)

Black	Text and existing buildings, structures, masts trees, EEL and other Operators equipment
Green	Proposed EEL installation
Blue	Access route
Yellow	Proposed cable routes
Red	Proposed site demise

SITE ADDRESS

GRASS VERGE ON EAGLE AVENUE,
WATERLOOVILLE.
PO8 9UB

harlequin GROUP

Harlequin Group

Innovation Centre, Maidstone Road,
Chatham, Kent, ME5 9FD

Tel 01634 683 635
Fax 01634 661 550

ICNIRP DETAILS	
ACCESS CLASSIFICATION	PUBLIC
DESIGN CLASSIFICATION	PUBLIC

NOTES:
1) SINGLE OPERATOR SITE (E.E.L ONLY) - SITE COMPLIANT TO 12TRX VALUES

DOES THIS SITE DESIGN CONFIRM TO THE FOLLOWING EEL DOCUMENTS : PLAN 168 Ver 6.2 & SPEC 253 Ver 7.4	YES	NO
	X	.

IF NO DETAIL THE EXCEPTIONS BELOW :
1.
2.
3.

REV	DESCRIPTION	BY	DATE
A	FIRST ISSUE	RA	05.08.12

CROWN COPYRIGHT RESERVED.
MAPS REPRODUCED WITH THE PERMISSION OF THE CONTROLLER OF HM's STATIONERY OFFICE.

LOCATION PLAN - Digital Mapping Solutions from Dotted eyes.
© Crown Copyright 2012. All rights reserved Licence number 100019918

SITE BLOCK PLAN - Digital Mapping Solutions from Promap.
© Crown Copyright 2012. All rights reserved Serial number 100020449

SCALE AS SHOWN WHEN PRINTED AT A3	DRAWN	RA	CHECKED	BA	APPROVED	IMC
	DATE	23.08.12	DATE	03.09.12	DATE	04.09.12

ALL DIMENSIONS IN mm UNLESS OTHERWISE STATED.
THIS DRAWING TO BE READ IN CONJUNCTION WITH OTHER RELEVANT DRAWINGS.

TITLE

COWPLAIN
EAGLE AVENUE SF
BTS

PROPOSED ELEVEATION

T-Mobile everything everywhere

Hatfield Business Park
Hatfield
Hertfordshire
AL10 9BW

THIRD PARTY REF.	SITE CODE	OPT LETTER	DRG TYPE	DRG No	REV
HD102-20598	HAM0535	A	GA	04	A

ALL SCALES AS SHOWN WHEN PRINTED AT A3