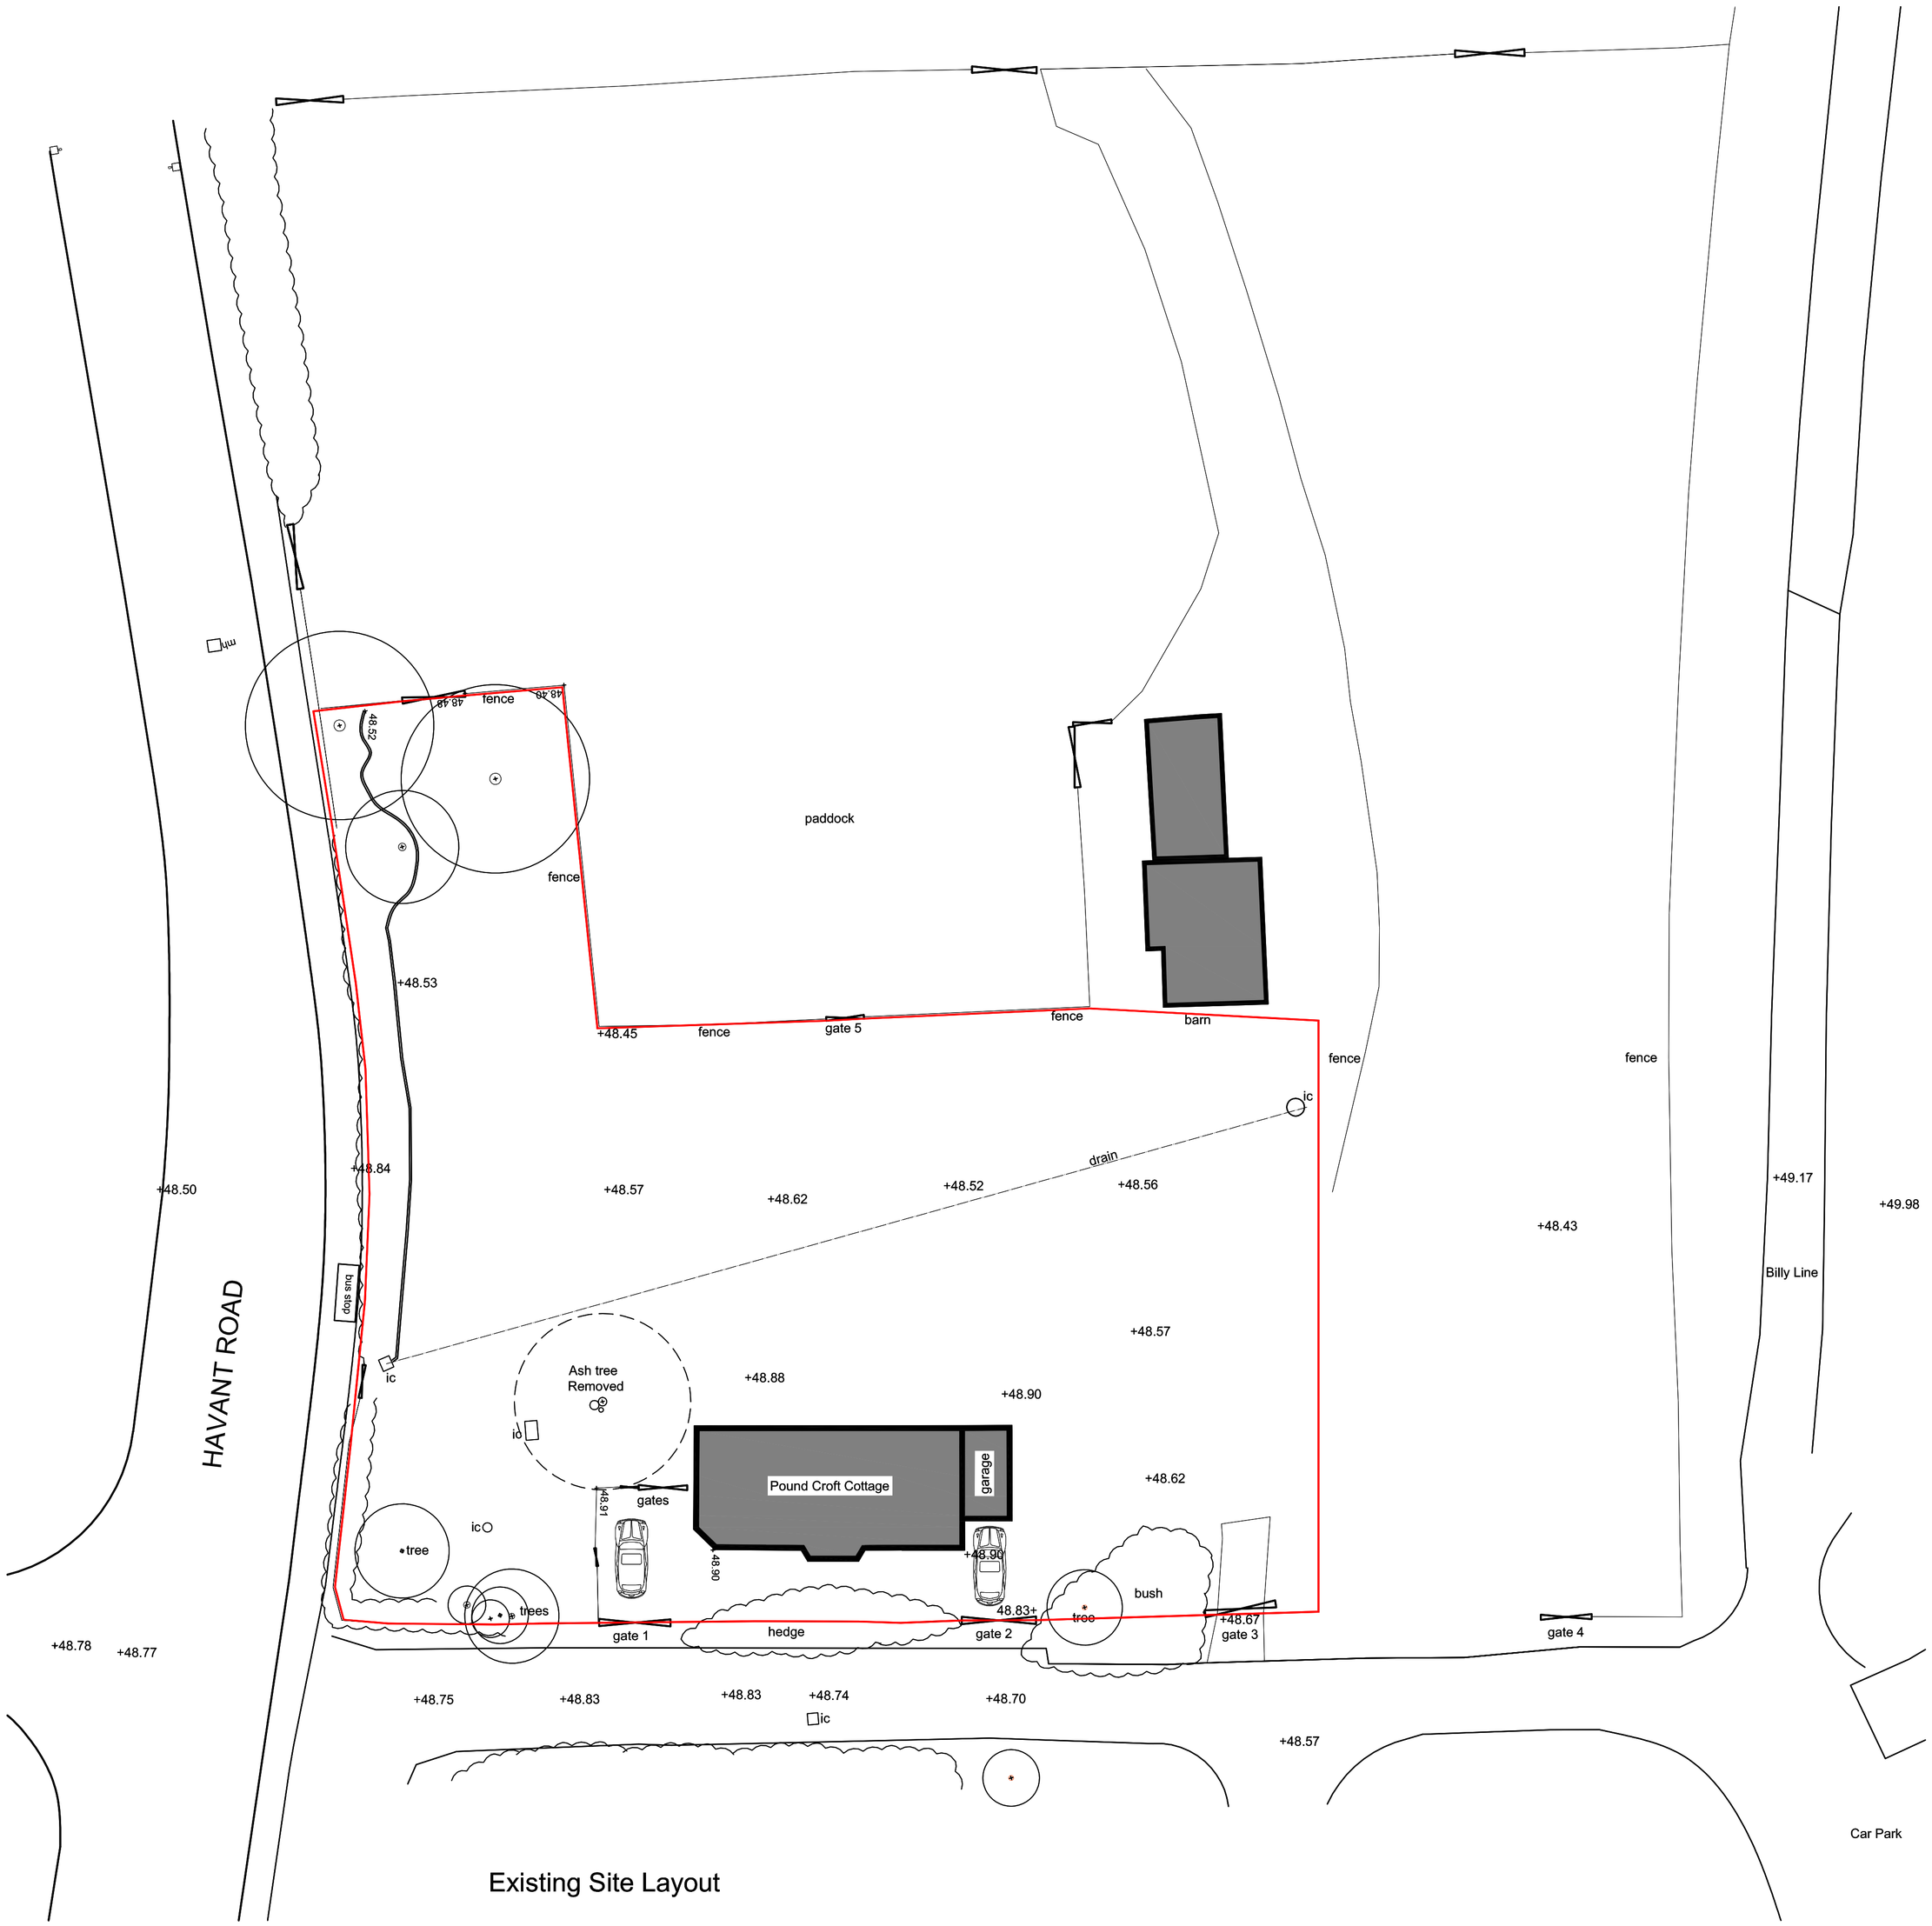

Existing Site Layout

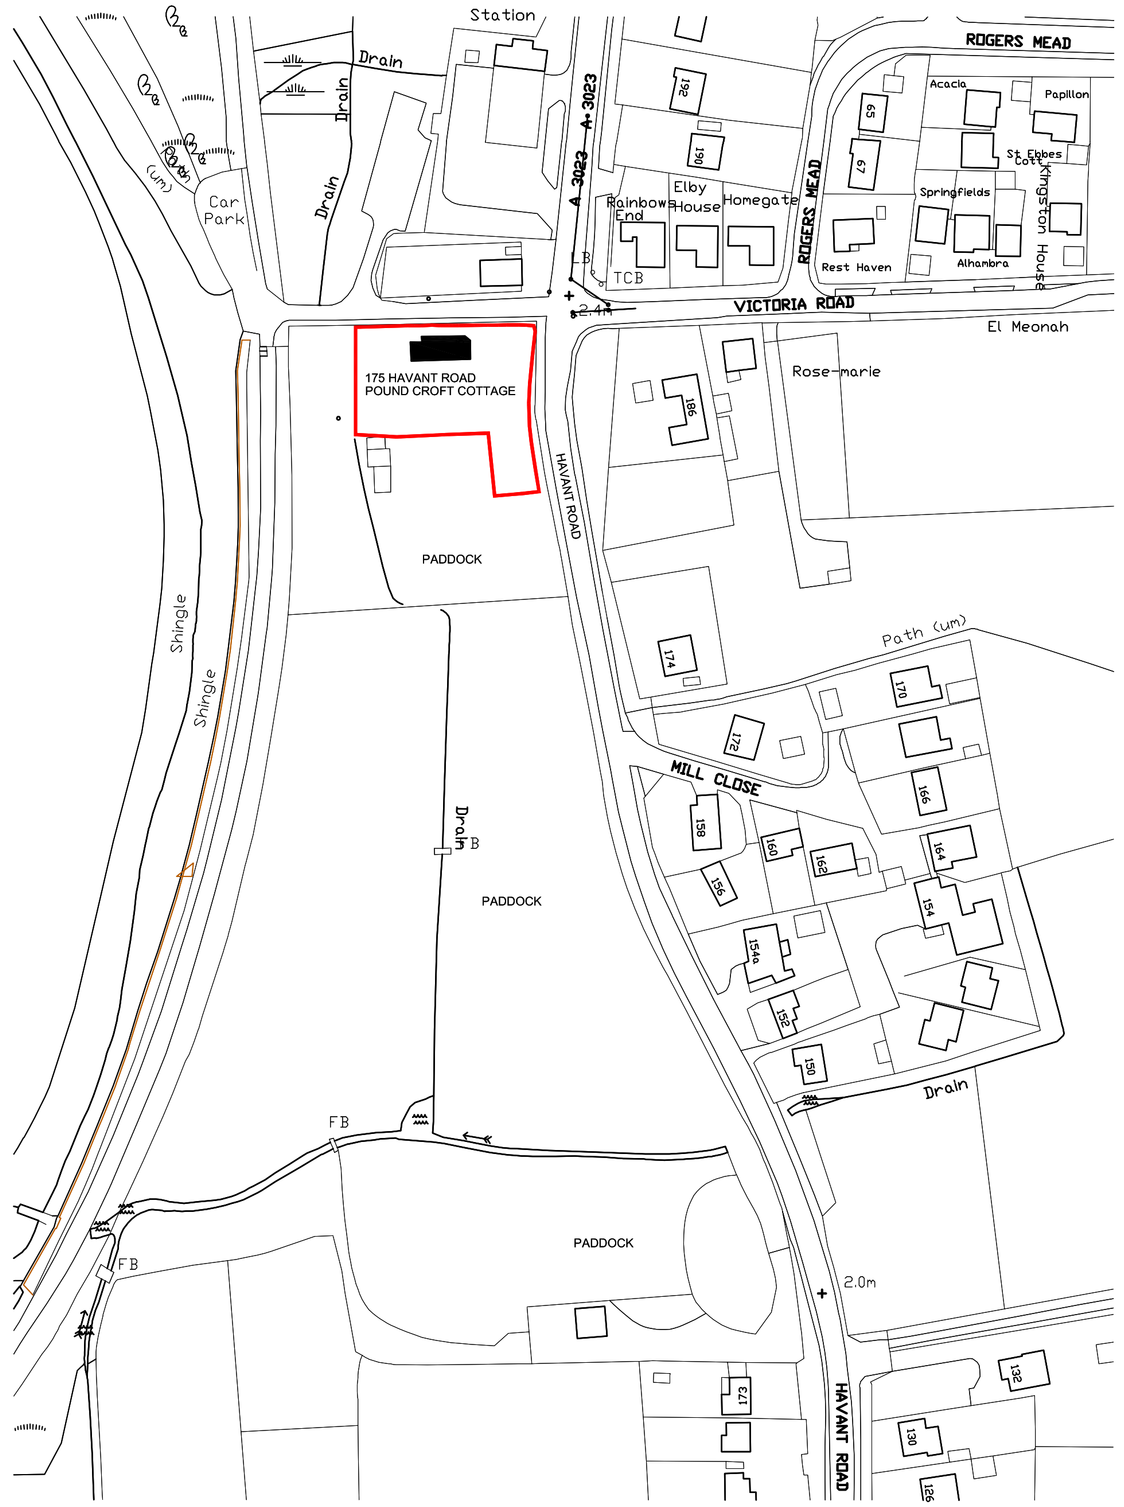

Crown Copyright 2007. All rights reserved. Licence number 100020449

NORTH

notes:

revisions: A | 6.12.12 | JG | PLANNING APPLICATION

revisions:

N

0 100mm @A1

NOTE: The contractor is responsible for checking all site dimensions and levels. These should be checked prior to the ordering of any components and before the commencement of the works. All discrepancies should be brought to the attention of the Contract Administator

Mr and Mrs Newman

Proposed Extension

Pound Croft Cottage, Hayling Island

drawing information

title: EXISTING SITE PLAN AND LOCATION

status: PLANNING
date: DEC 2012
scale: 1:200 & 1:1250 at A1
drawn: JG
chk'd:

pwp architects
PWP Architects Ltd 61 South Street, Havant, Hampshire PO9 1BZ
t: 02392 482494 f: 02392 481152
e: design@pwp-architects.com
w: www.pwp-architects.com

job: 4966 dwg: 1151 rev: A