

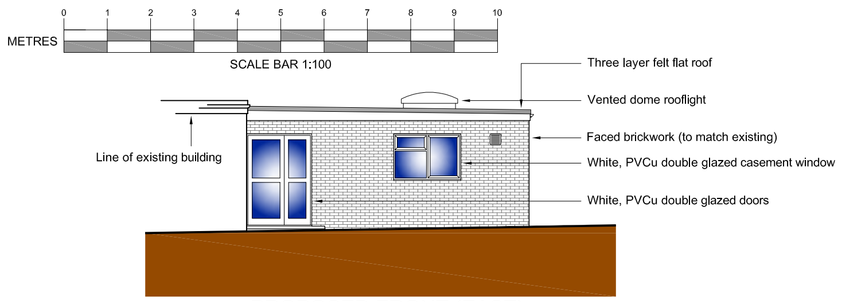



PROPOSED FRONT (EAST)
ELEVATION (1:100)

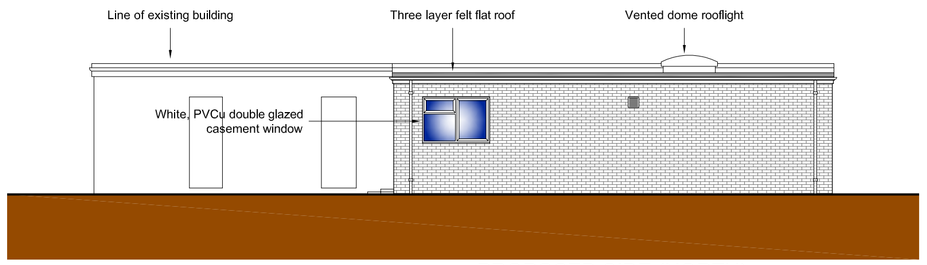


PROPOSED SIDE (NORTH)
ELEVATION (1:100)

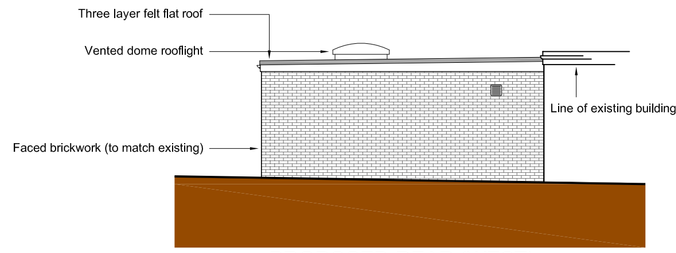


PROPOSED REAR (WEST)
ELEVATION (1:100)

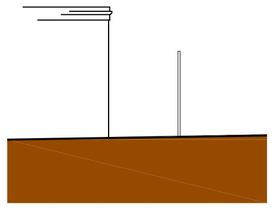

EXISTING FRONT (EAST)
ELEVATION (1:100)

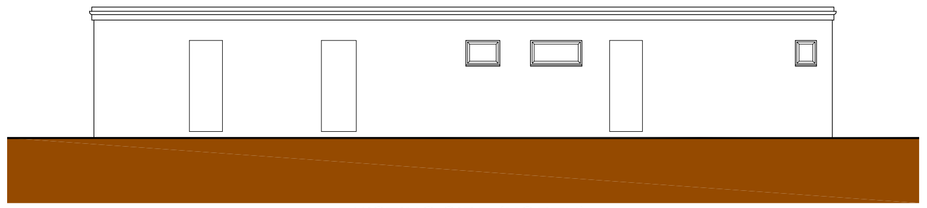

EXISTING SIDE (NORTH)
ELEVATION (1:100)

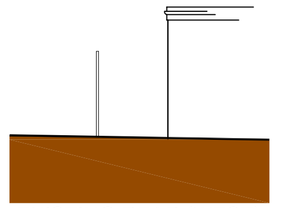

EXISTING REAR (WEST)
ELEVATION (1:100)


NOTES:

All dimensions to be checked on site and any discrepancy notified to The Martin Ralph Group. Written dimensions are to be used in preference to scaled dimensions.

This drawing is the property of The Martin Ralph Group and must not be reproduced, in part or whole, or deviated from, without their permission.


It is essential that prior to commencement and during construction works, the contractor reviews the drawings and specification and discusses with the practice any inconsistencies, anomalies, non-industry standard features or other concerns.


For both pricing and construction purposes Structural, Mechanical and Electrical Engineers designs, calculations and sizes etc are to take preference over the layout drawings. Any discrepancies are to be brought to the immediate attention of The Martin Ralph Group.

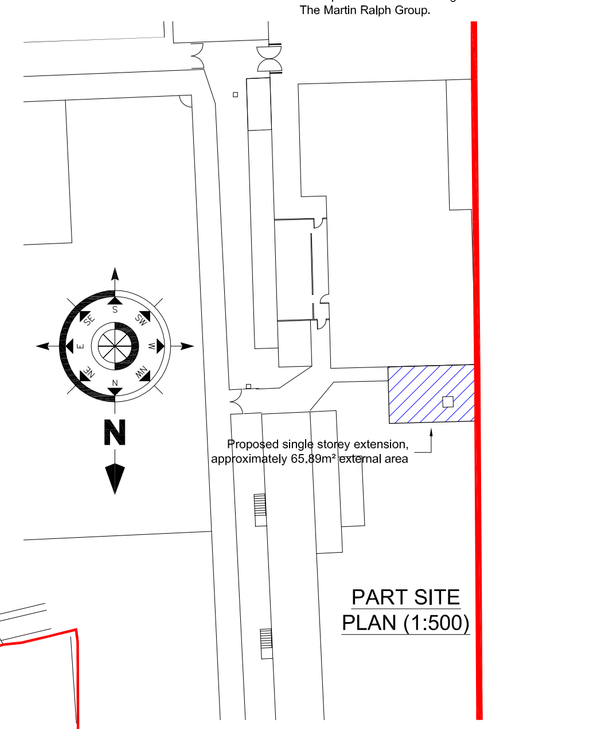


PART SITE
PLAN (1:500)


METRES
0 5 10 15 20 25 30 35 40 45 50
SCALE BAR 1:500

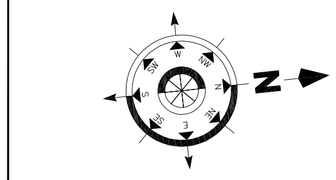

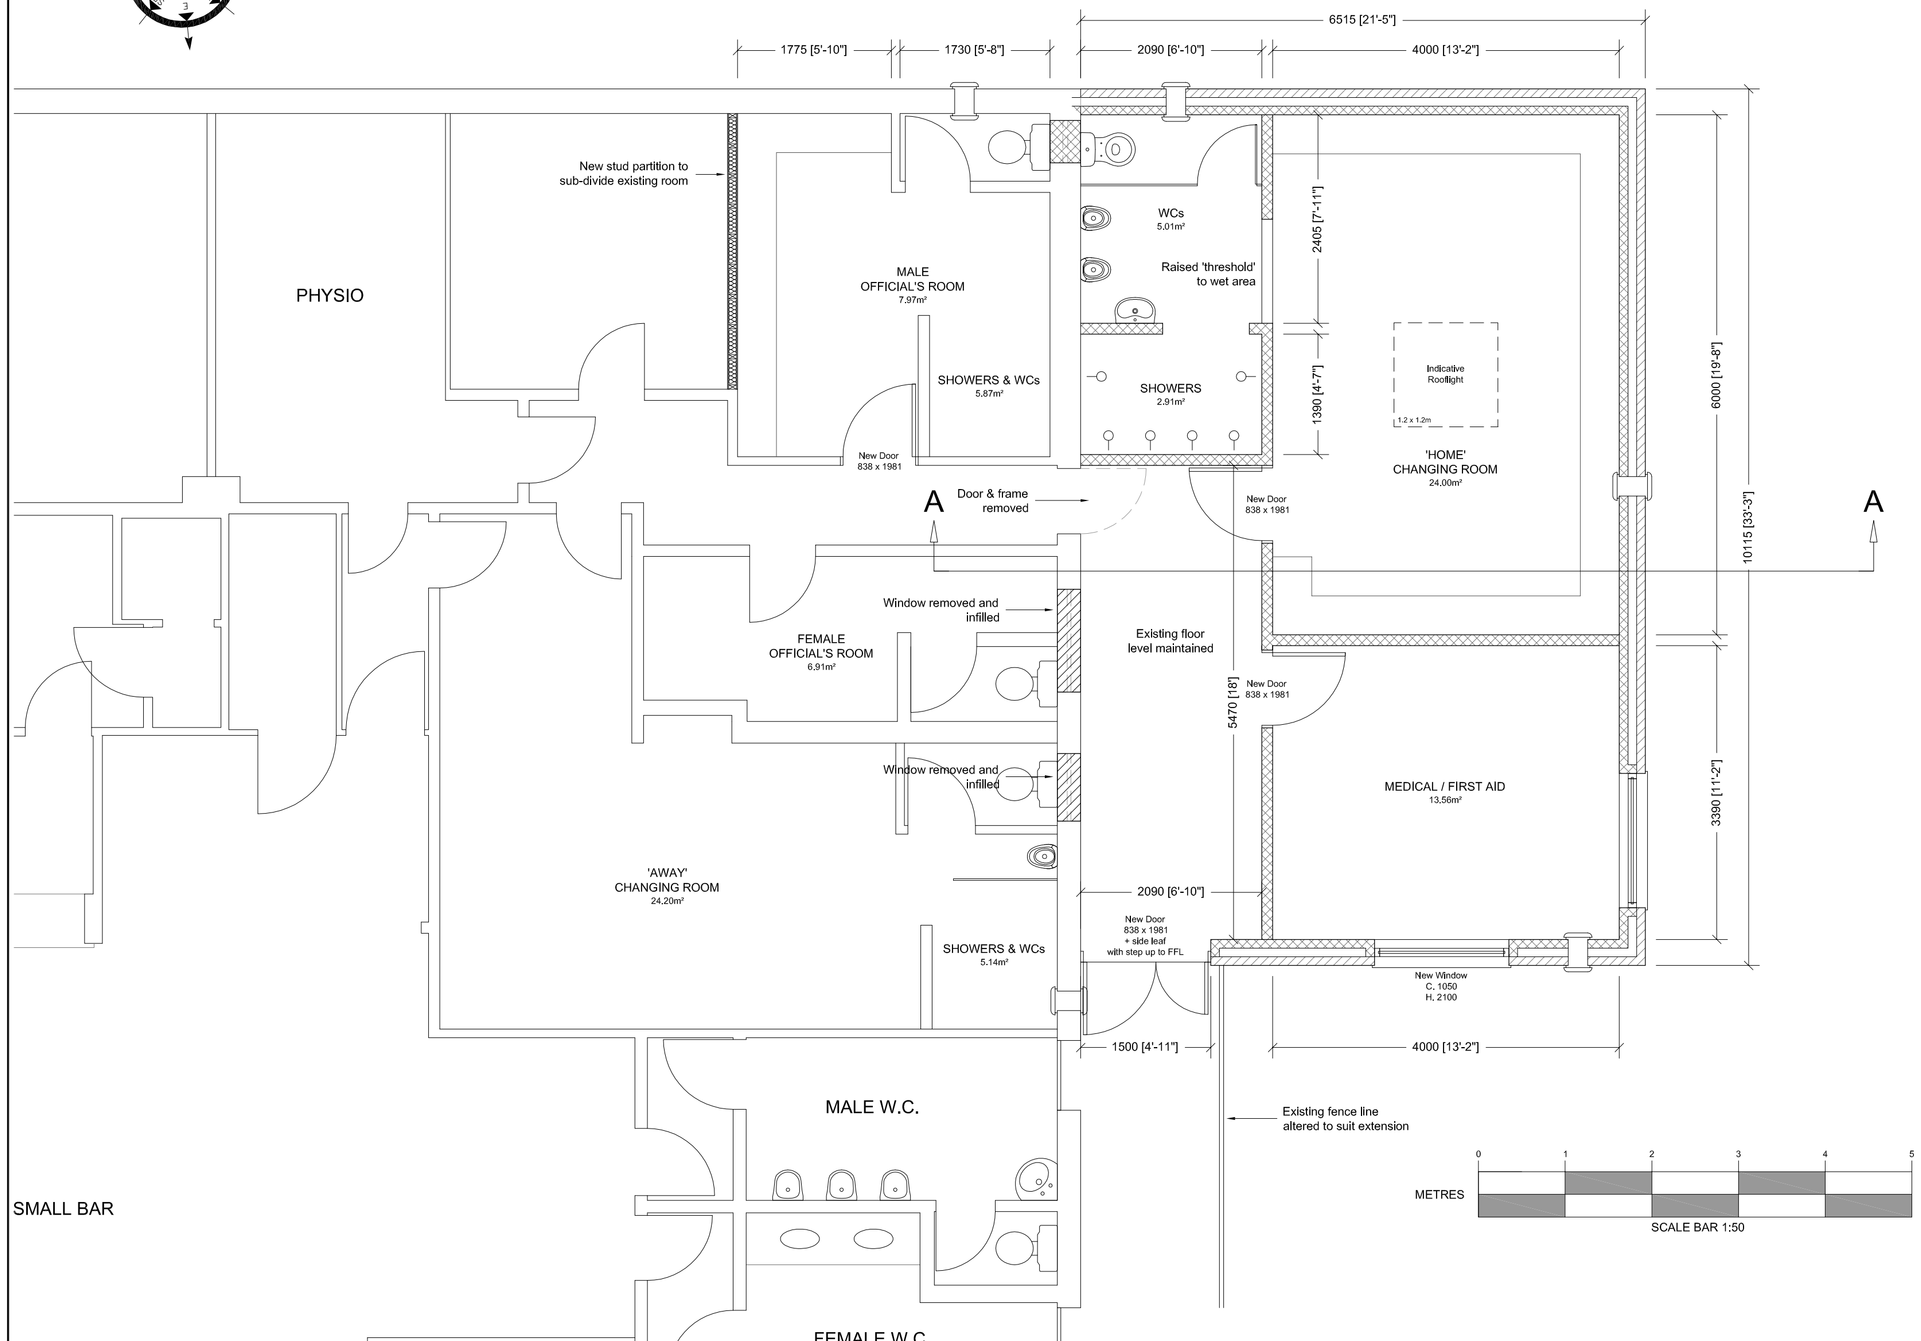

PROPOSED PART GROUND
FLOOR PLAN (1:50)

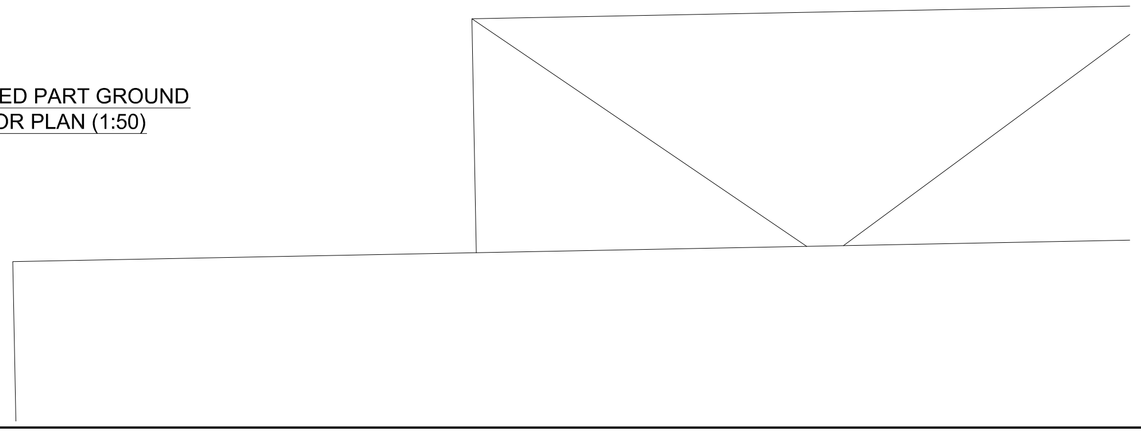

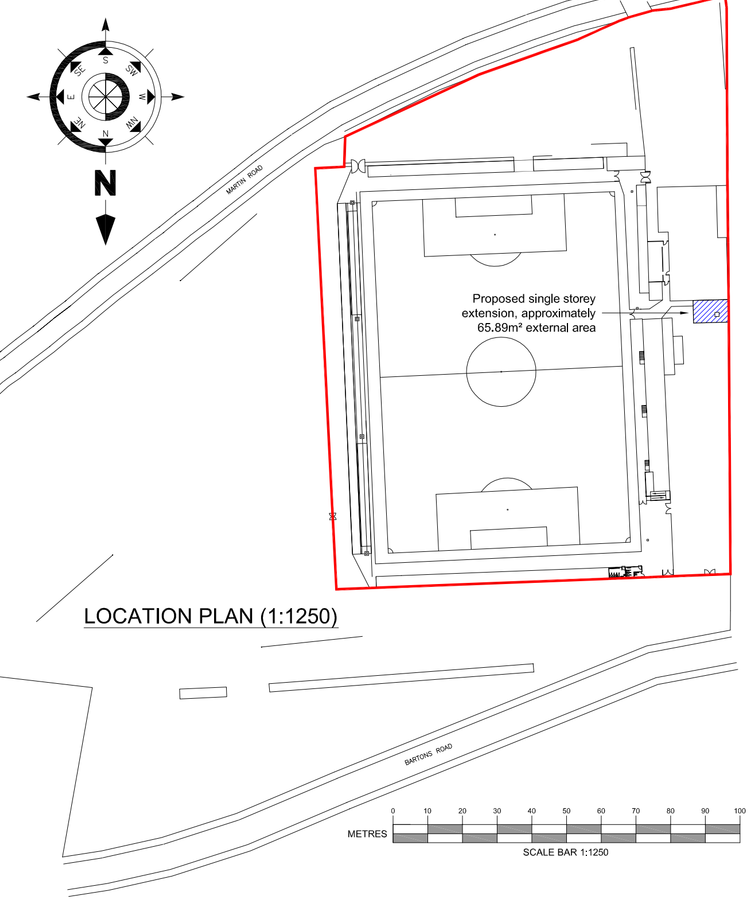

LOCATION PLAN (1:1250)

AMENDMENTS		DATE
C1	FOOTPRINT OF EXTENSION, PREVIOUSLY SHOWN, HIGHLIGHTED FOR CLARITY	21.03.2013
B1	REDUCTION TO OVERALL FOOTPRINT AND ELEVATIONS & SITE PLAN INCLUDED	13.03.2013

CLIENT
HAVANT & WATERLOOVILLE F.C.
WESTLEIGH PARK
MARTIN ROAD
WEST LEIGH
HAVANT, HAMPSHIRE
PO9 5TH

PROJECT
PROPOSED NEW CHANGING ROOM EXTENSION, FLLODLIGHT RECONFIGURATION AND NEW PITCH COVERING AT
HAVANT & WATERLOOVILLE F.C.
WESTLEIGH PARK

DRAWING TITLE
PROPOSED PART FLOOR PLAN OF EXISTING CLUB HOUSE

DATE
27.02.2013

SCALE
1:50, 1:100, 1:500 & 1:1250 @ A1

DRAWING No.
13/053/PM/FD/01.1

REVISION
C1

THE MARTIN RALPH GROUP
RICS
CHARTERED SURVEYORS
ARCHITECTS & ENGINEERS

11 Dragoon House
Hussar Court
Brambles Business Park
Portsmouth
Hampshire
PO7 7SF

www.martinralph.co.uk
info@martinralph.co.uk

T. 023 9225 7711
F. 023 9225 7712