

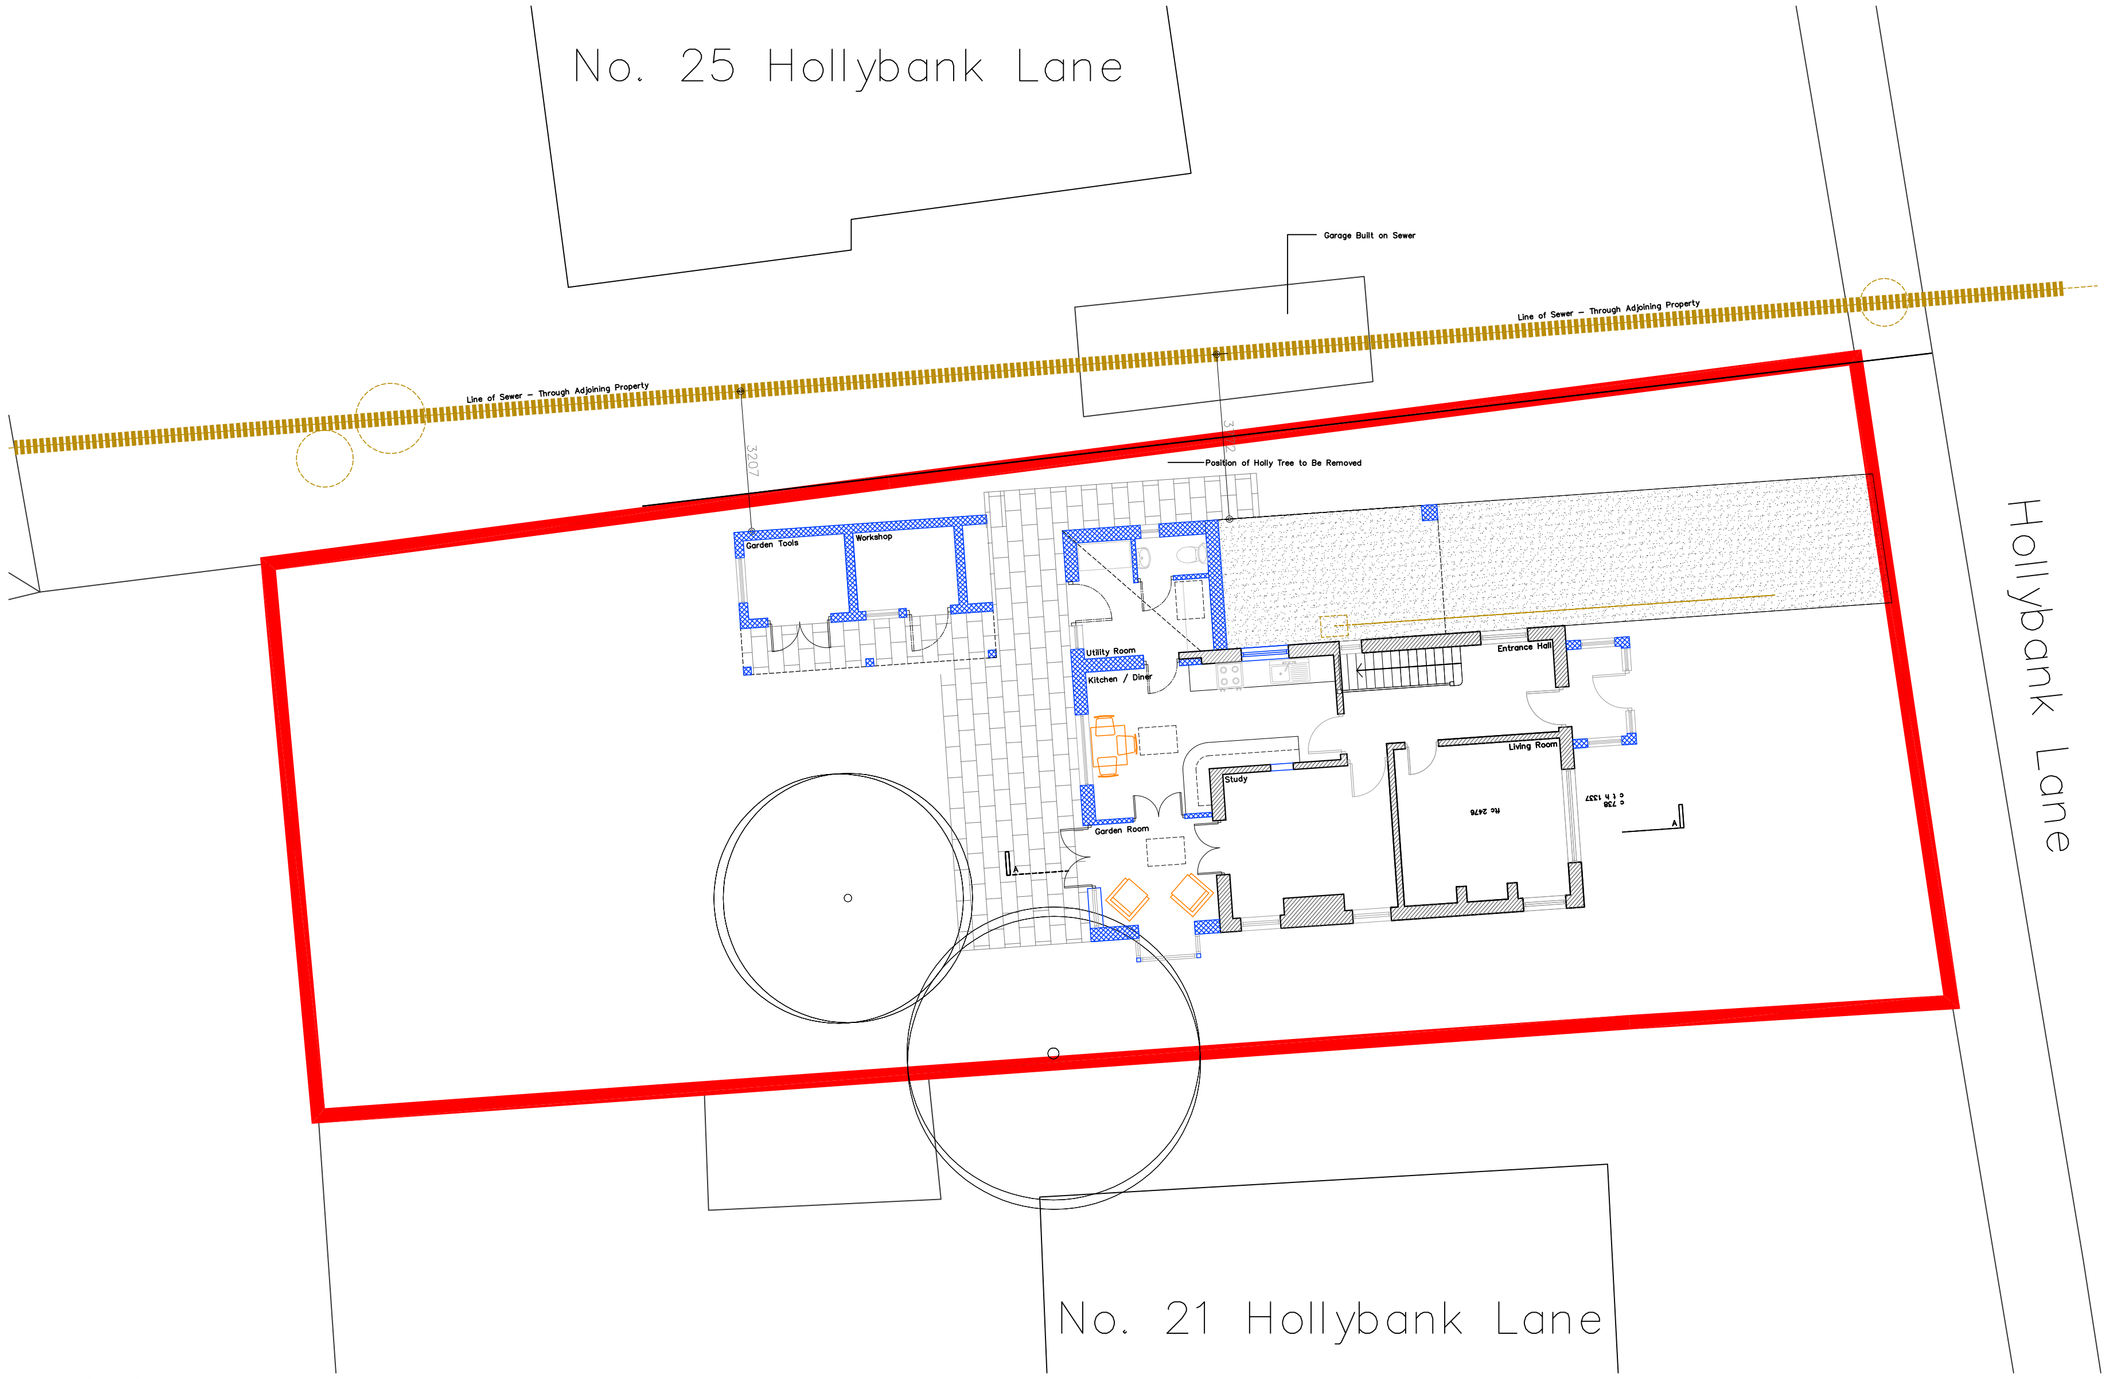


Proposed Site Plan @ 1:100

© Crown Copyright 2008. All rights reserved. Licence number 100020449

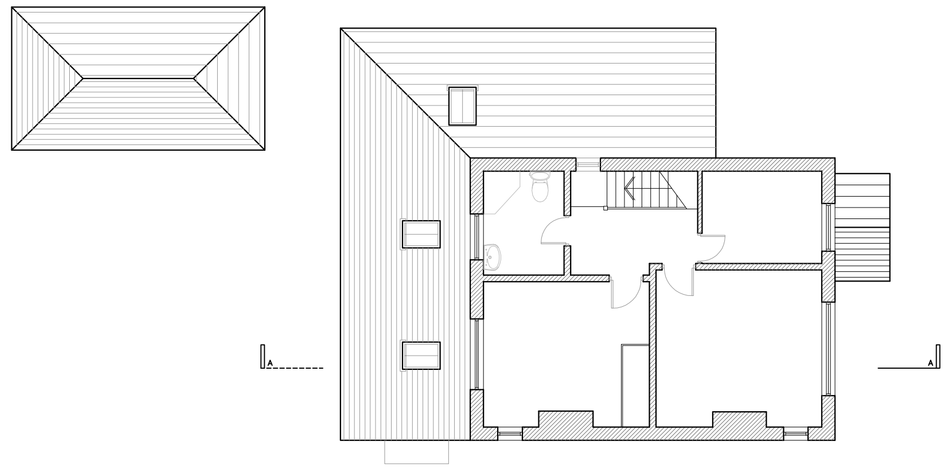

Proposed First Floor Plan @ 1:100

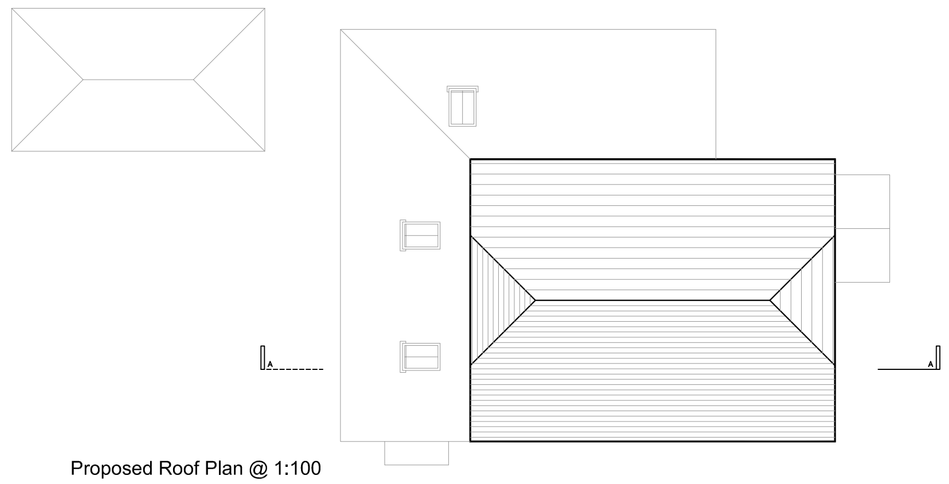

Proposed Roof Plan @ 1:100


NOTES:

Dimensions to be checked on site before commencing work. Any discrepancies shall be reported to the architect immediately.

Do not scale from these drawings except for planning purposes. Use figured dimensions only.


Where applicable this drawing is to be read in conjunction with other consultants' drawings.

All drawings to be read in conjunction with specification and all other drawings including structural engineer and mechanical and electrical drawings / specification

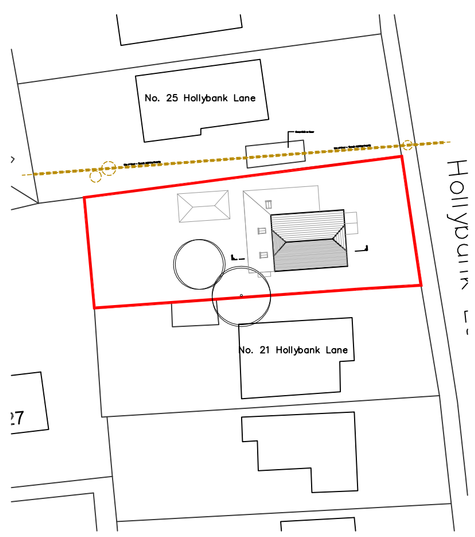


Proposed Site Location @ 1:500

© Crown Copyright 2008. All rights reserved. Licence number 100020449

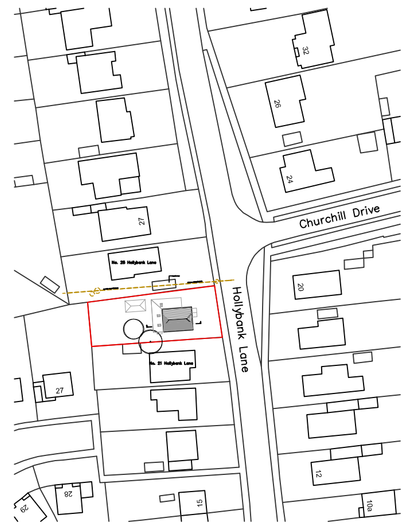


Proposed Site Location @ 1:1250


© Crown Copyright 2008. All rights reserved. Licence number 100020449

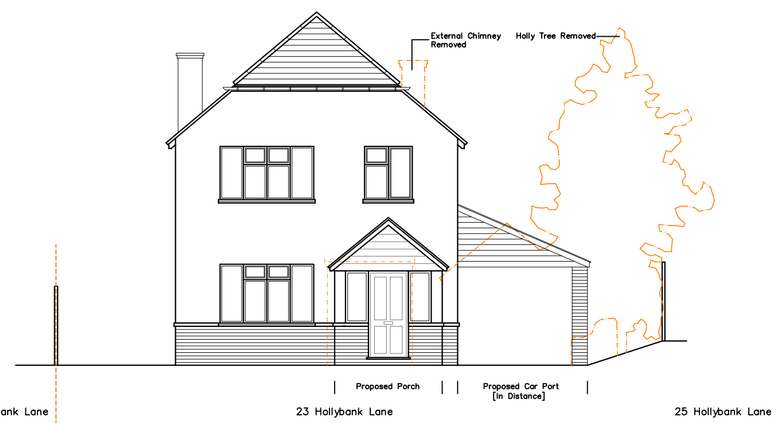


Proposed East Elevation @ 1:100

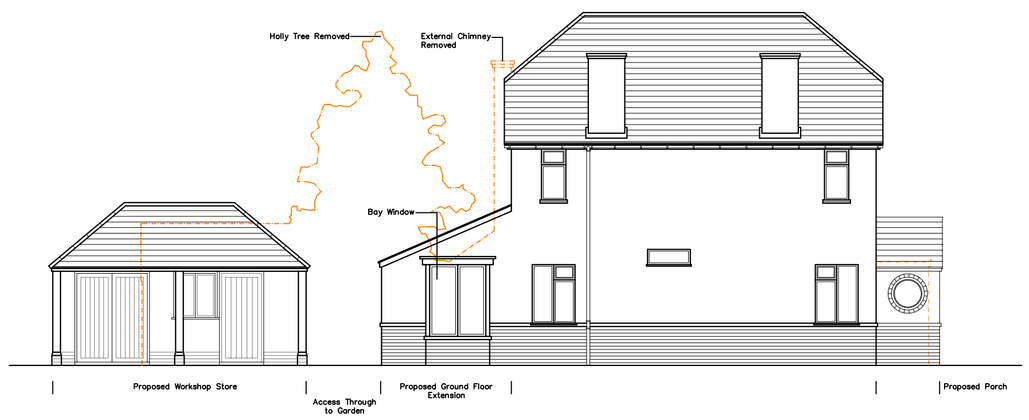


Proposed South Elevation @ 1:100

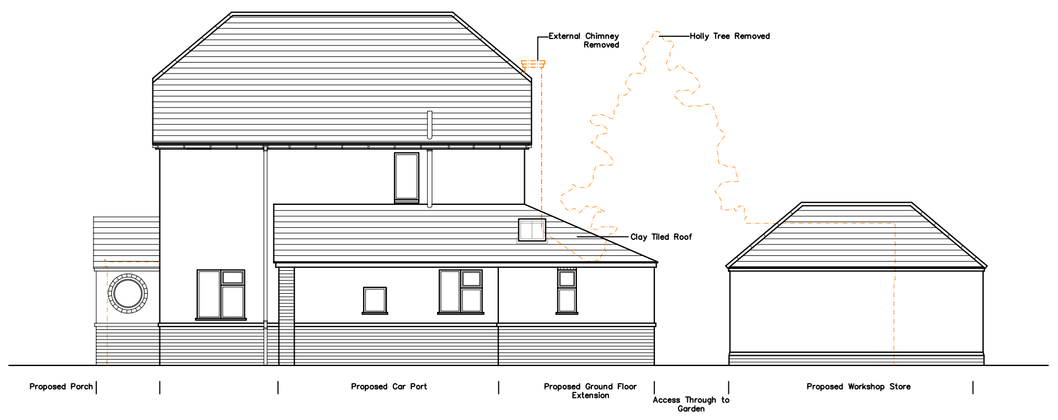


Proposed North Elevation @ 1:100

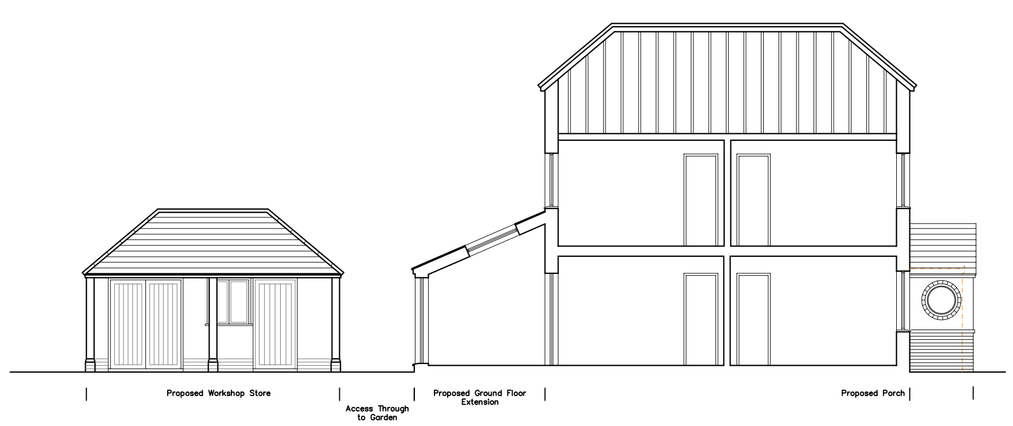


Proposed Section AA @ 1:100

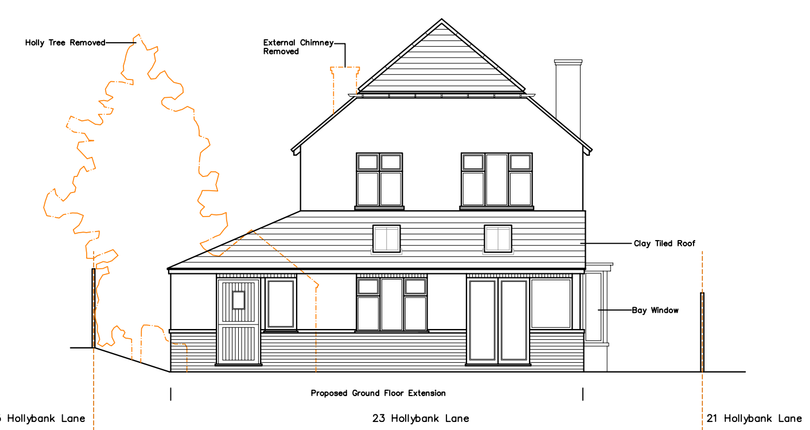

Proposed West Elevation @ 1:100

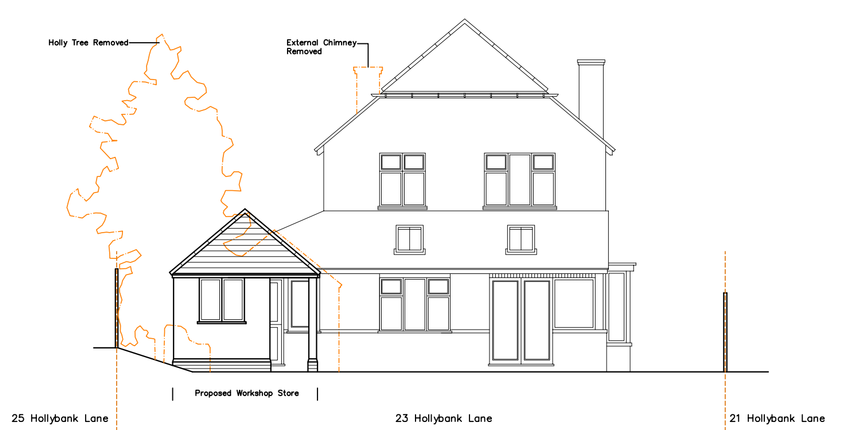

Proposed West Elevation [Including Workshop] @ 1:100

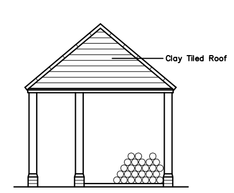

Proposed West Elevation of Workshop @ 1:100

REV	DATE	AMENDMENT	DRAWN

hd architects
Helyer Davies Architects Ltd
1 The Old Flour Mill,
Emsworth, PO10 7BT
01243 370 715
www.hdarchitects.co.uk
mail@hdarchitects.co.uk

CLIENT
Mr D Robinson

PROJECT
23 Hollybank Lane
Emsworth

Proposed Extension

DRAWING
Proposed

SCALE
as noted

DATE 28.11.12 DRAWN TD

DRAWING NUMBER
12152/02

REVISION
-