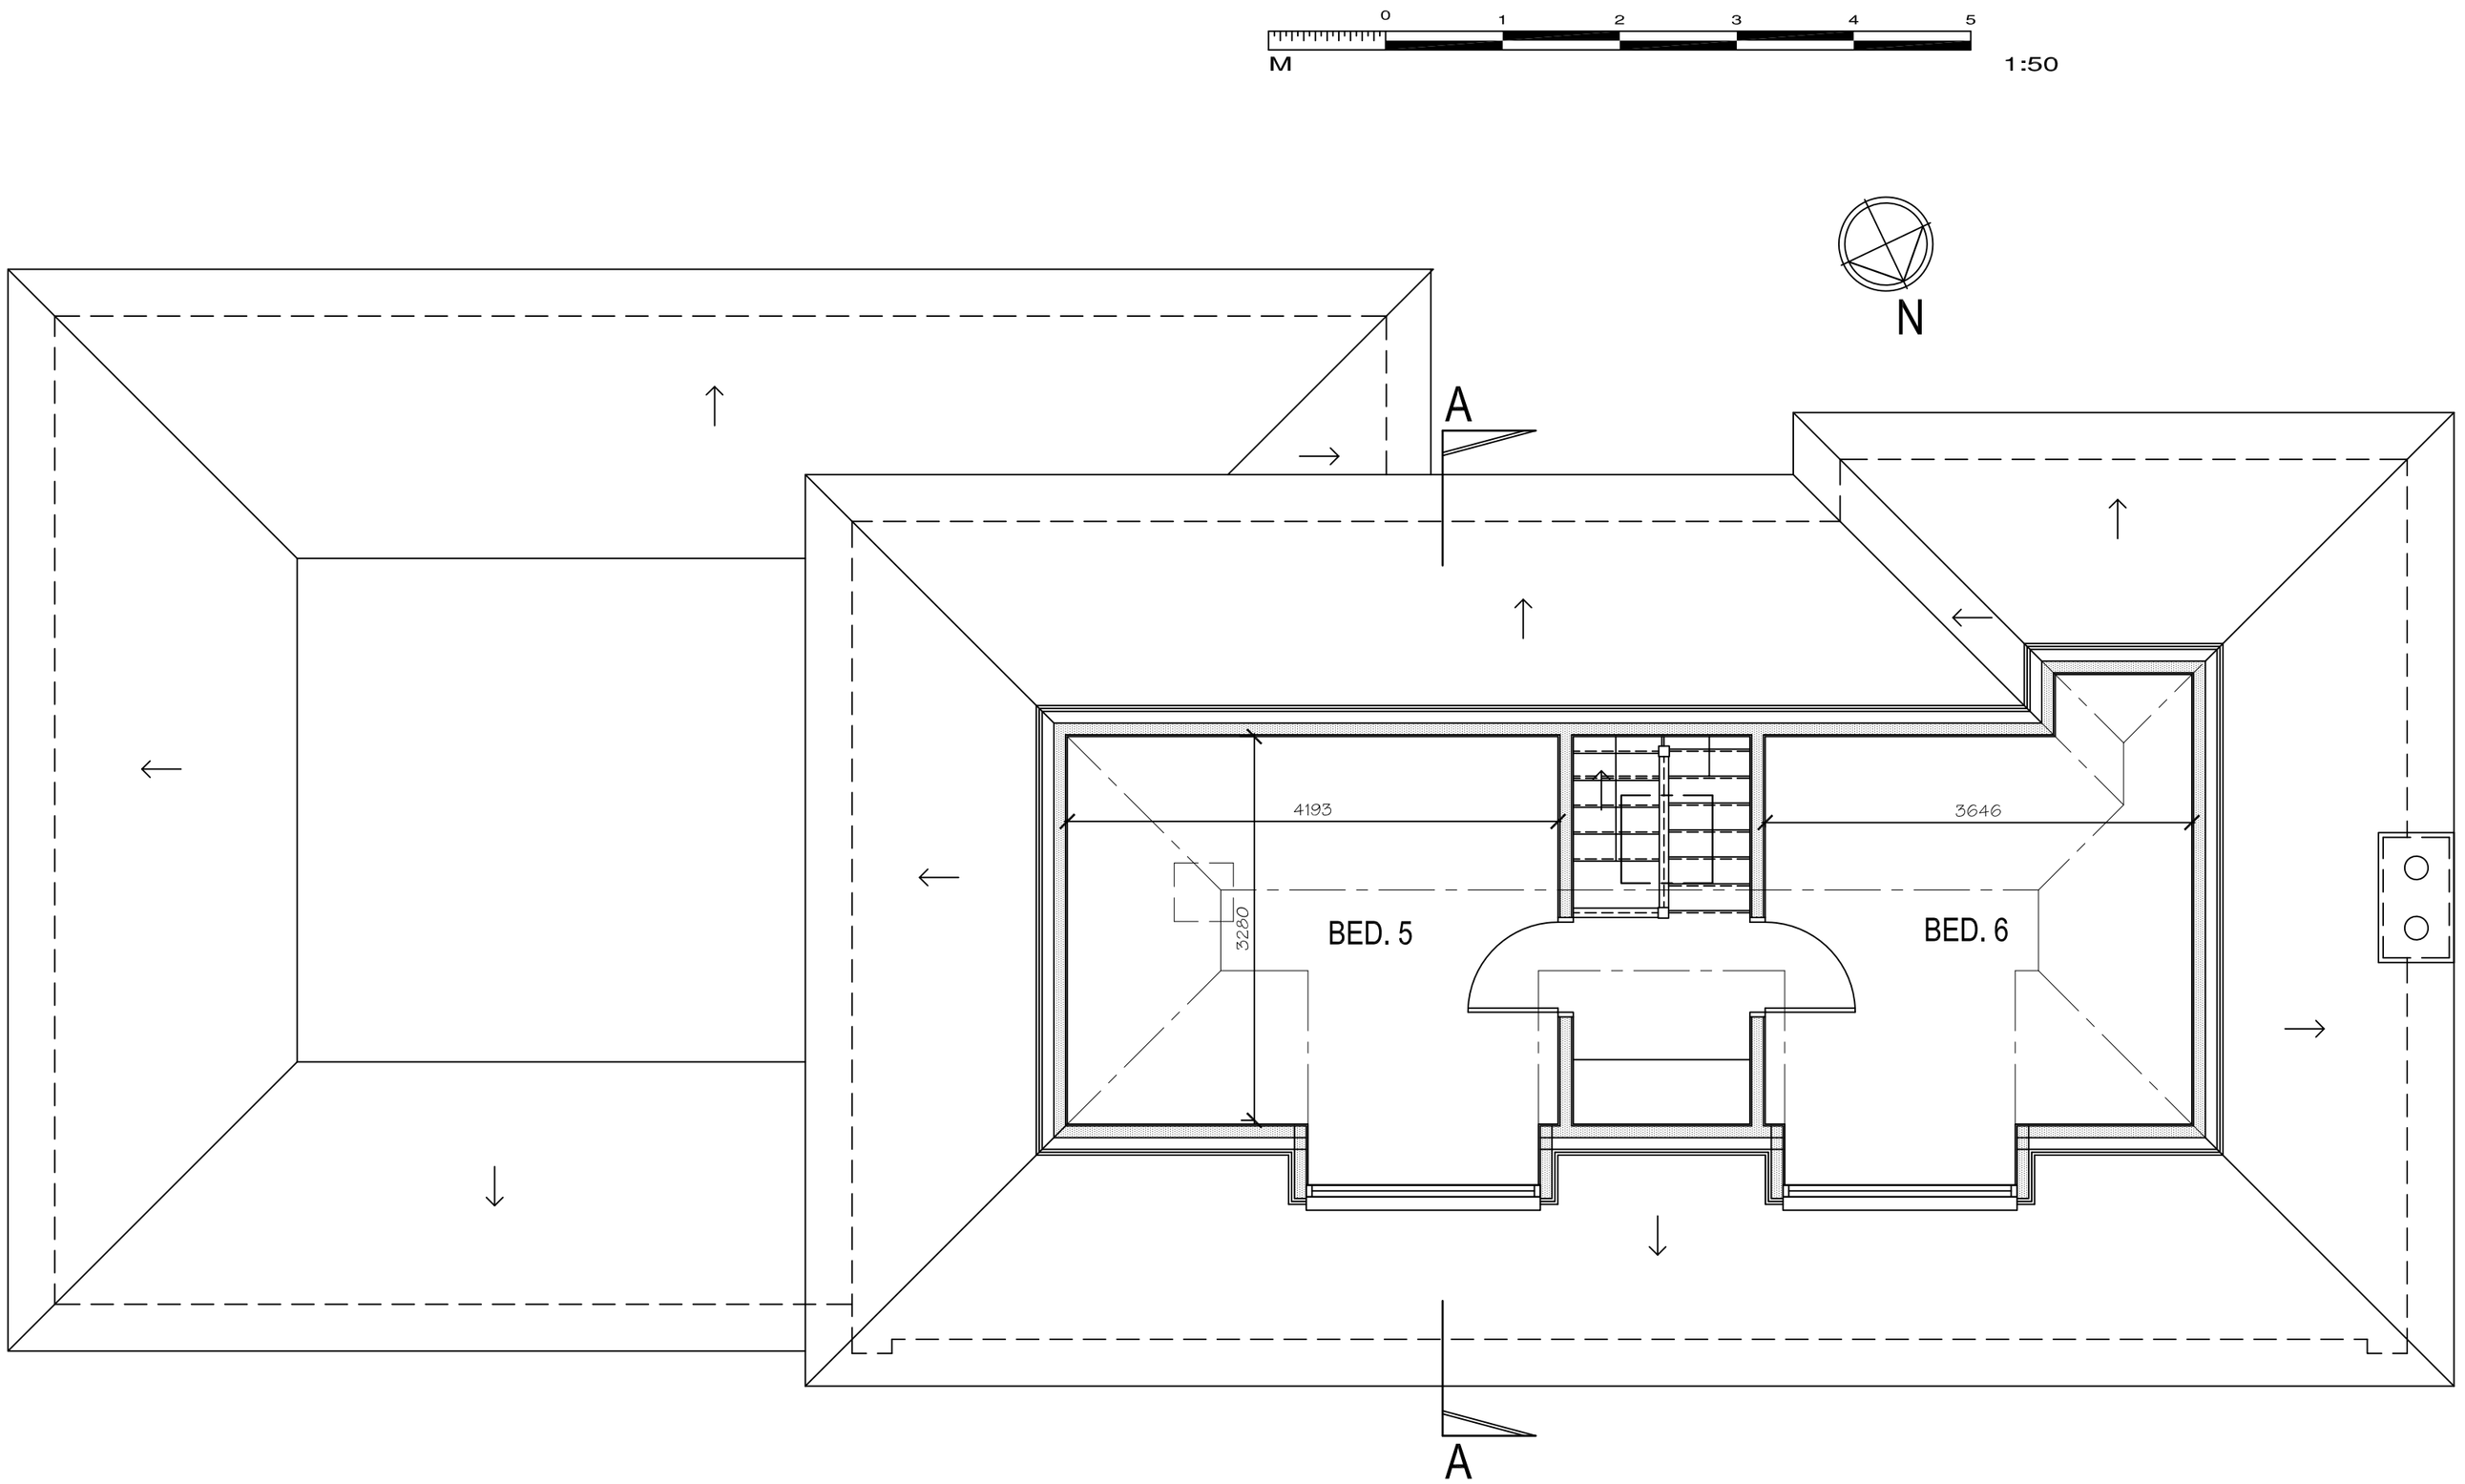


SECOND FLOOR PLAN 1:50

Notes:

~~All dimensions must be checked on site and not scaled from this drawing.~~

All work must be carried out in accordance with statutory requirements, all relevant British Standards and codes of practice.

This drawing to be read in conjunction with Drgs.Nos. 1175/03 & 04 (latest revisions)

A		
	Date	Revisions

© copyright

ALAN SHARP ASSOCIATES

ARCHITECTS SURVEYORS
Thursley House
53 Station Road
Guildford
Surrey
GU4 8HA
Tel: 01483 577896
Fax: 01483 576236
E-mail: sharpalan546@aol.com

Client
Mr P Smith

Job Title
1A BILLET AVENUE
WATERLOOVILLE
HANTS

Drawing Title
PROPOSED DORMER WINDOWS & ALTERATIONS
SECOND FLOOR PLAN

FOR PLANNING (CLOPUD) APPLICATION

Scale
1:50 1:100

Sheet size
A2

Date
DEC 12

Drg No
1175/05