
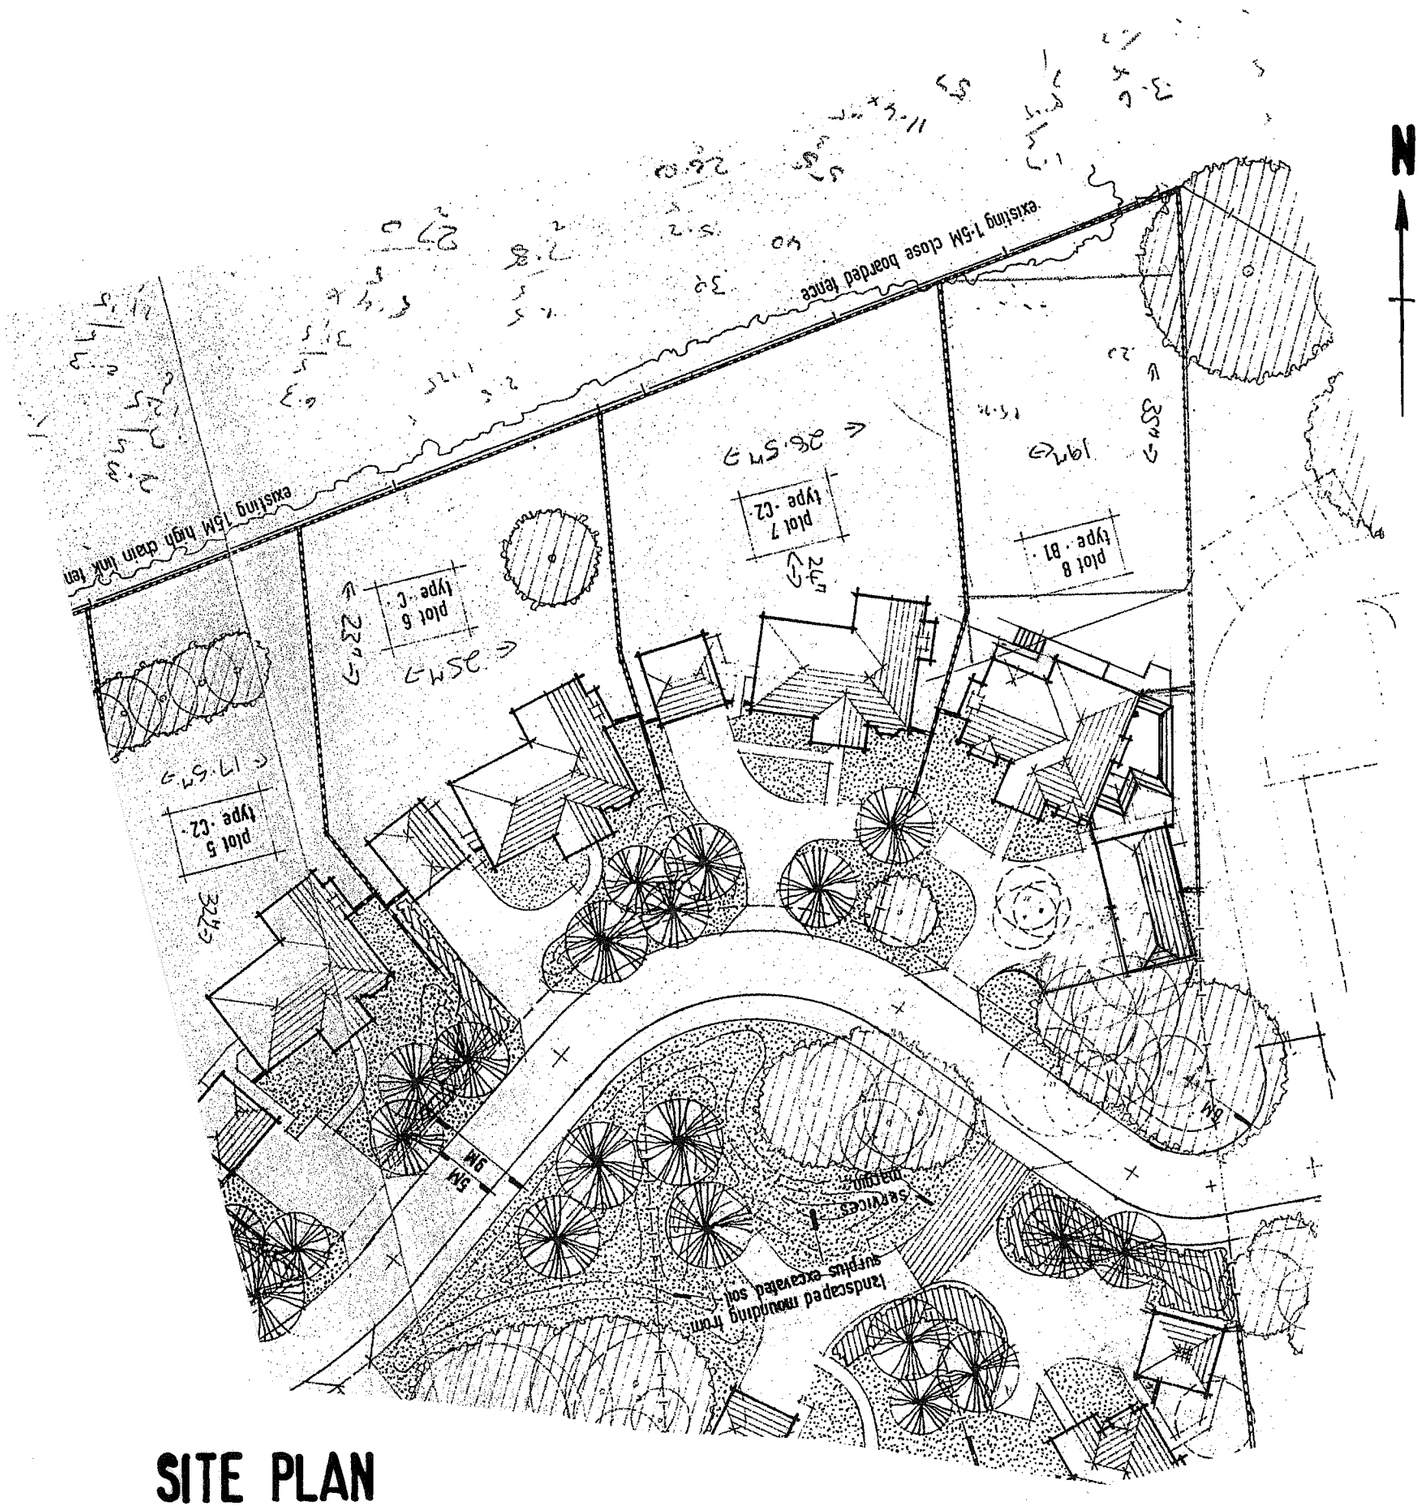


SITE PLAN

SCALE 1:500

N

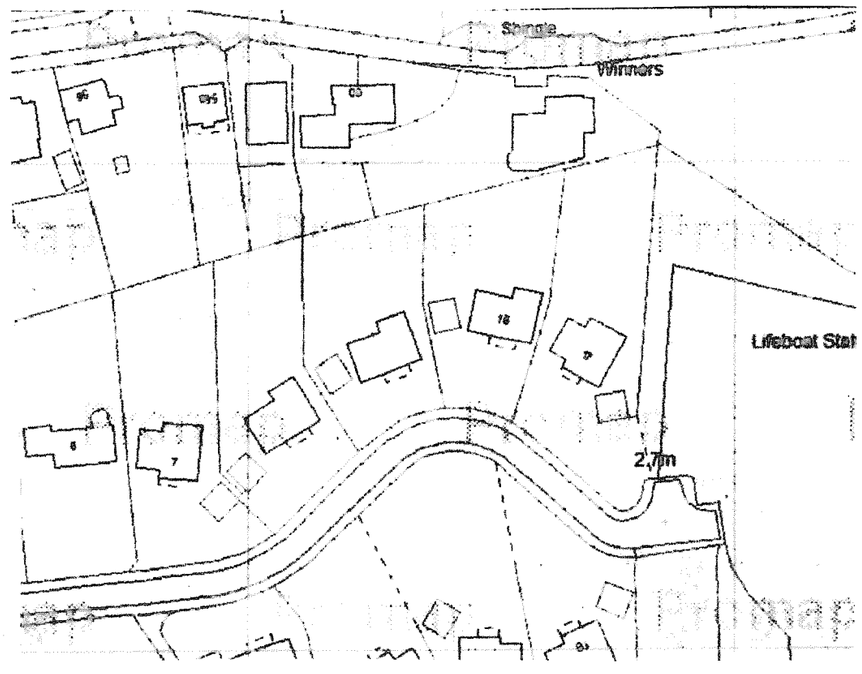

LOCATION PLAN

SCALE 1:1250

OS LIC. No 100046326

Barry Bowhill Architectural Consultant
3 The Merchant House
Bishops Waltham Hants SO32 1AA
Tel / Fax: 01489 891558
E- Mail: barry@barrybowhill.co.uk

Project Alterations to Samphire House,
17 Seafarer Walk, Hayling Island.

Client Mr D. Robins
Subject: Site and Location Plans

Dwg No: 729/05 Rev:
Scale: 1 : 500, 1:50 Date: January 2013