

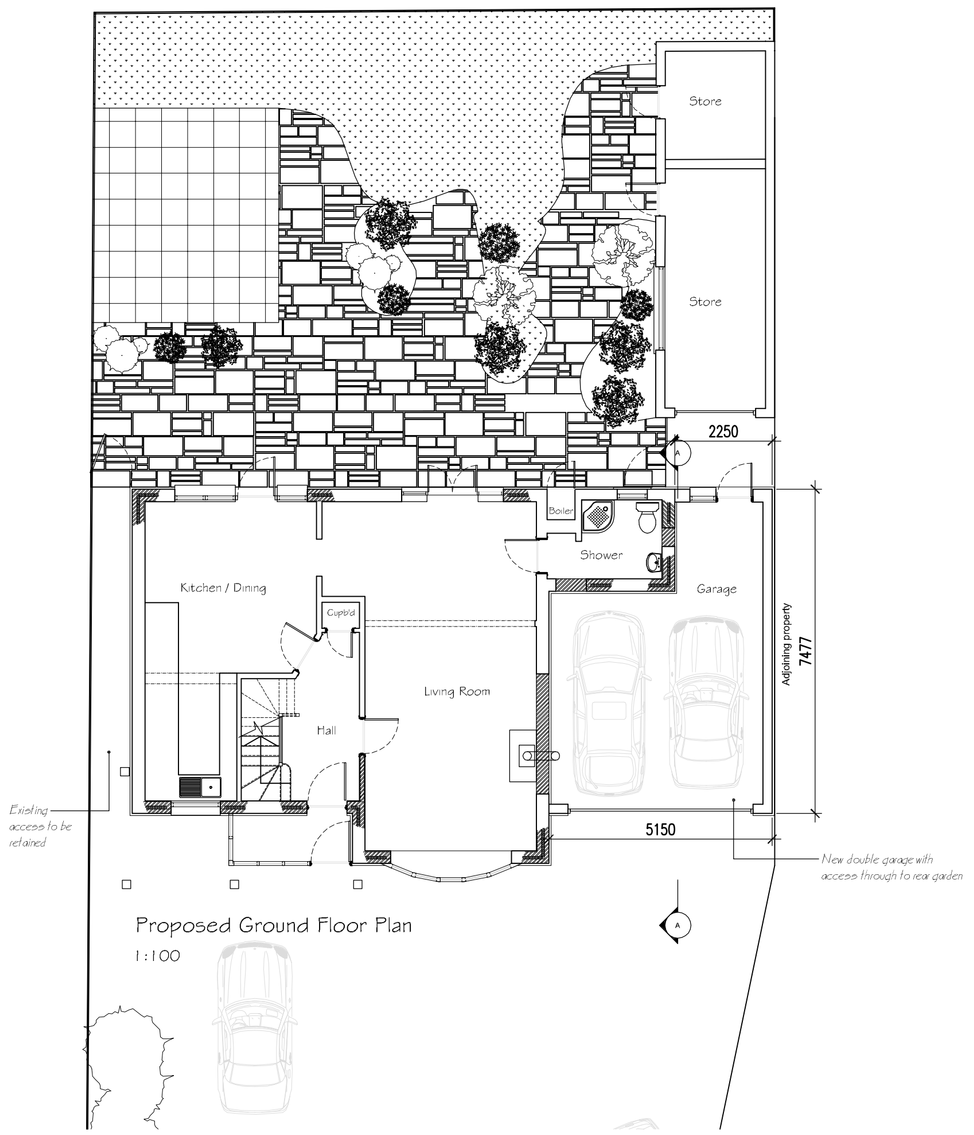



Proposed Ground Floor Plan
1:100

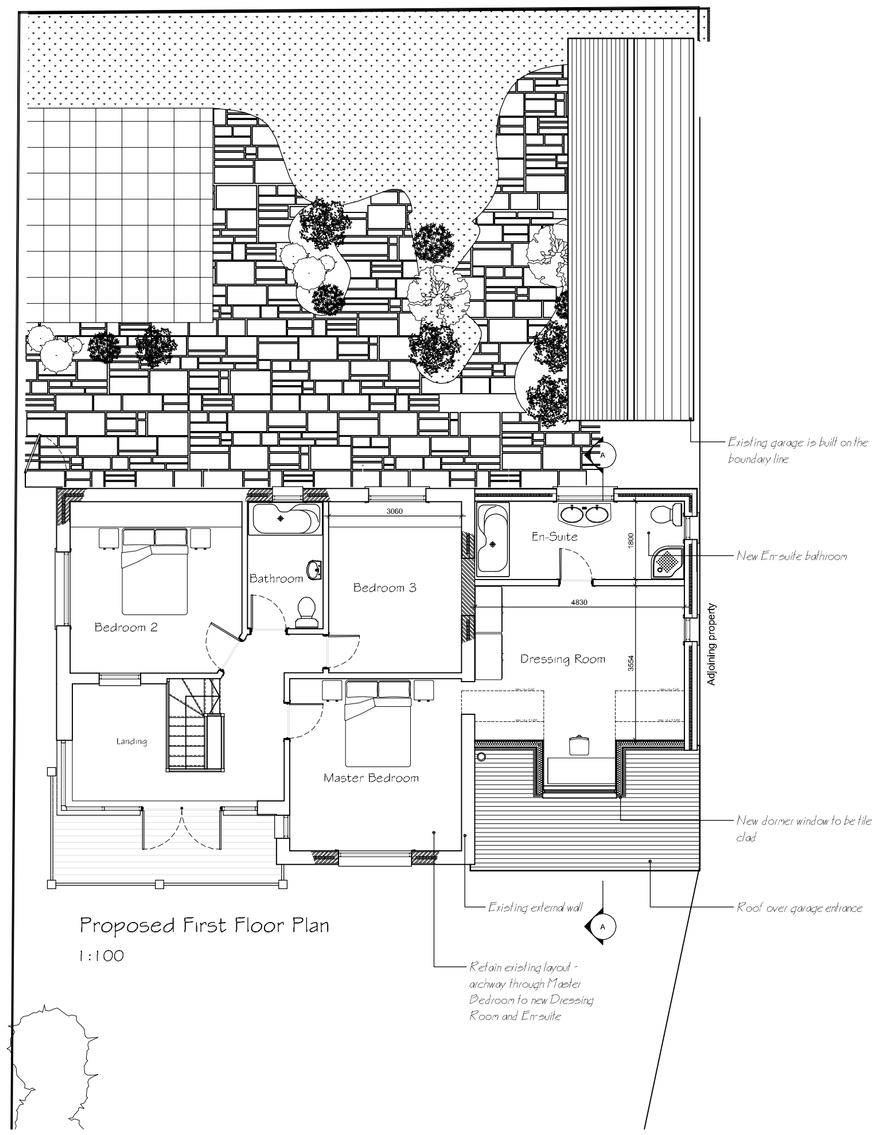

Proposed First Floor Plan
1:100

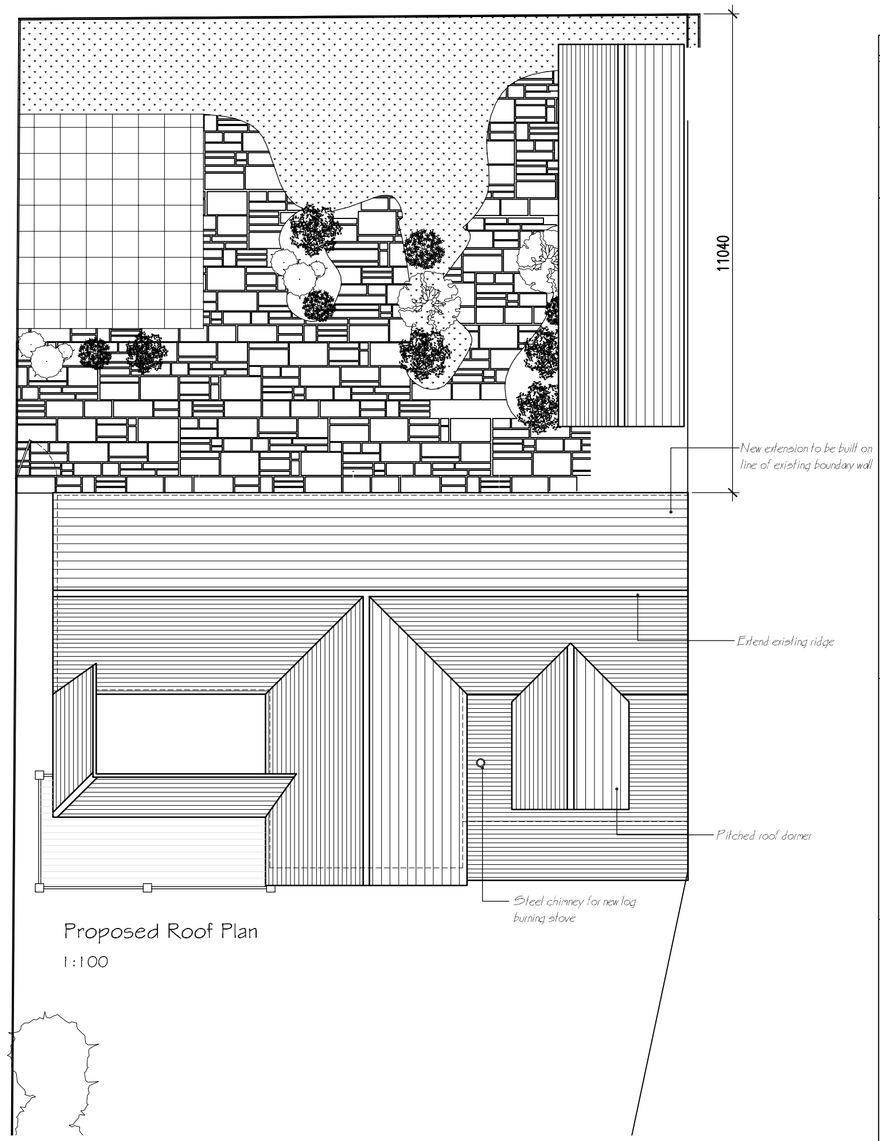


Proposed Roof Plan
1:100

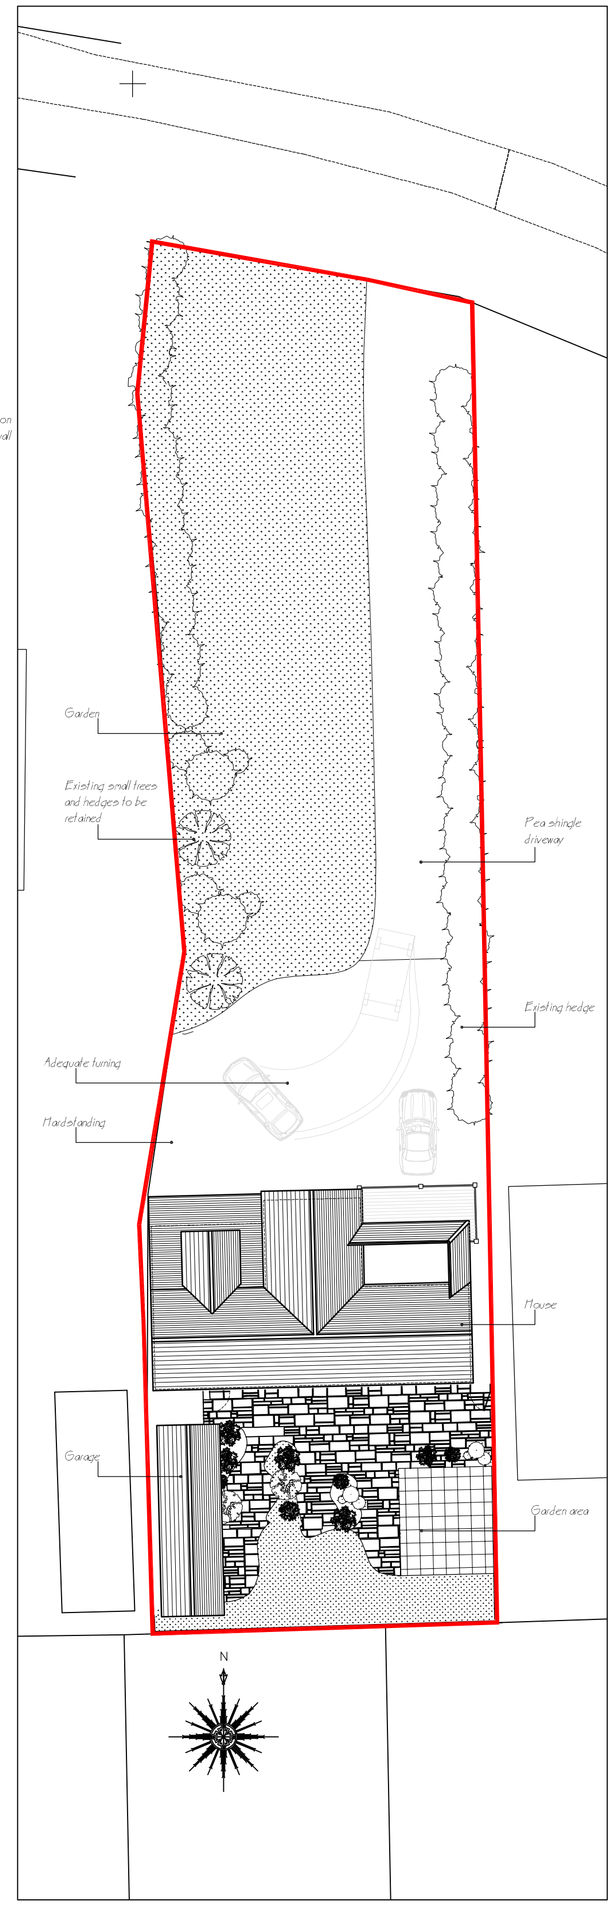


Proposed Block Plan
Scale 1:200



Proposed Front Elevation
(North) 1:100

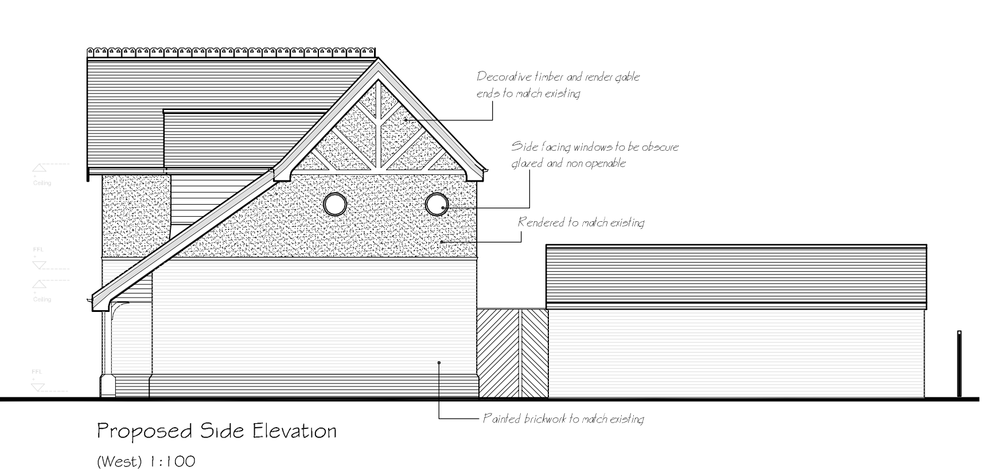

Proposed Side Elevation
(West) 1:100

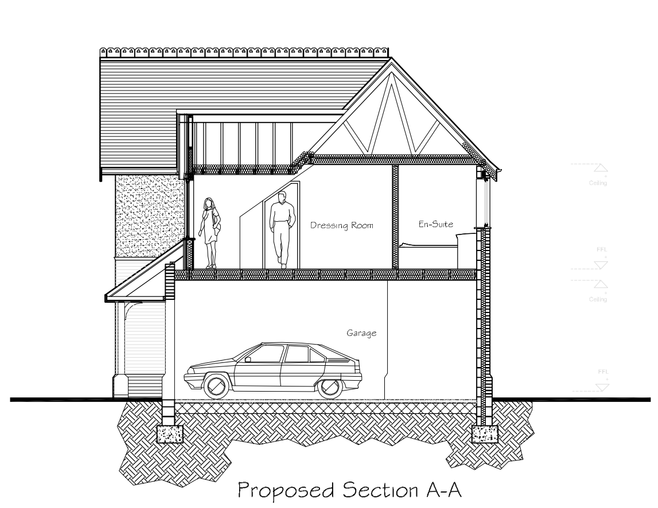

Proposed Section A-A
1:100



Proposed Rear Elevation
(South) 1:100



Proposed Side Elevation
(East) 1:100

Rev	Description	Date	PM
–			
–			

REVISIONS

PLANNING

CLIENT: Mr & Mrs Davison

PROJECT: Side Extension to Cockle Rythe, Marine Walk, Hayling Island

TITLE: Proposed Plans, Elevations, Block Plan and Location Plan

iDraw Ltd, 51 Catherington Lane,
Horndean, Hampshire, PO8 9HT
Tel: 02392 346 530 Mob: 07810 518 633
Email: idraw@live.co.uk Web: www.idrawarchitecture.co.uk

iDraw Limited
©Copyright Reserved 2011.

Scale : 1:100,1:200@A1

Date : © MAY2013

Drawn by : MD

Drawing No: 12.059.101

A	B	C	D	E	F	G	H
J	K	L	M	N	P	Q	R
S	T	U	V	W	X	Y	Z