

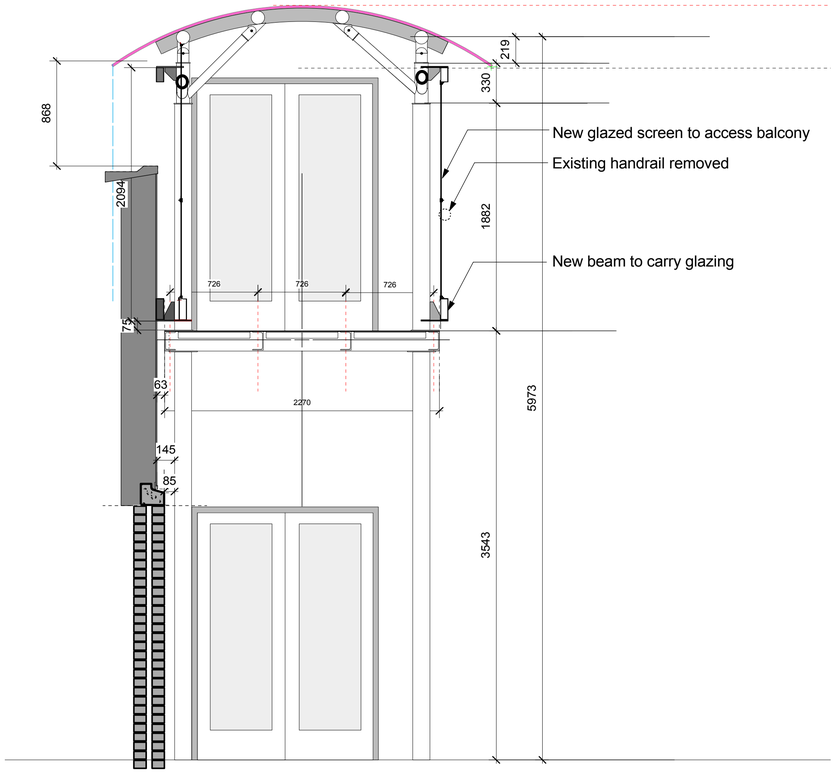


Section A-A Scale 1:25@A1

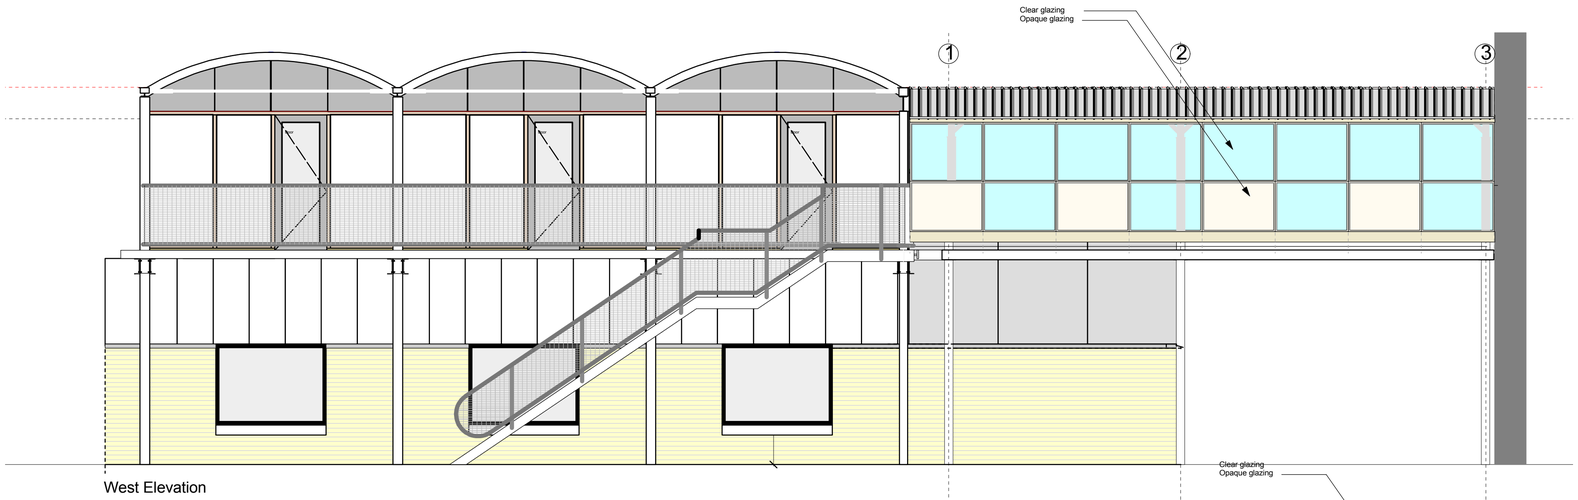


West Elevation

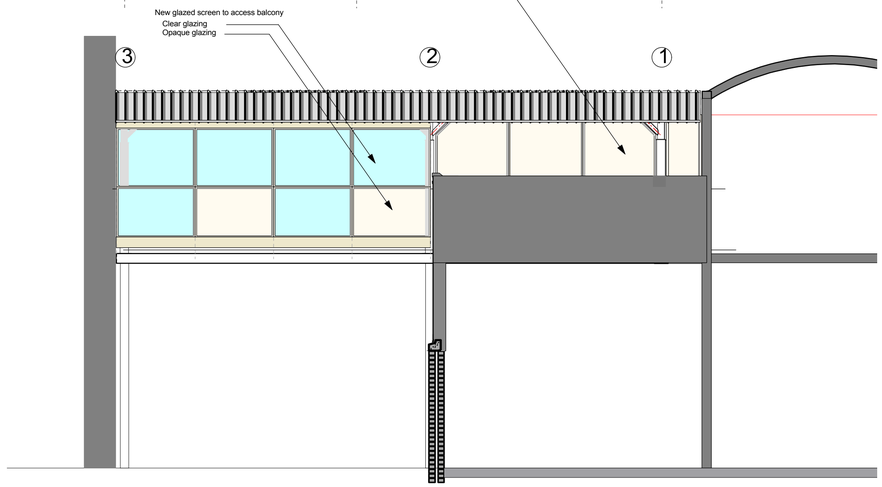


East Elevation



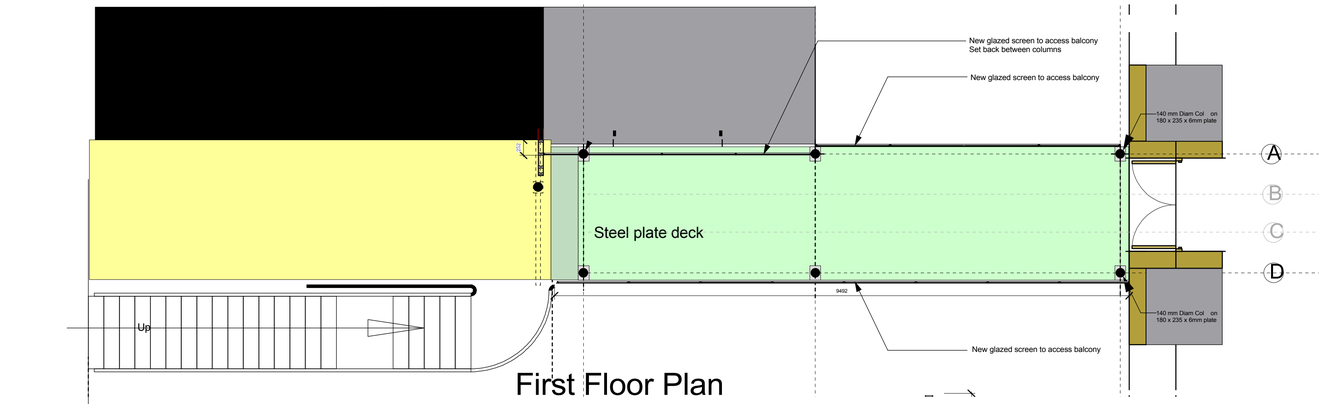

First Floor Plan

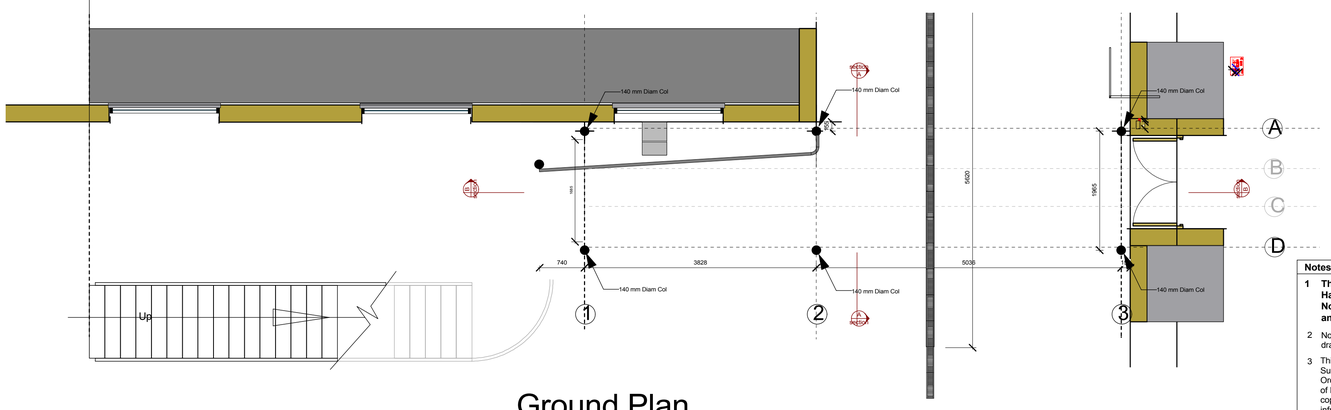

Ground Plan

Notes

1 **This drawing is © copyright Hampshire County Council 2012. No unauthorised reproduction of any kind is permitted.**

2 No Dimensions to be scaled from this drawing

3 This map is reproduced from Ordnance Survey material with the permission of Ordnance Survey on behalf of the controller of Her Majesty's Stationery Office © Crown copyright. Unauthorised reproduction infringes Crown Copyright and may lead to prosecution or civil proceedings. (100019180), (2012)

rev	description	date	by
A	Planning Application	10/05/12	AcD

Hampshire County Council

HCC Property Services,
Three Minsters House,
76 High Street, Winchester SO23 8UL.
tel: (01962) 847801

Property Services

PROJECT
South Downs College
East Building
Enclosure of Access Bridge

SHEET CONTENTS
Planning Application

General Arrangements

SCALE	*DATE*	*DRAWN.*	*CHKD.*	*DRAWING No.*	*REVISION*
@A1 1:50	10/05/12	AcD		**100/05**	**A**
				FILE REF. *File name*	