

SUPERSEDED

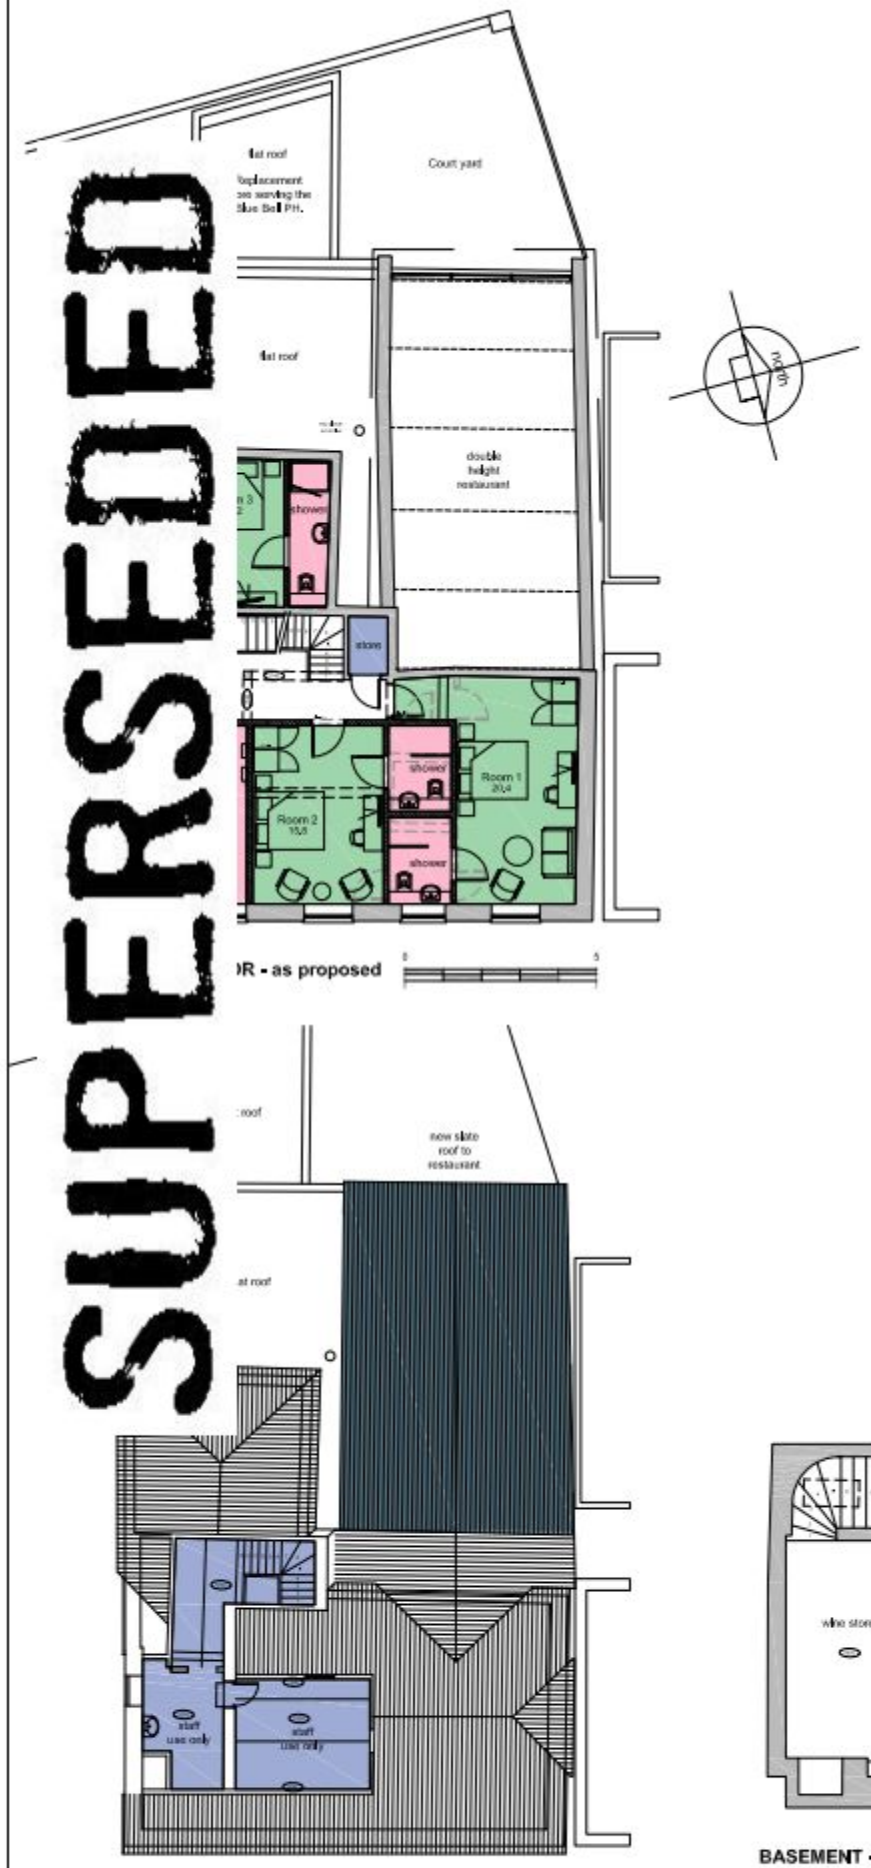

1:100

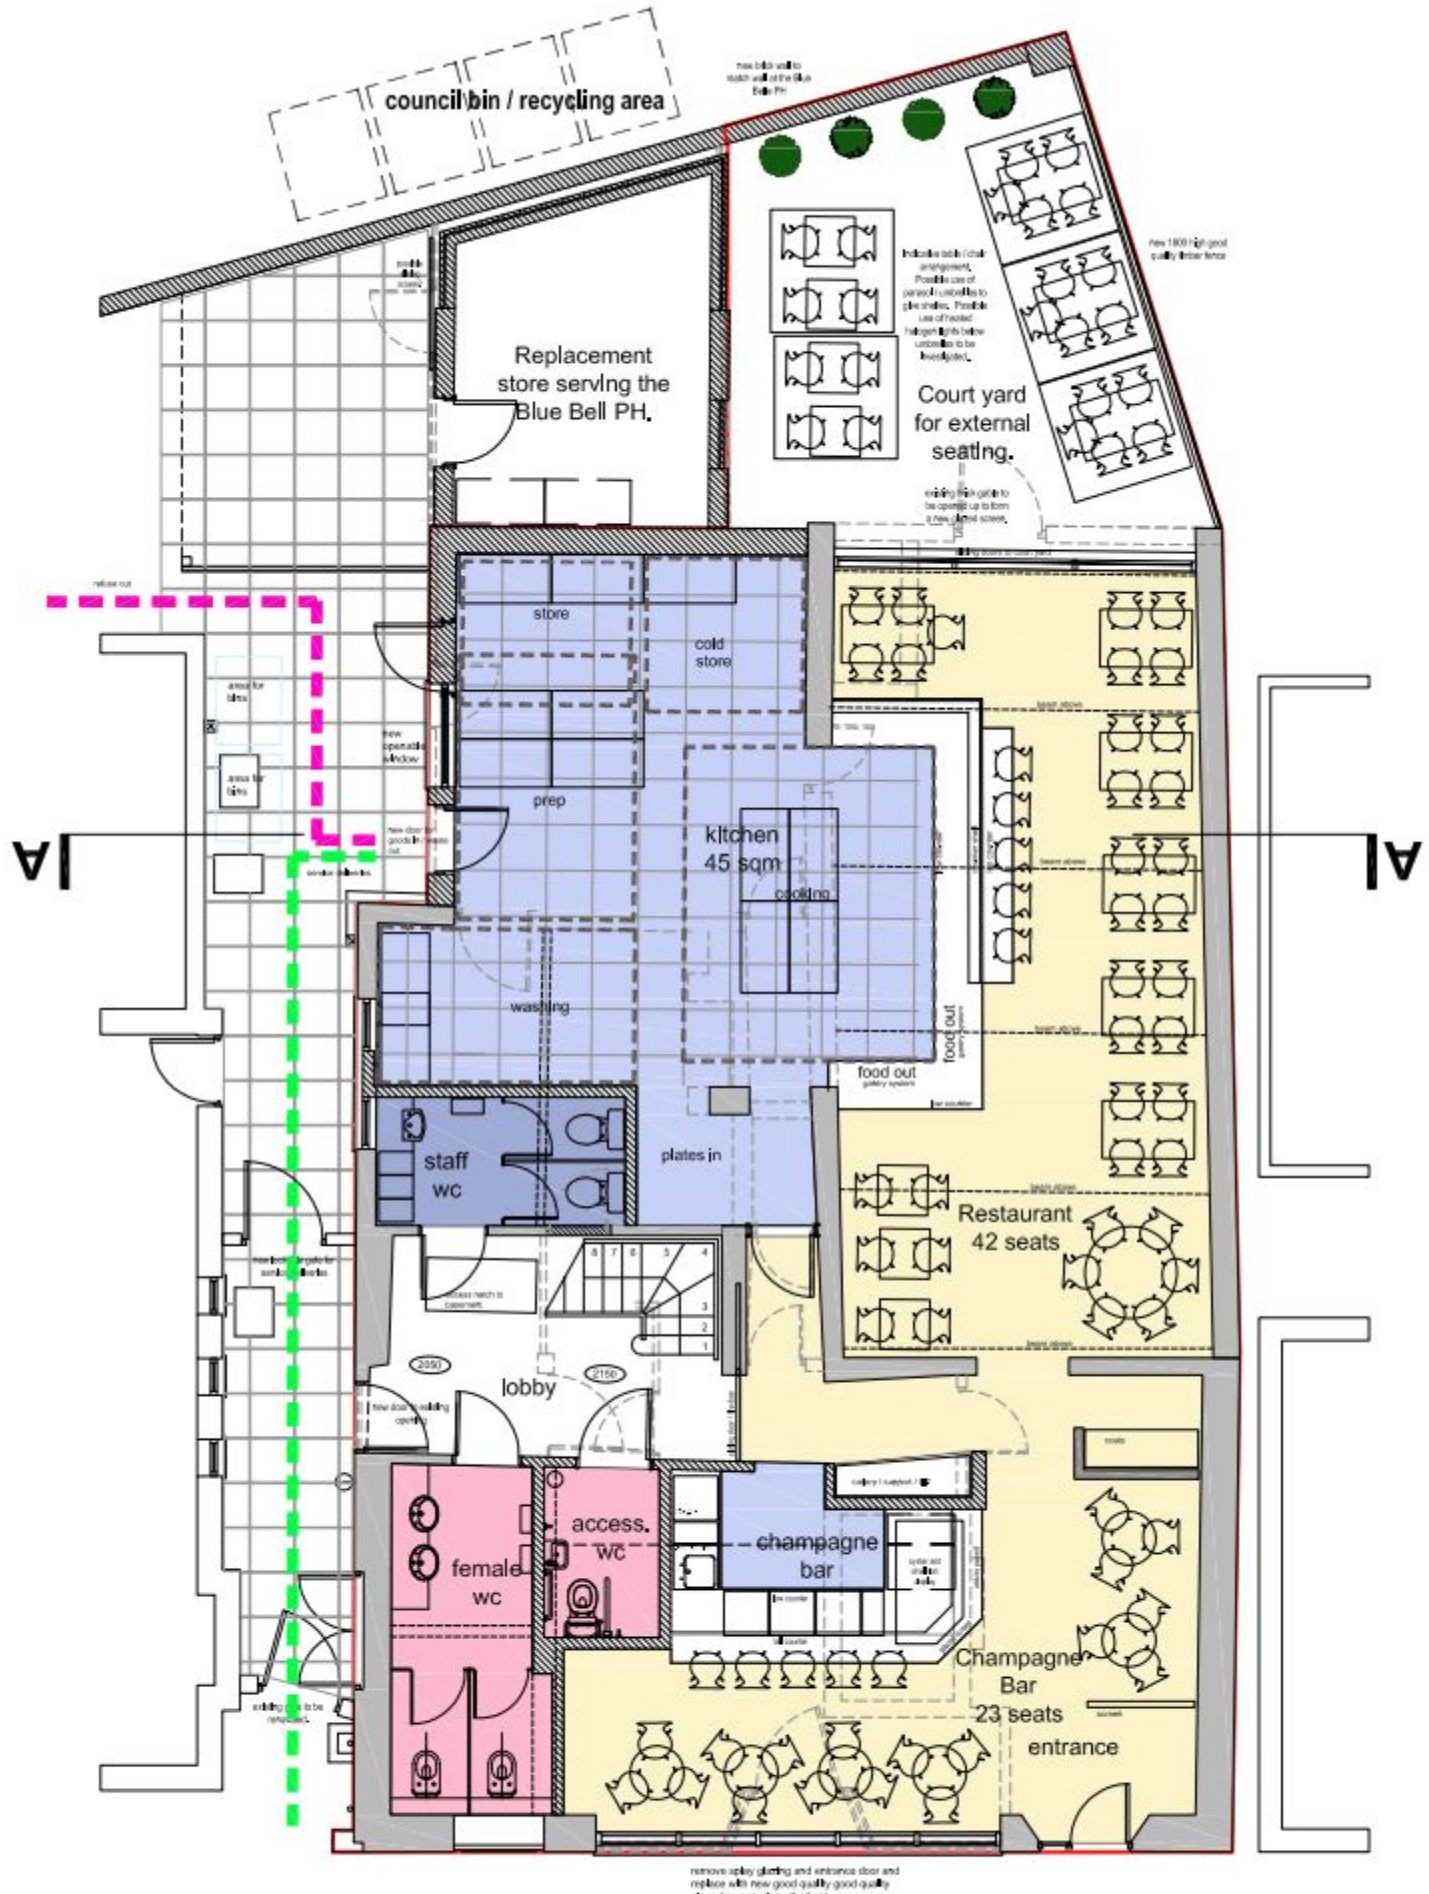

1:50

All dimensions to be checked on site and any discrepancy notified to The Martin Ralph Group. Written dimensions are to be used in preference to scaled dimensions.

This drawing is the property of The Martin Ralph Group and must not be reproduced, in part or whole, or deviated from, without their permission.

It is essential that prior to commencement and during construction works, the contractor reviews the drawings and specification and discusses with the practice any inconsistencies, anomalies, non-industry standard features or other concerns.

For both pricing and construction purposes Structural, Mechanical and Electrical Engineers designs, calculations and drawings etc are to take preference over the layout drawings. Any discrepancies are to be brought to the immediate attention of The Martin Ralph Group.

NOTE

Drawings based on Pro Map and site survey information.

- restaurant area
- public WC's
- kitchen
- bedrooms
- staff areas
- application site
- Land in the ownership of the free holder
- kitchen waste out
- goods / supplies in

AMENDMENTS		DATE
D	PLANNING APPLICATION ISSUE	15.05.13
C	Gate changed to alley way / key added	11.05.13
B	Bedroom 3 changed	10.05.13
A	Full issue	06.05.13

CLIENT
MR. B CHAMLEY
229 WEST STREET
FAREHAM
HAMPSHIRE
PO16 0HZ

PROJECT
NEW FISH & OYSTER HOUSE RESTAURANT
25 SOUTH STREET
EMSWORTH
HAMPSHIRE
PO10 7EG

DRAWING TITLE
Floor plans
as existing

DATE
25.04.2013

SCALE
1:50 & 1:100 @ A1 1:100 & 1:200 @ A3

DRAWING No. 12A_050 005

REVISION D

THE MARTIN RALPH GROUP
studio LUNDI
CHARTERED SURVEYORS
ARCHITECTS & ENGINEERS

www.martinralph.co.uk
info@martinralph.co.uk
T. 023 9225 7711
F. 023 9225 7712

PROPOSED PLANS

25 South Street, EMSWORTH