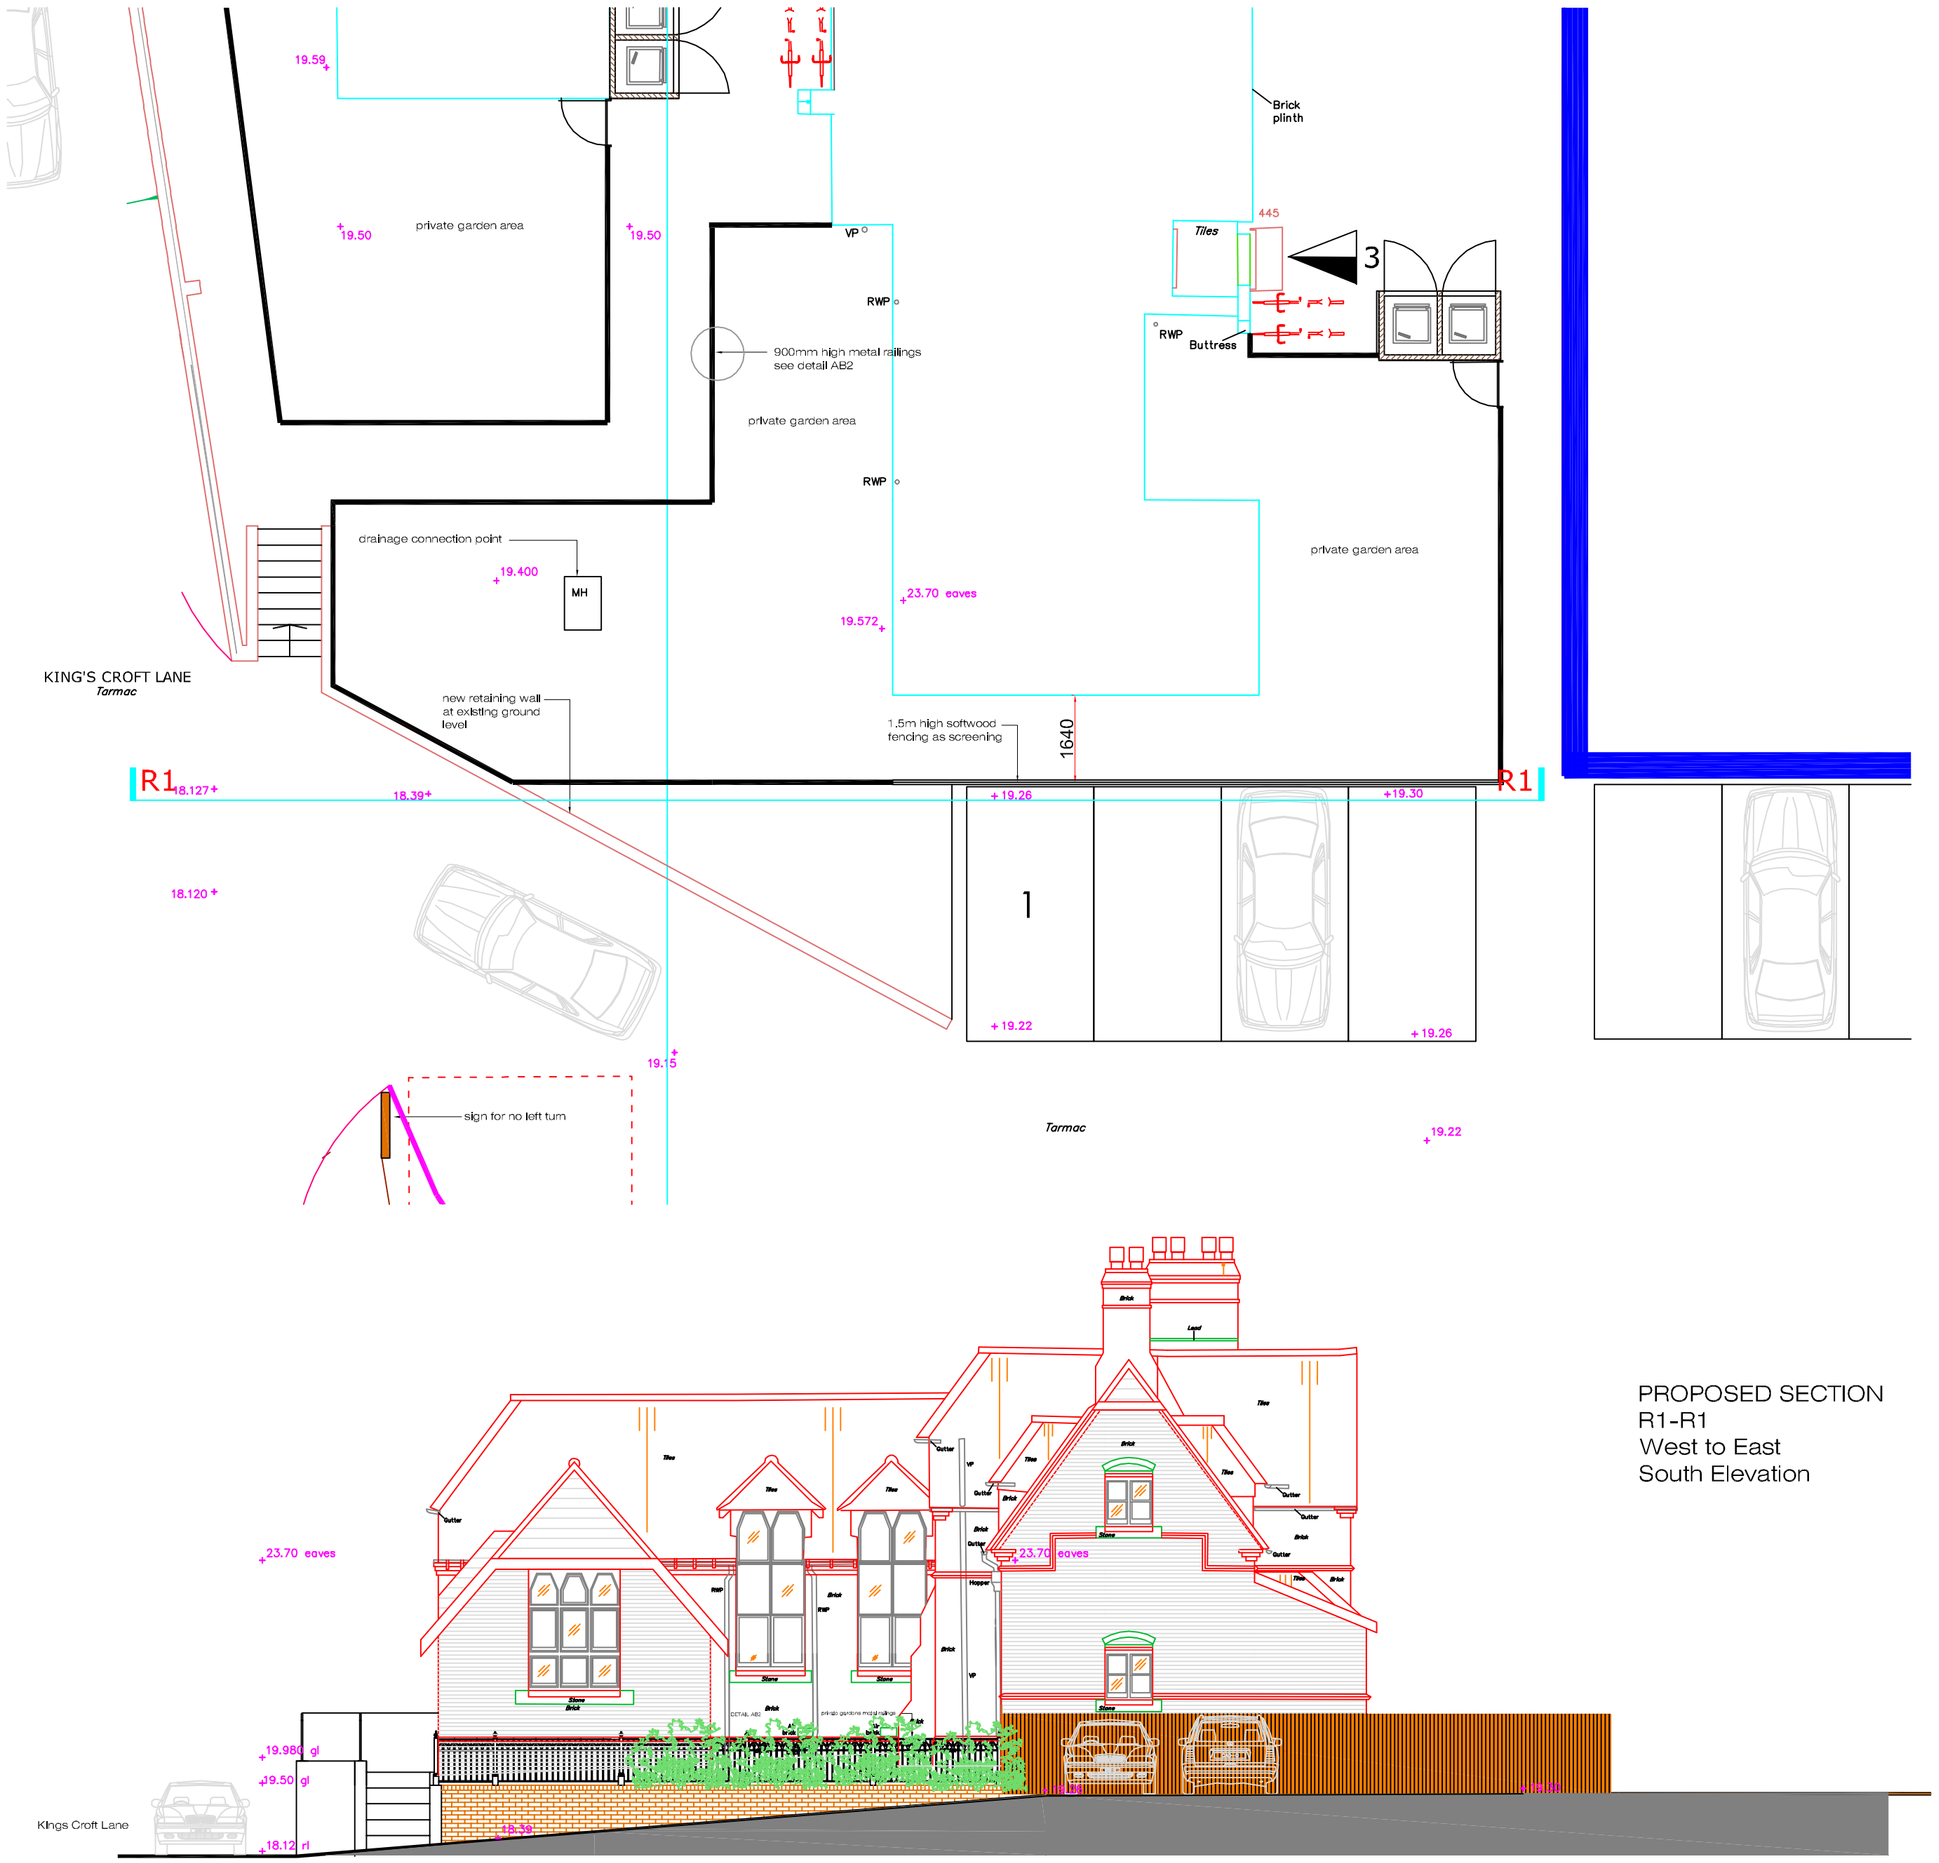


PROPOSED SECTION
R1-R1
West to East
South Elevation

Project :
BEDHAMPTON ARTS CENTRE
HAVANT ROAD
BEDHAMPTON
HAVANT

Drawing Title :
PROPOSED SECTION
WEST TO EAST

Chris Flint Associates Ltd
CHARTERED SURVEYORS - PROJECT MANAGERS
DEVELOPMENT CONSULTANTS

Drawn By	Date	Checked By	Date	Approved By	Date
CF	01/09/12				

Drawing No.	Revision:	Scale:
CFA \| FULL \| 05a		1:100

PLANNING

2 Emerald Close Waterlooville Hants PO7 8NZ
tel: 023 92 432484 fax: 023 92 358554 Email: cfassociates@aol.com

PDF Created with deskPDF PDF Writer - Trial :: http://www.docudesk.com