
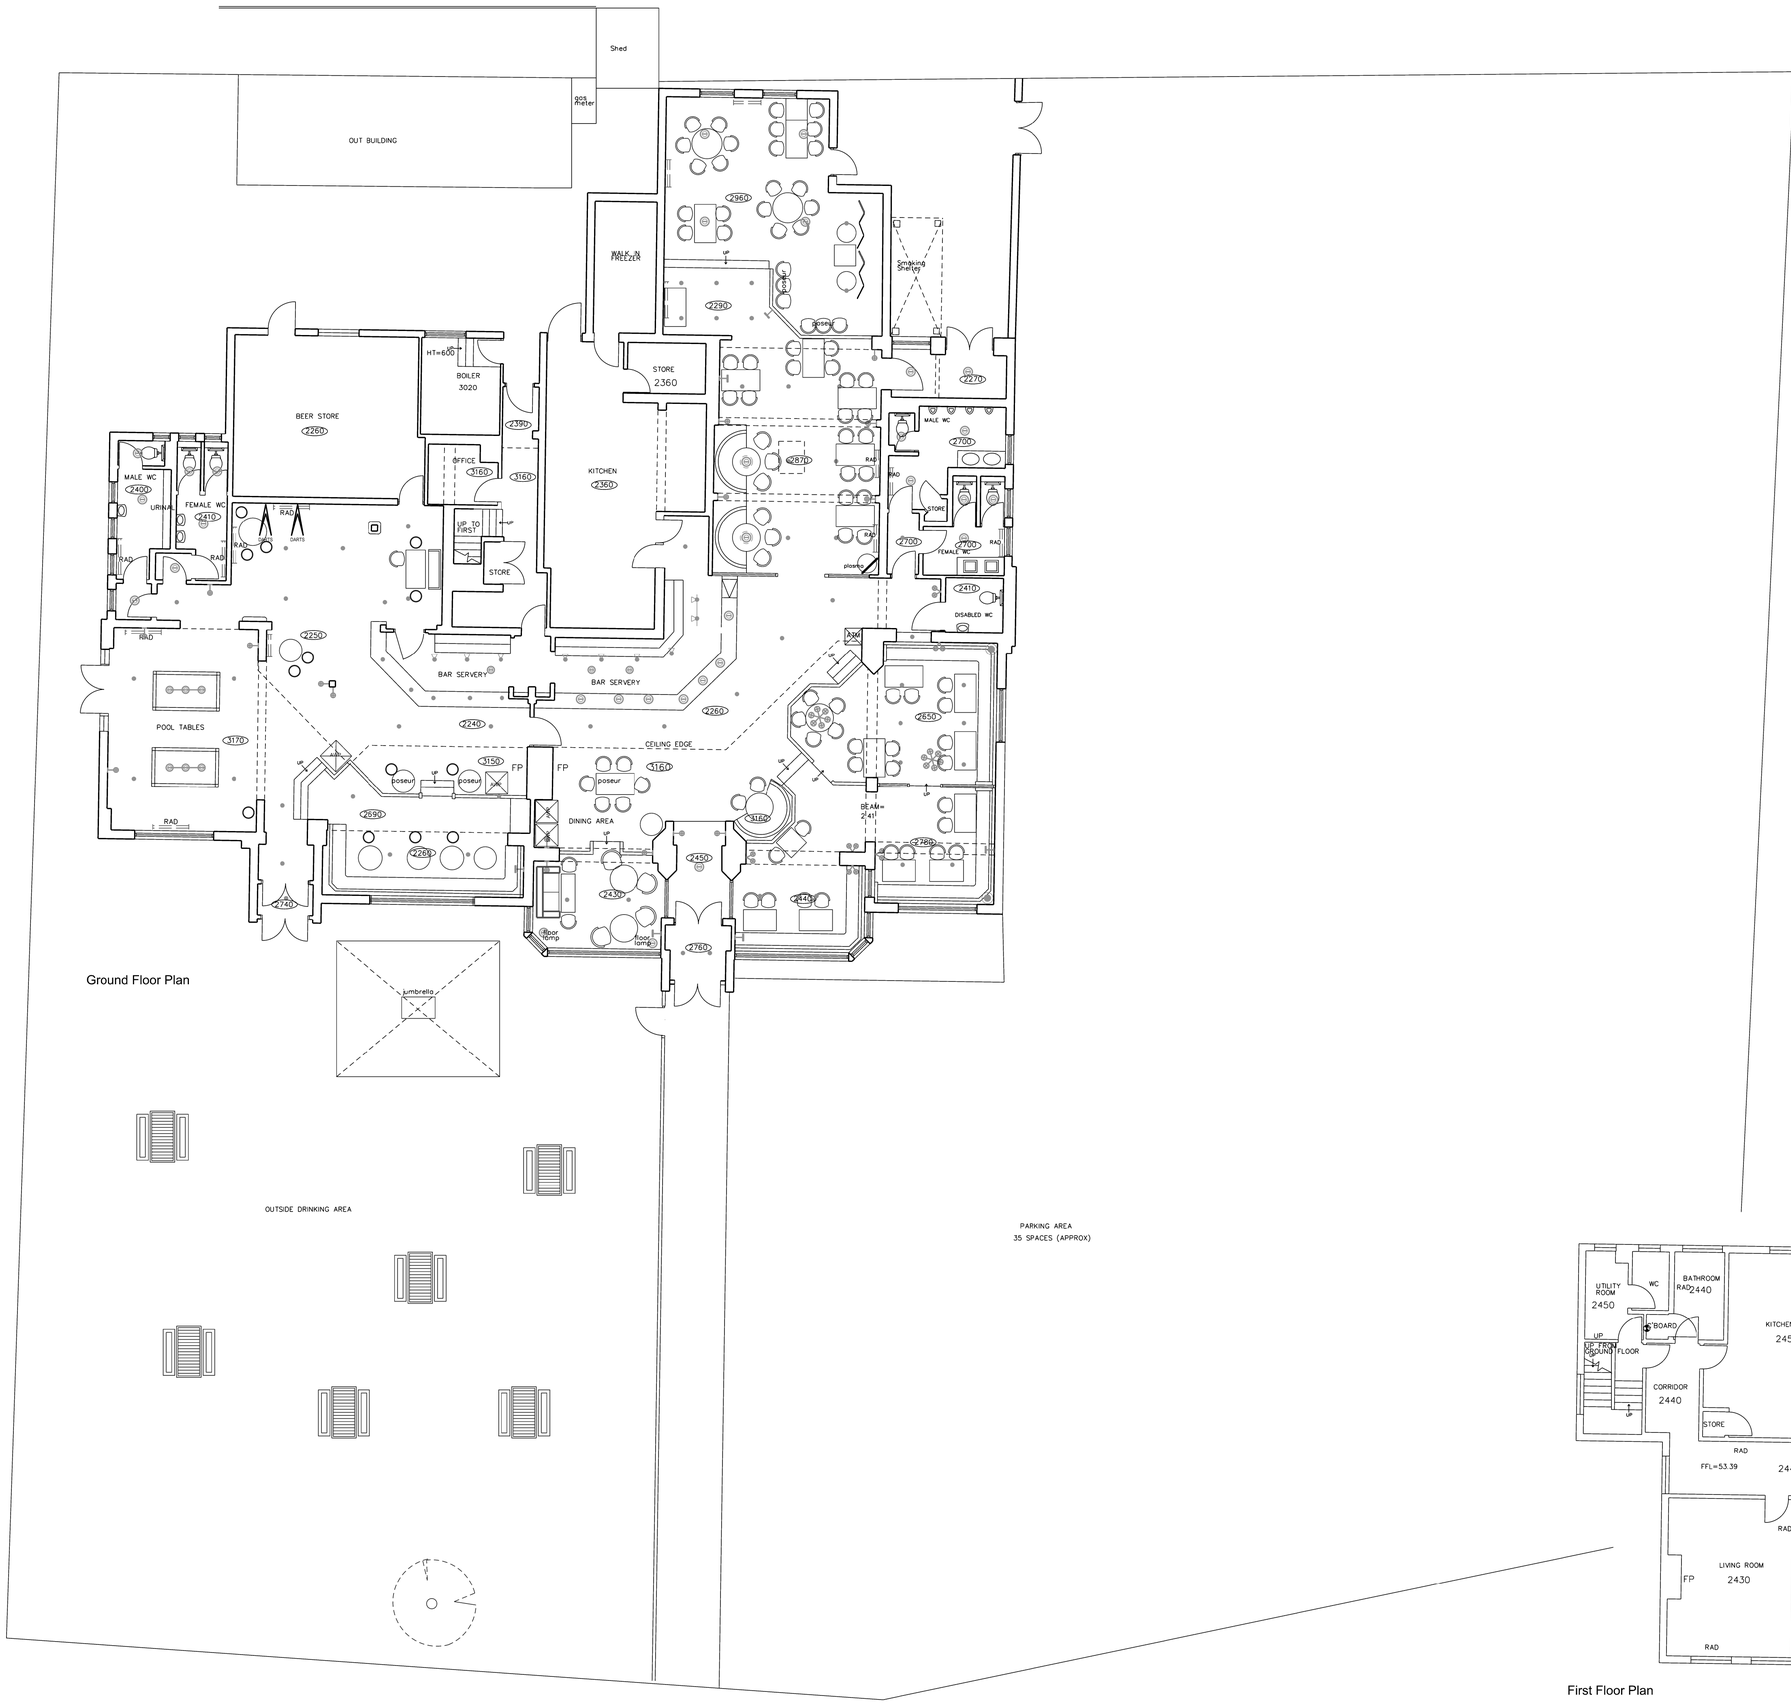


Ground Floor Plan

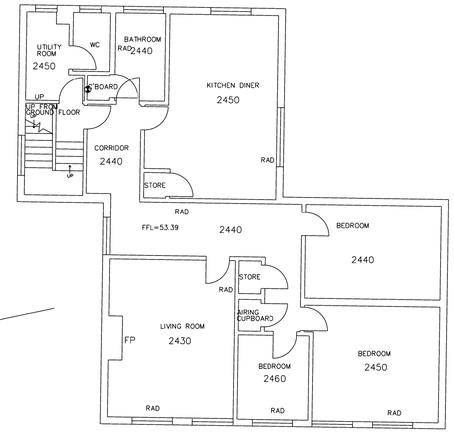

First Floor Plan

Copyright. This drawing and design and all the information contained therein is the sole copyright of Concept IDL Ltd, and reproduction in any form is forbidden unless permission is obtained in writing.

CONTRACTORS PLEASE NOTE

1) Warning, no dimensions to be scaled from this drawing.All contractors to visit the site and be responsible for taking and checking all dimensions relative to this work. The designer must be advised of any discrepencies in writing.

2) This drawing must be read in conjunction with the specification / bill of quantities and related drawings. Any structural work must be carried out to the exact specification and requirements of the clients's appointed structural engineer, and any amendments must have his express prior written authority.

3) All structural work must be inspected at all relevant stages by the structural engineer and the Local Authority's Building Surveyor and comply with thier requirements. Any costs and claims for damages, loss of trade, etc. incurred by failing so to do are the sole liability of the contractor.

4) Any discrepencies between drawings and/or drawings and specification, should be reported to the designer prior to any work commencing.

	Date	Revisions	Ini.

Concept
IDL LIMITED
Chartered Design Consultants
Architecture - Interior Design -Project Management
Unit 2, Mangham Way, Barbot Estate,
Rotherham, S61 4RL, United Kingdom
Tel: 01709 371 170 Fax: 01709 371 480
Email: office@concept-intdes.co.uk
Website: www.concept-intdes.co.uk

Client

Greene King PLC

Job Title

Heron
Petersfield Road
Havant
Hampshire
PO9 2EN

Drawing Title

Existing Floor Plans

PLANNING ISSUE

Scale	Drawn By
A1 @ 1.100	CP
Date: Sept 2012	Checked By

Drg.no.	Rev.
1670-01	