
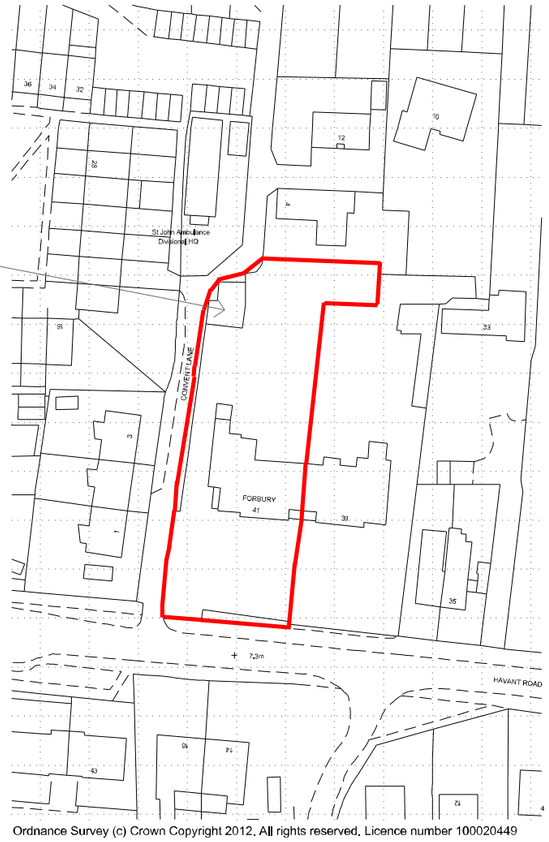



Ordnance Survey (c) Crown Copyright 2012. All rights reserved. Licence number 100020449

LOCATION PLAN (10 M GRID)

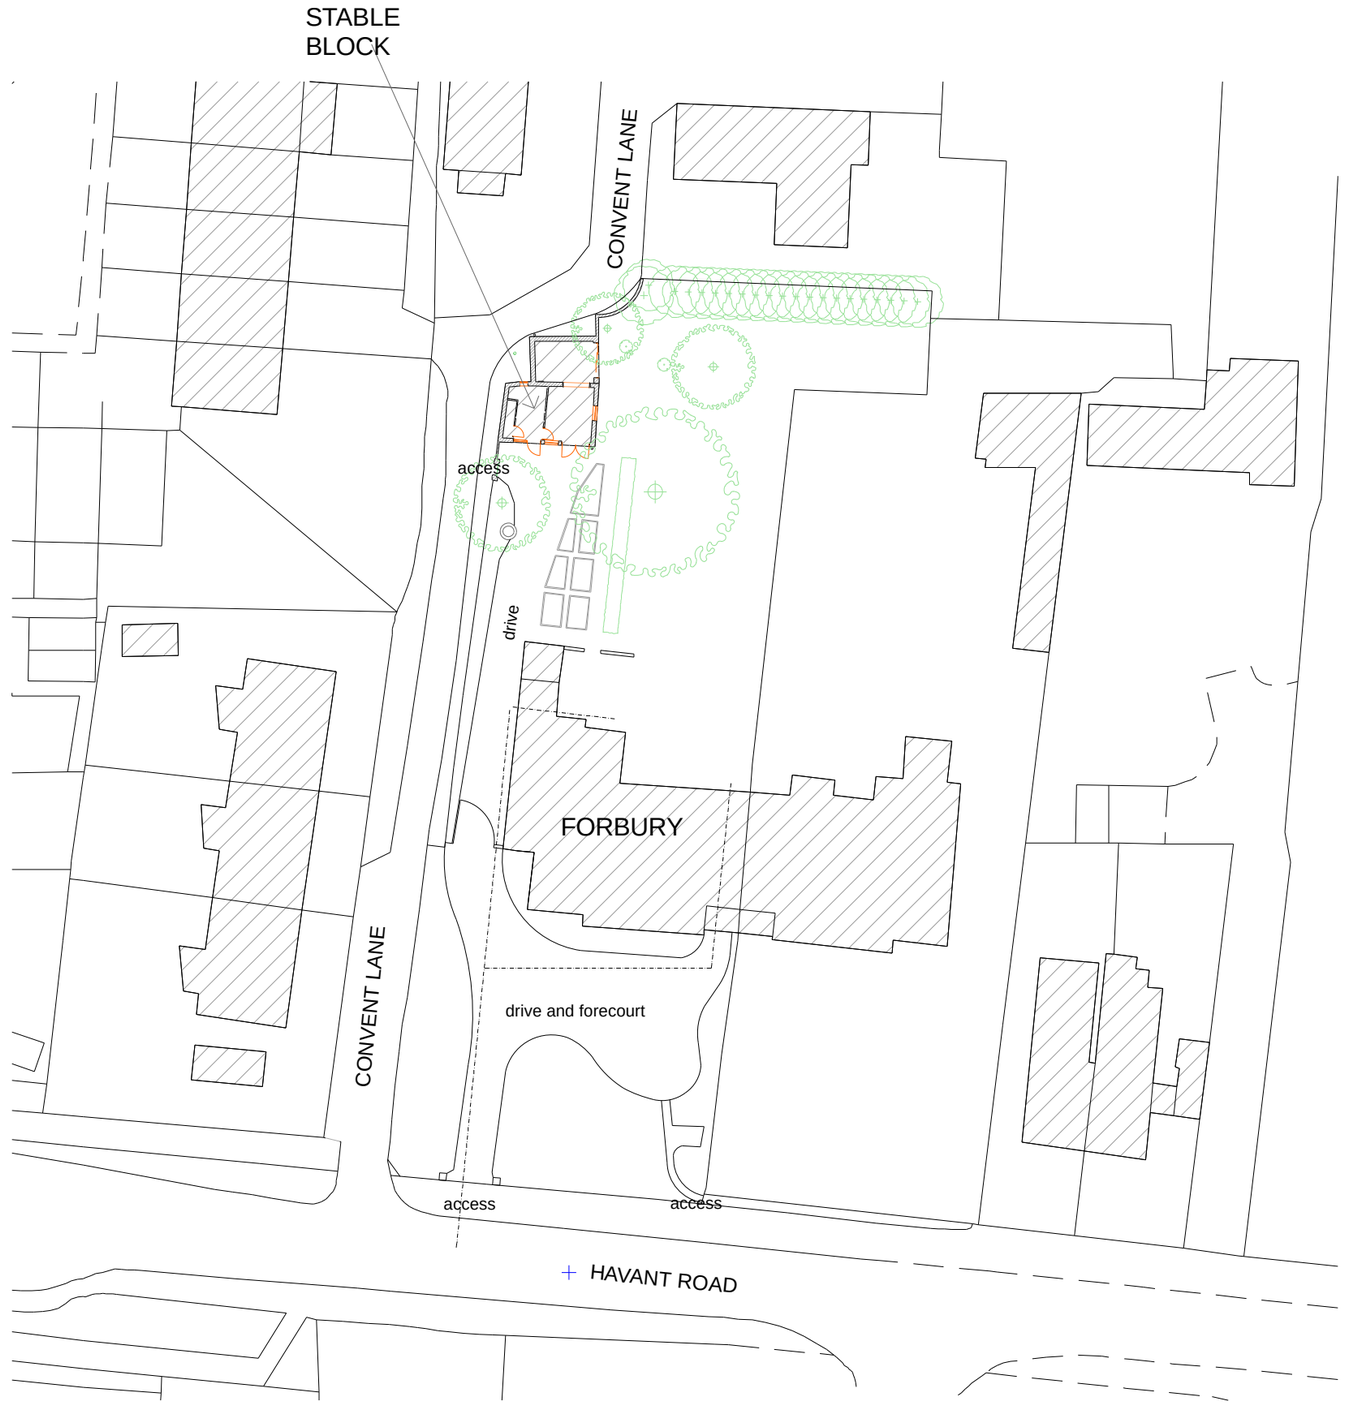


Ordnance Survey (c) Crown Copyright 2012. All rights reserved. Licence number 100020449

notional line of existing foul drainage

KEY SITE PLAN 1/500

'FORBURY', EMSWORTH, PO10 7JD:
PROPOSED WORK TO STABLE BLOCK:

LOCATION PLAN & KEY SITE PLAN

DATE: © SEPT 2012

ROBIN COOPER ARCHITECT
e: robin@robincooper.plus.com
t: (01962) 862784

SCALE: (ON A3) 1/1250 1/500

DRAWING NO: 01

REV: