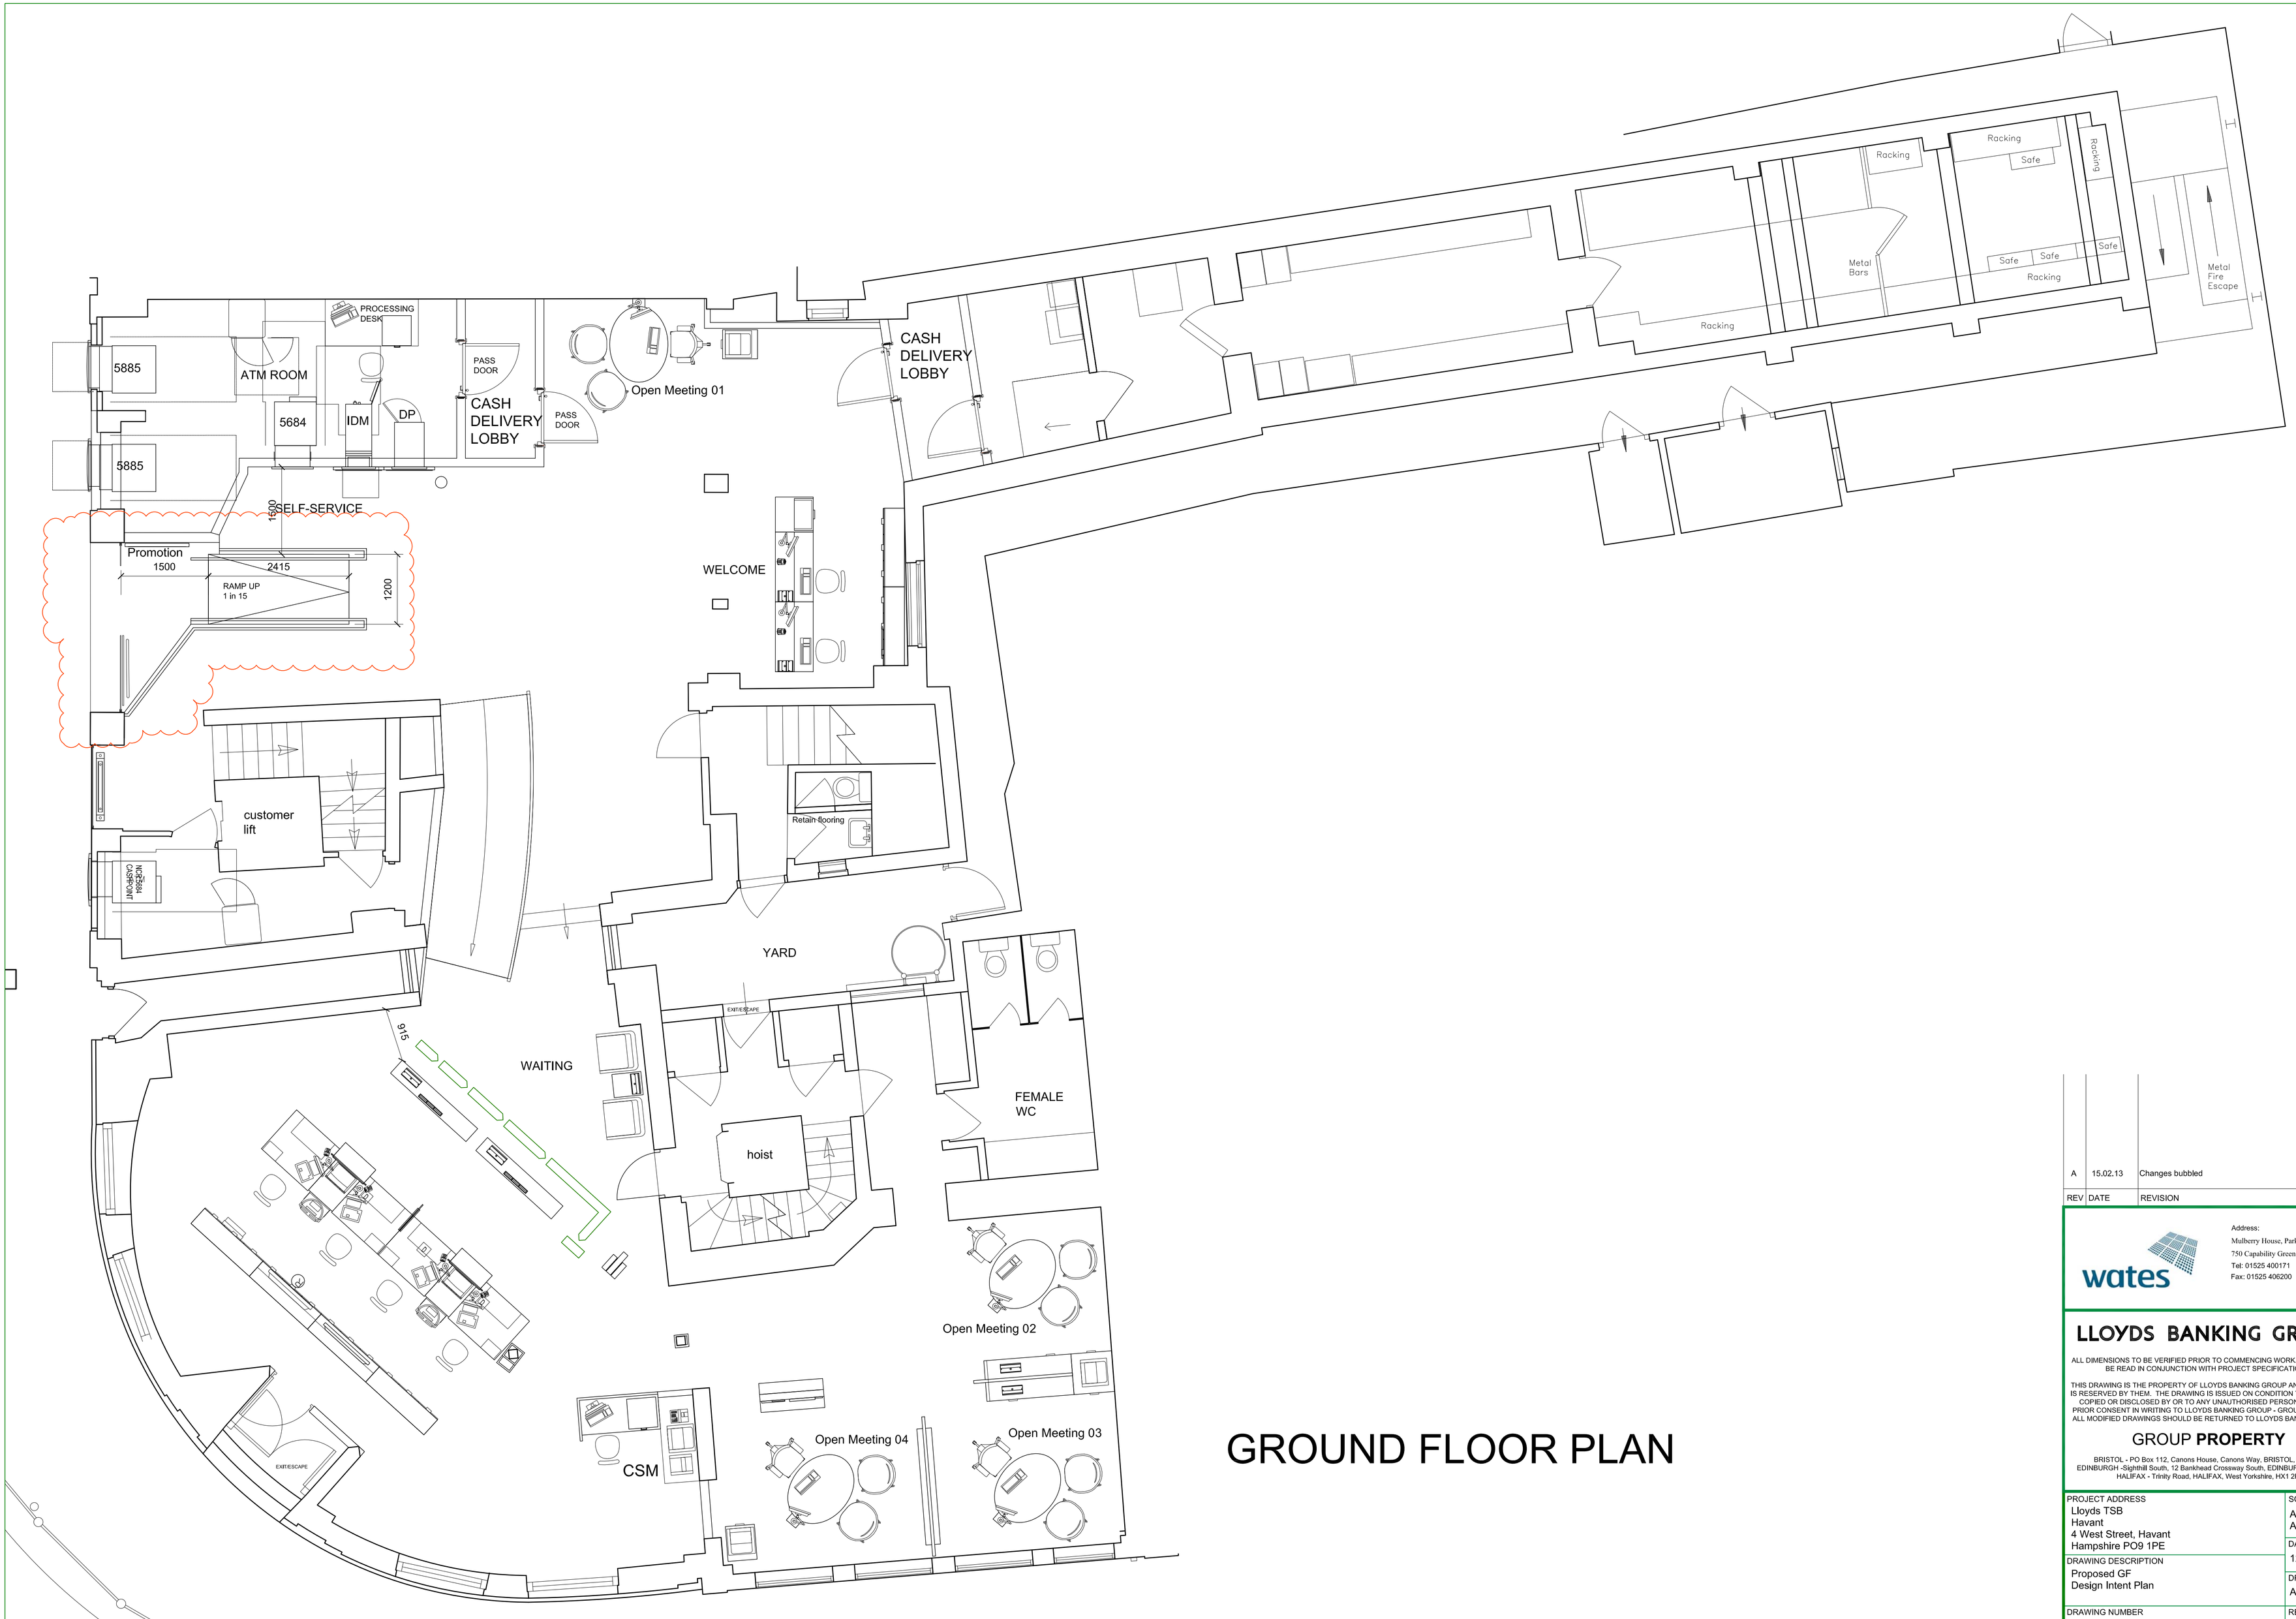


GROUND FLOOR PLAN

Plotted by Milne, Anthony Plot date 15.Feb.2013

REV	DATE	REVISION	INITIALS
A	15.02.13	Changes bubbled	ajm

wates

Address:
Mulberry House, Parkland Square,
750 Capability Green, Luton, LU1 3LU
Tel: 01525 400171
Fax: 01525 406200

LLOYDS BANKING GROUP

ALL DIMENSIONS TO BE VERIFIED PRIOR TO COMMENCING WORK. DRAWING TO BE READ IN CONJUNCTION WITH PROJECT SPECIFICATIONS.

THIS DRAWING IS THE PROPERTY OF LLOYDS BANKING GROUP AND COPYRIGHT IS RESERVED BY THEM. THE DRAWING IS ISSUED ON CONDITION THAT IT IS NOT COPIED OR DISCLOSED BY OR TO ANY UNAUTHORISED PERSONS WITHOUT PRIOR CONSENT IN WRITING TO LLOYDS BANKING GROUP - GROUP PROPERTY. ALL MODIFIED DRAWINGS SHOULD BE RETURNED TO LLOYDS BANKING GROUP.

GROUP **PROPERTY**

BRISTOL - PO Box 112, Canons House, Canons Way, BRISTOL, BS99 7LB
EDINBURGH -Sighthill South, 12 Bankhead Crossway South, EDINBURGH, EH11 4EN
HALIFAX - Trinity Road, HALIFAX, West Yorkshire, HX1 2RG

PROJECT ADDRESS Lloyds TSB Havant 4 West Street, Havant Hampshire PO9 1PE	SCALE A1 - 1:50 A3 - 1:100
	DATE 12.02.13
DRAWING DESCRIPTION Proposed GF Design Intent Plan	DRAWN BY AJM
DRAWING NUMBER 50326300-AR01-00-0301	REVISION A