Revision

Date

© 2012 Inspire Design Ltd.
Report any errors to the designer.
Do not scale, work to figured dimensions only.

COPYRIGHT ©

Details of this drawing are the copyright of Inspire Design Ltd and must not be reproduced or copied without prior written consent. Do not scale from this drawing


Any errors or omissions are to be reported to the Architect immediately
All proposed road and junction alterations subject to highways engineers detailed design.

Removal of any existing tree and landscaped areas subject negotiations with Local Authority Planning dept. and other statutory controls

All drawings to be read in conjunction with structural engineers drawings and all related Architects and consultant drawings and other relevant information

Any changes to the drawn design during construction work should be recorded and reported to the Architect immediately

Inspire Design Ltd will not take responsibility for any variation made by a design and build contractor to the design and construction detail contained within this drawing

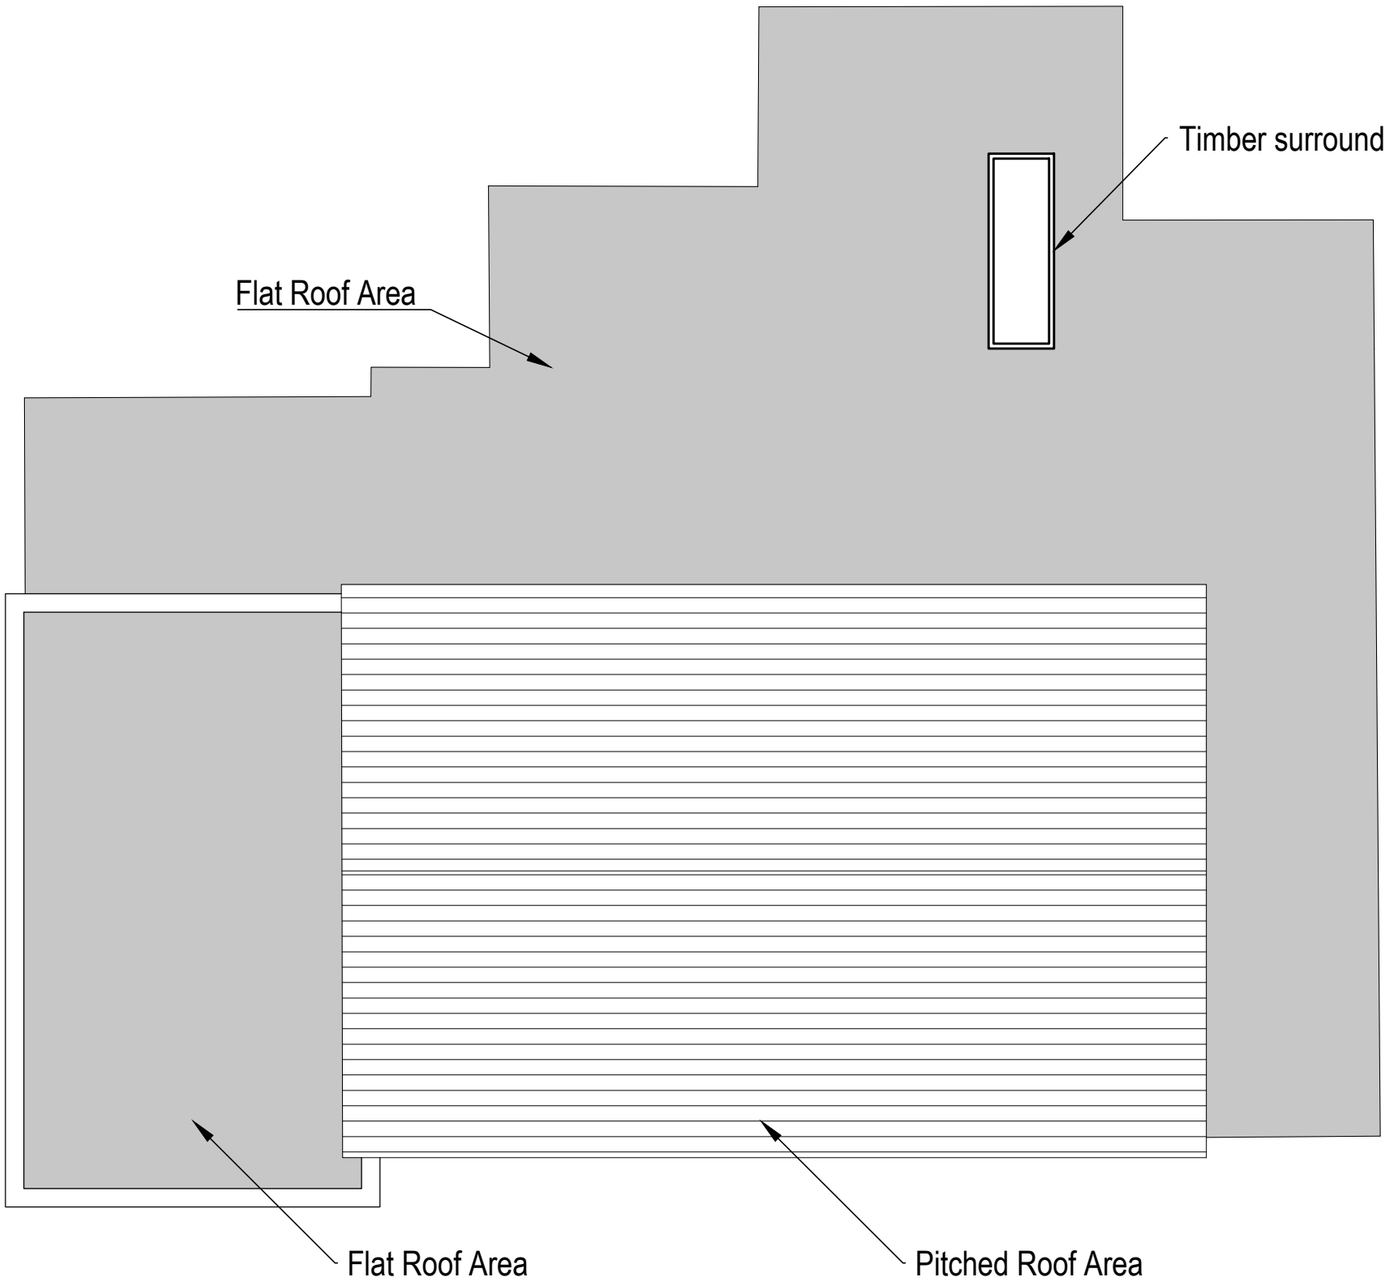

SCHEME TYPE	Conversion
GROSS BUILDING AREA	SQ.FT
NET SALES AREA	
PARKING SPACES REQUIRED	
PARKING SPACES ACHIEVED	
SITE AREA APPROX	
VISIBILITY RAG	
PR RAG	
SERVICING RAG RATING	
EXISTING SITE USE	
CROSS OVERS	
LEVELS	
SALES ESTIMATE	
DELIVERY HOURS	
OPENING HOURS	

inspire design
Inspire Design Ltd. 2 Ty Nant Court, Morganstown, Cardiff, CF15 8LW. T:- 029 2022 7926 F:- 029 2081 0440

PROJECT

The Green Dragon
Lovedean Lane
Waterlooville PO8 9RJ

DRAWING TITLE

Proposed Roof Plan

DRAWN BY	CHECKED BY	DRAWING No.	REV
MS	JS	111385 AL20	
SCALE: 1:100 @ A3	DATE: 26:6:2012		