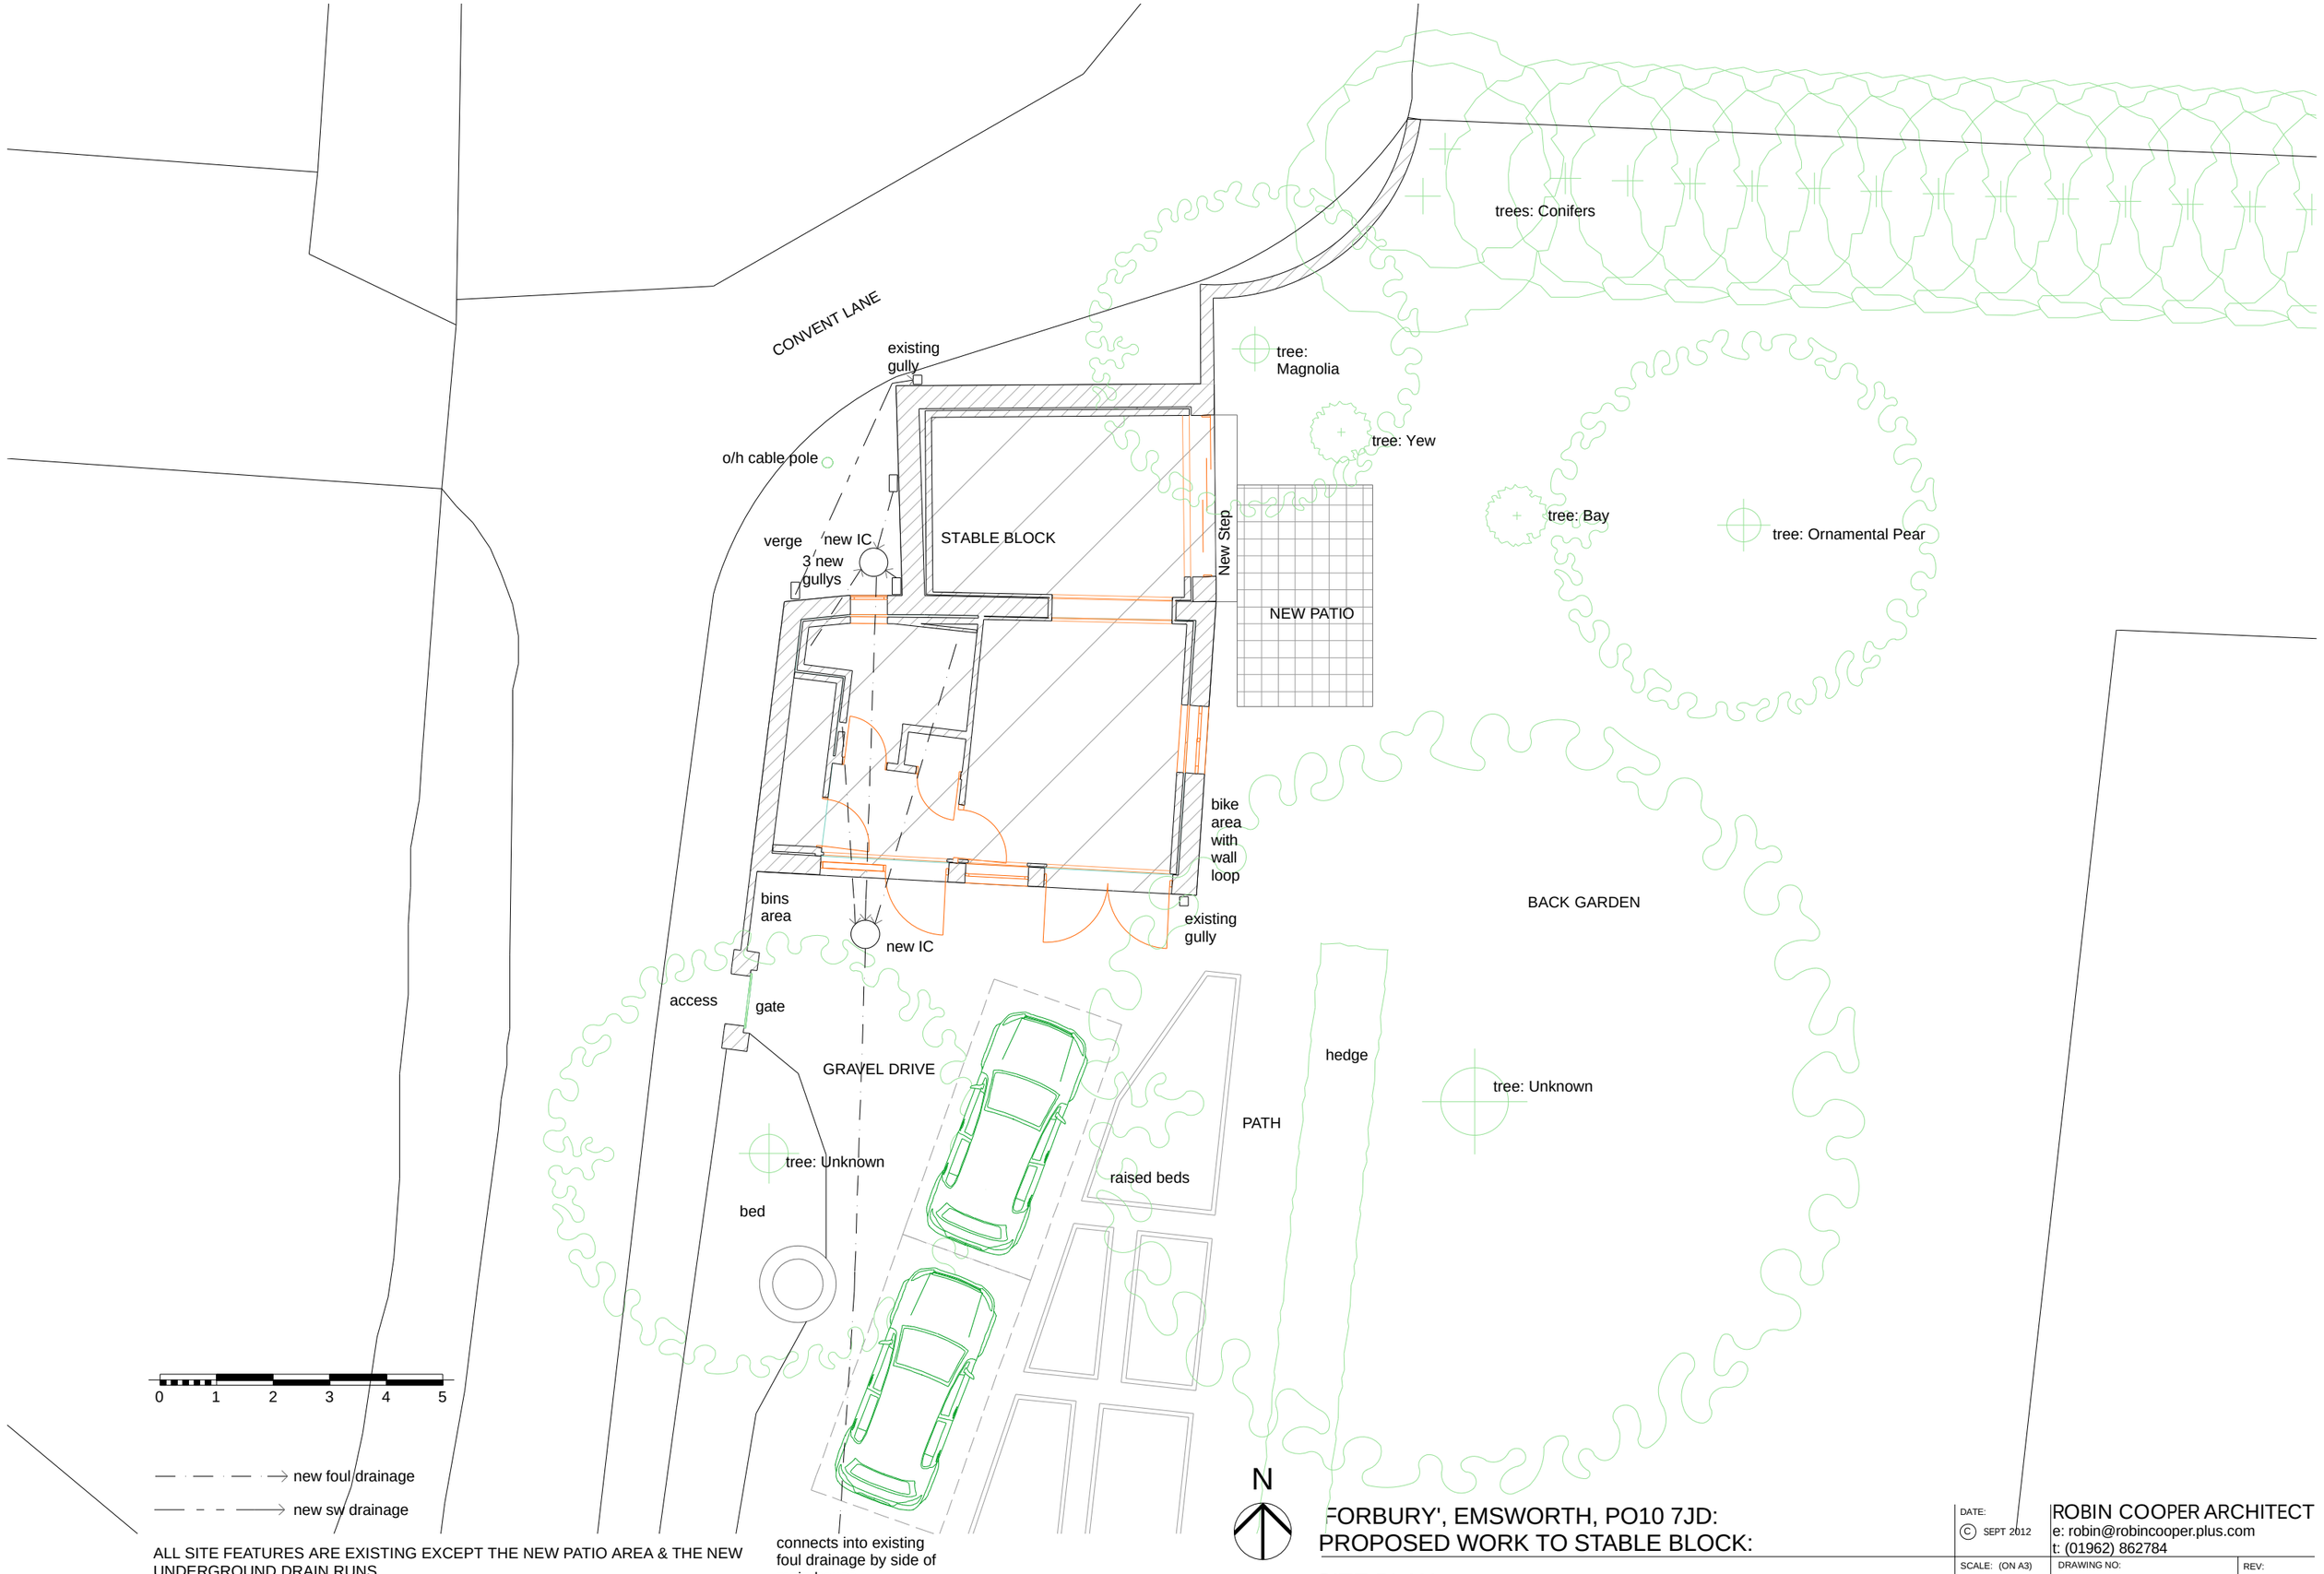



ALL SITE FEATURES ARE EXISTING EXCEPT THE NEW PATIO AREA & THE NEW UNDERGROUND DRAIN RUNS
BUILDING PLAN SHOWS LAYOUT AS PROPOSED

FORBURY', EMSWORTH, PO10 7JD:
PROPOSED WORK TO STABLE BLOCK:

SITE PLAN

DATE: © SEPT 2012
SCALE: (ON A3) 1/100
DRAWING NO: 02
REV:

ROBIN COOPER ARCHITECT
e: robin@robincooper.plus.com
t: (01962) 862784