SIDE ELEVATION - SOUTH

REAR ELEVATION - EAST

SIDE ELEVATION - NORTH

EXISTING ELEVATIONS
SCALE 1:100

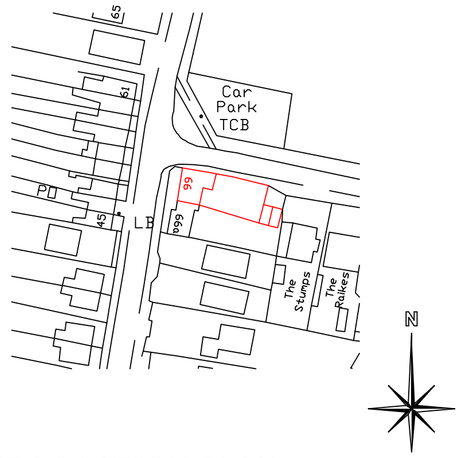

SITE LOCATION PLAN
SCALE 1:1250

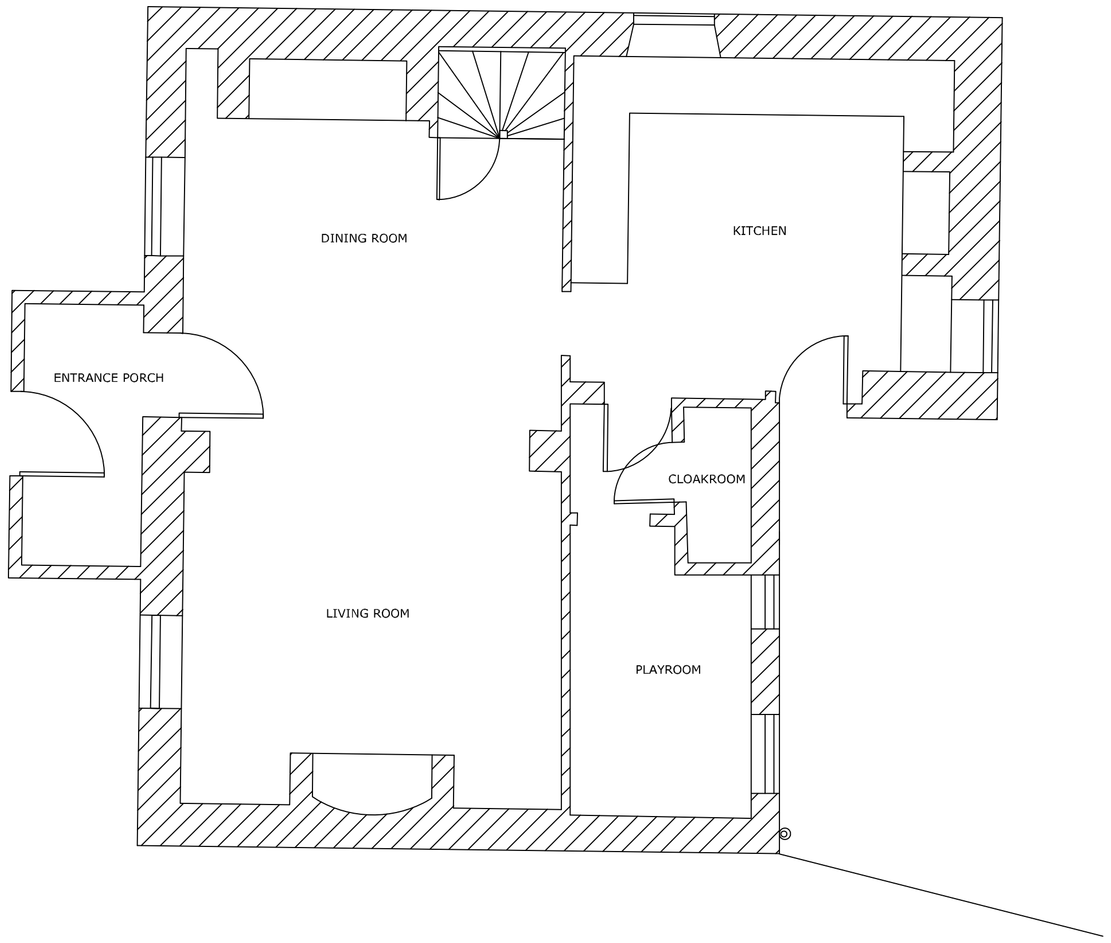

EXISTING GROUND FLOOR PLAN
SCALE 1:50

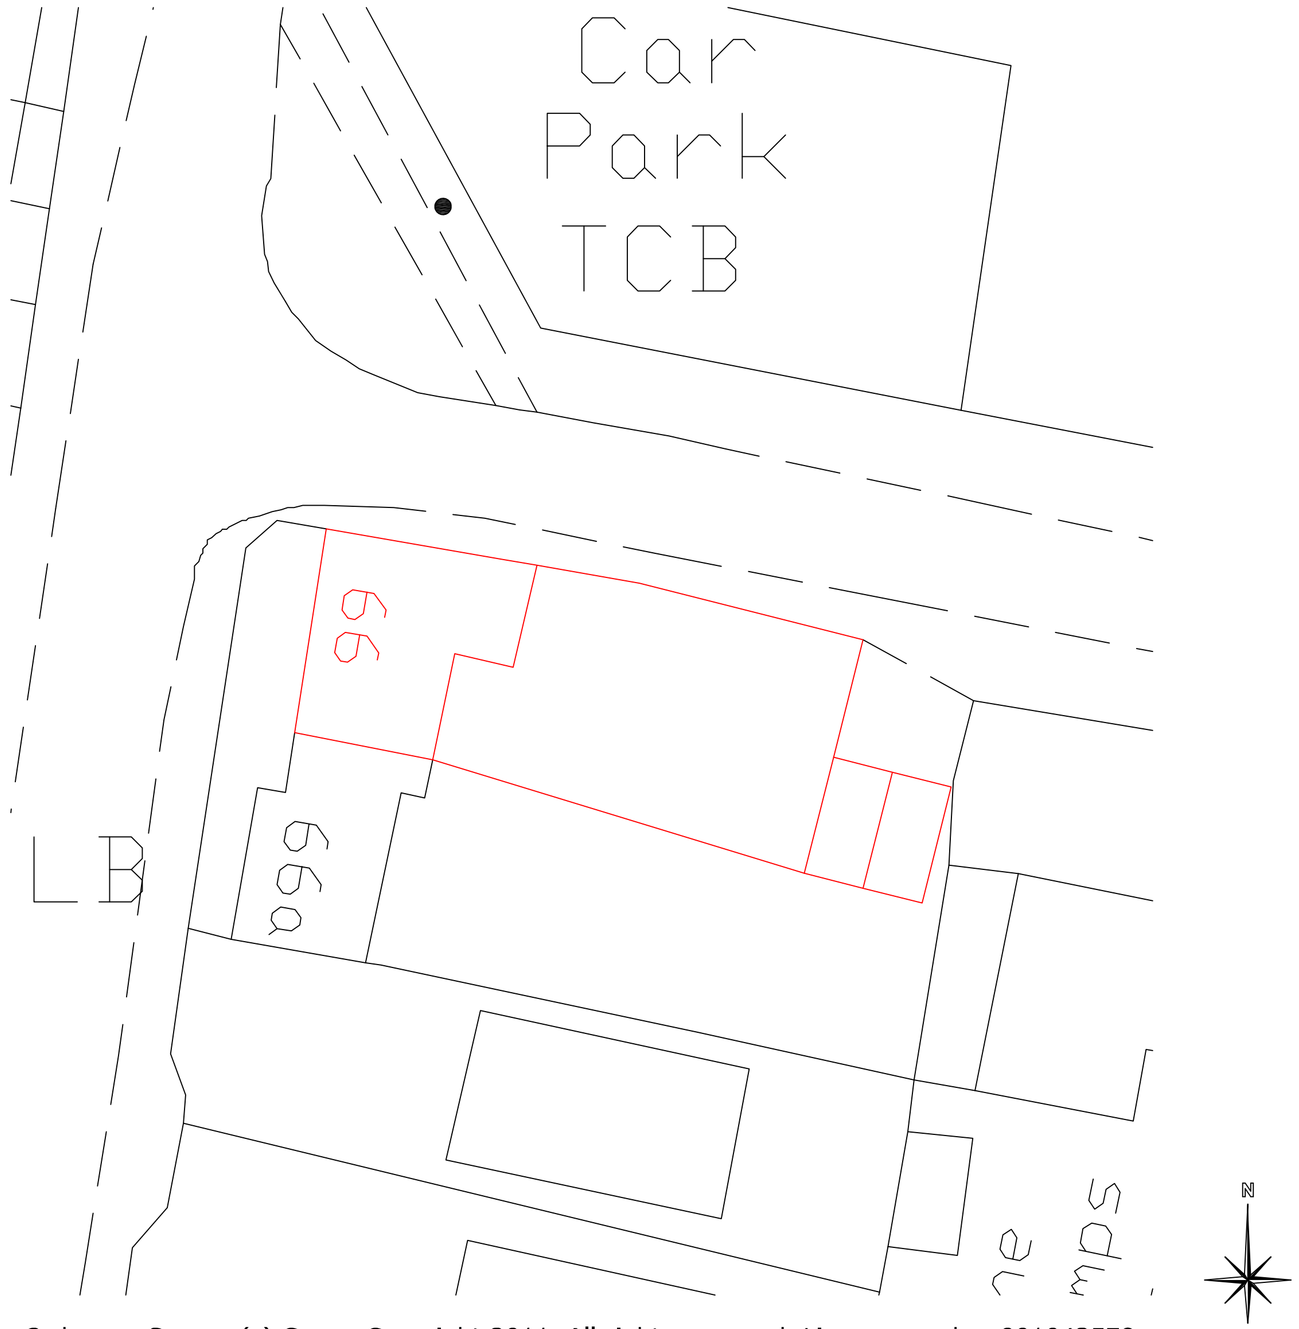

Ordnance Survey (c) Crown Copyright 2011. All rights reserved. Licence number 001042578

SITE BLOCK PLAN
SCALE 1:200

Revision	Date	Amendment	Initials

Notes

1. Do not scale from this drawing, except for planning purposes. Use figured dimensions only.
2. All dimensions must be checked on site prior to commencement of work.
3. Where applicable this drawing is to be read in conjunction with other consultants drawings.
4. This drawing is the copyright of Chris Loader of Hambledon Ltd, it is not to be copied or disclosed to a third party without prior consent.

Chris Loader of Hambledon
Designers & Manufacturers of Bespoke Furniture & Buildings

1 Shedfield House Dairy . Sandy Lane . Shedfield . Hants SO32 2HQ t: 013 2988 8656
e: sales@chrisloader.co.uk www.chrisloader.co.uk

Client Name
Mr & Mrs S Turner

Project Address
66 Havant Road
Hayling Island
Hants
PO11 0PY

Drawing Details
PLANNING
Existing Elevations and Floor Plan

Drawing	Scale
Site Plan	1:200 @ A1
Elevations	1:100 @ A1
Floor Plan	1:50 @ A1

Scale In Metres 1:200
0 1 2 3 4 5 10 15 20

Scale In Metres 1:100
0 1 2 3 4 5 10

Scale In Metres 1:50
0 1 2 3 4 5

Date	Drawn	Checked
19.05.2012	GL	CL

Job Number	Drawing Number	Revision
TUR001	01	