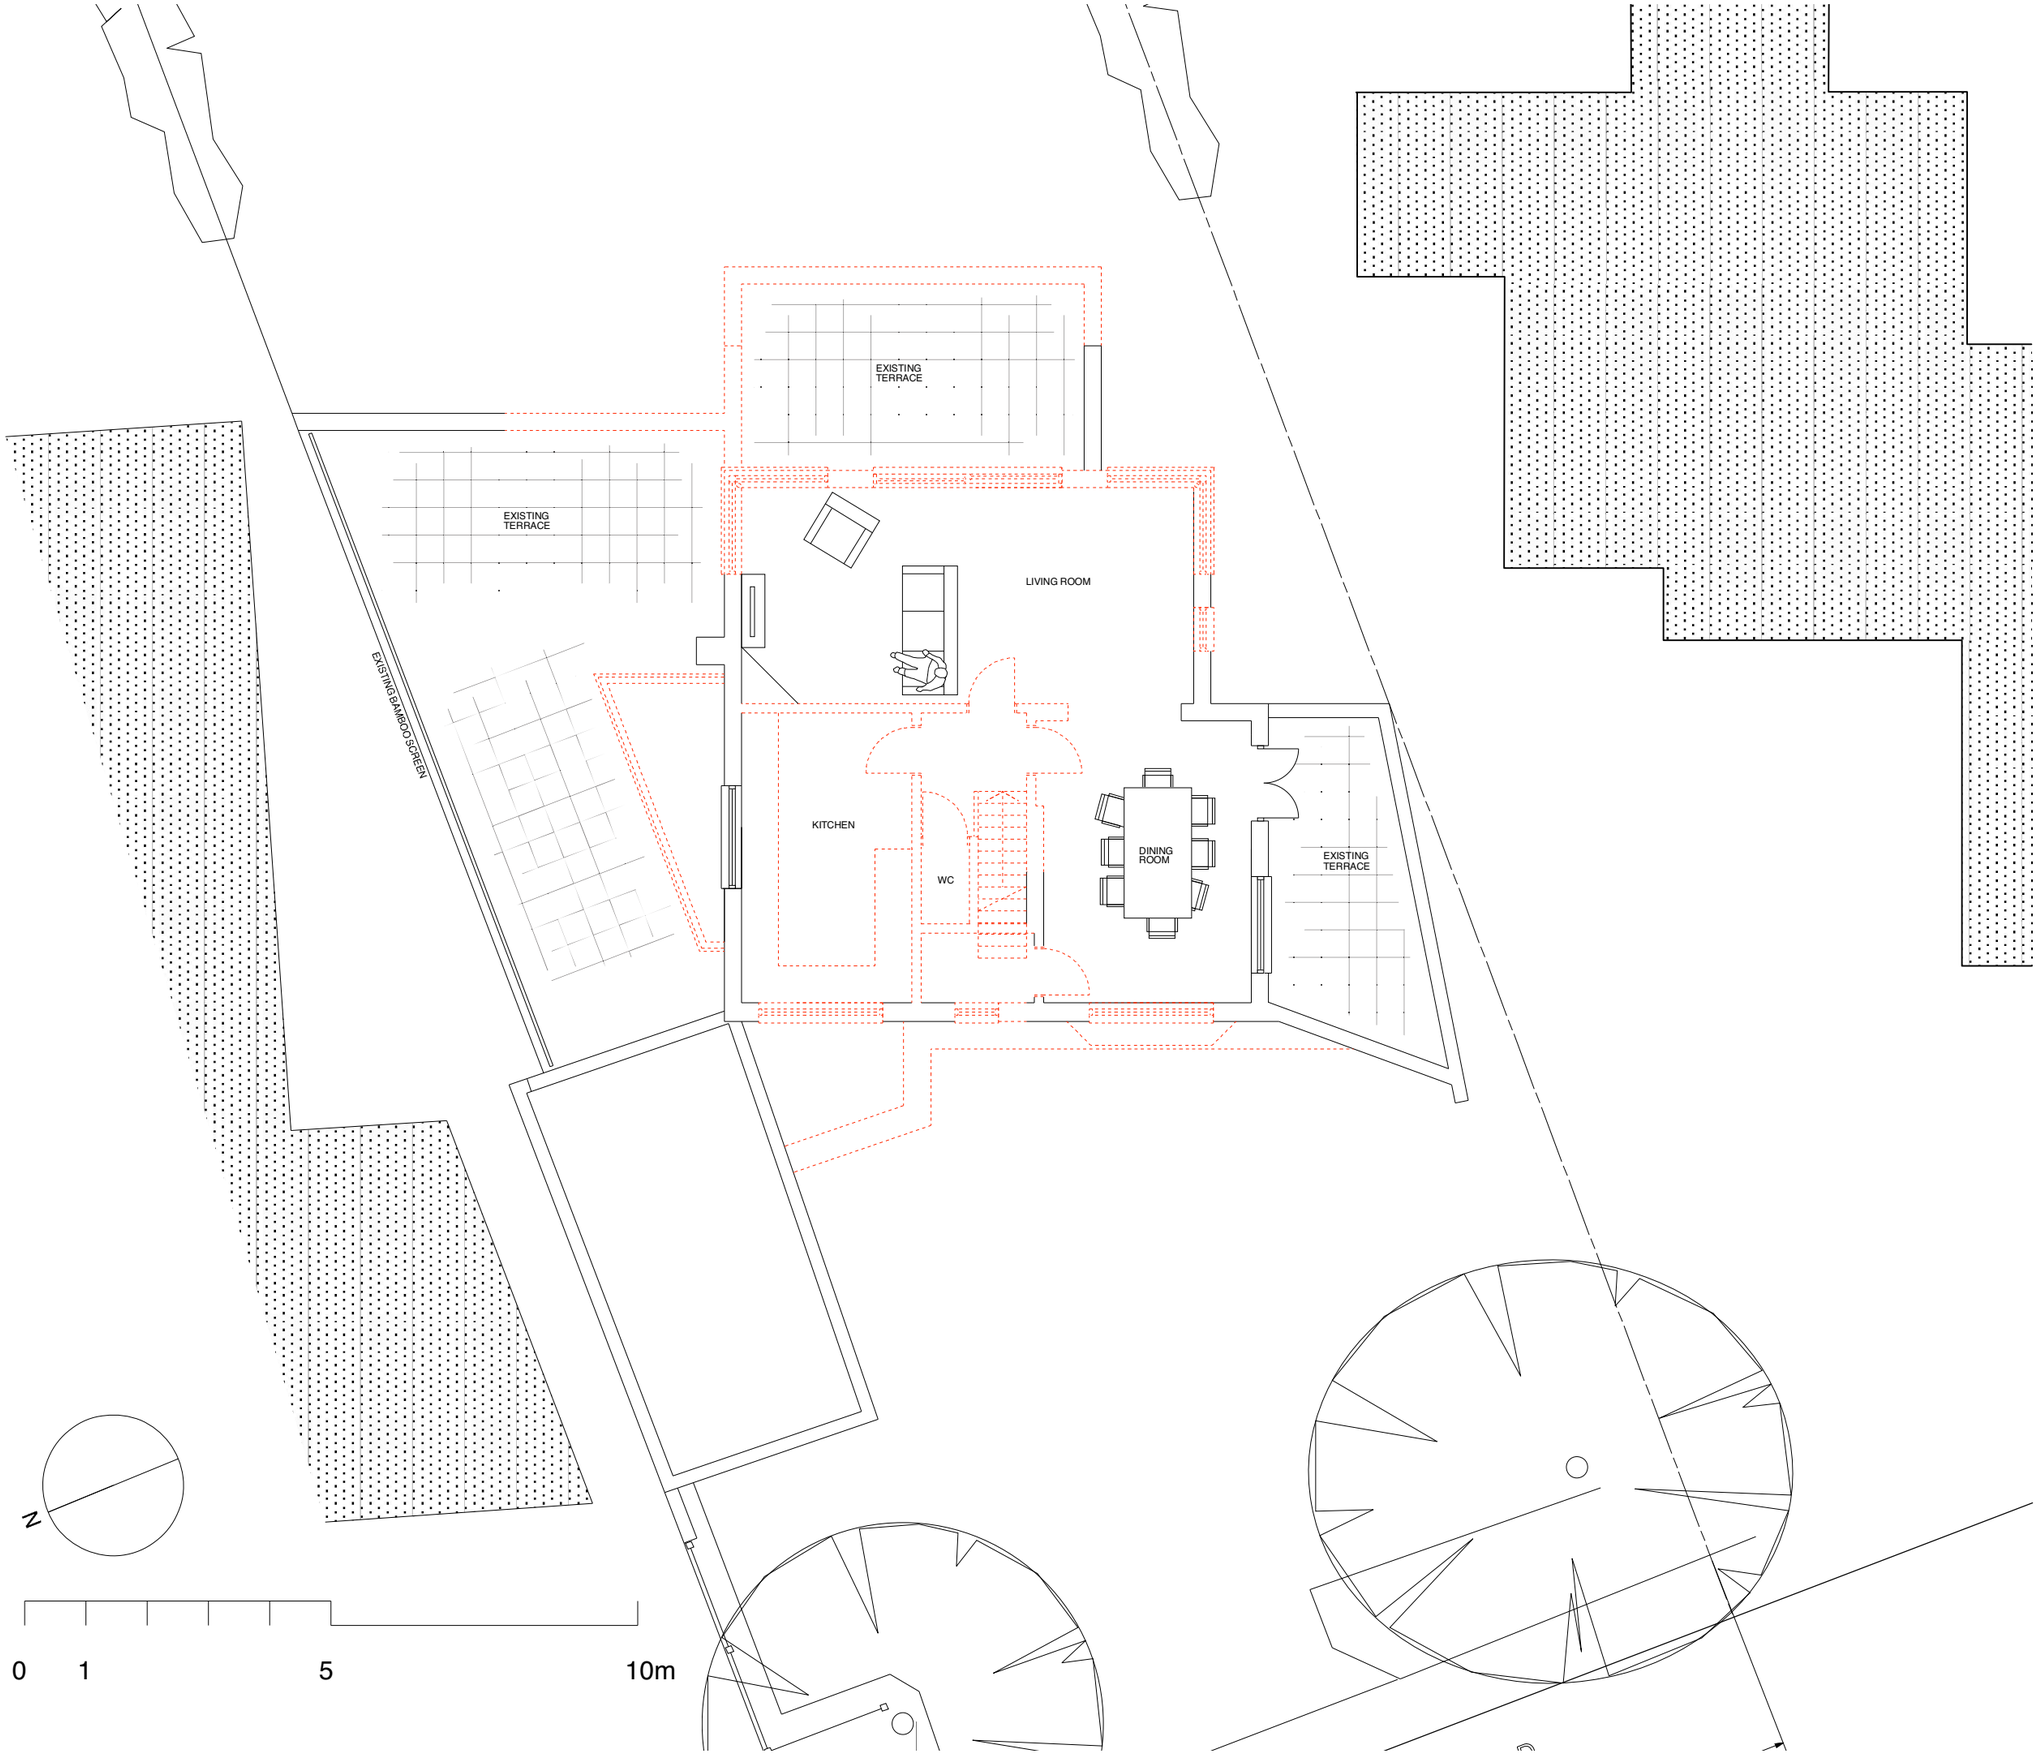



Walls to be removed

REVISION DATE

Yeates
Design+Architecture

74 Clerkenwell Road
London EC1M 5NL

tel: 020 7251 6667
www.yeatesdesign.co.uk

PROJECT :
12 WITTERING ROAD
HAYLING ISLAND PO11 9SP

DRAWING :
Existing First Floor Plan

SCALE : 1:100@A3, 1:50@A1

DATE : JULY 2012

DWG NO. 528/P/003

DWN BY :

DRAWING STATUS : FOR TENDER ☐
FOR PLANNING ▩ FOR CONSTRUCTION ☐