NILE STREET

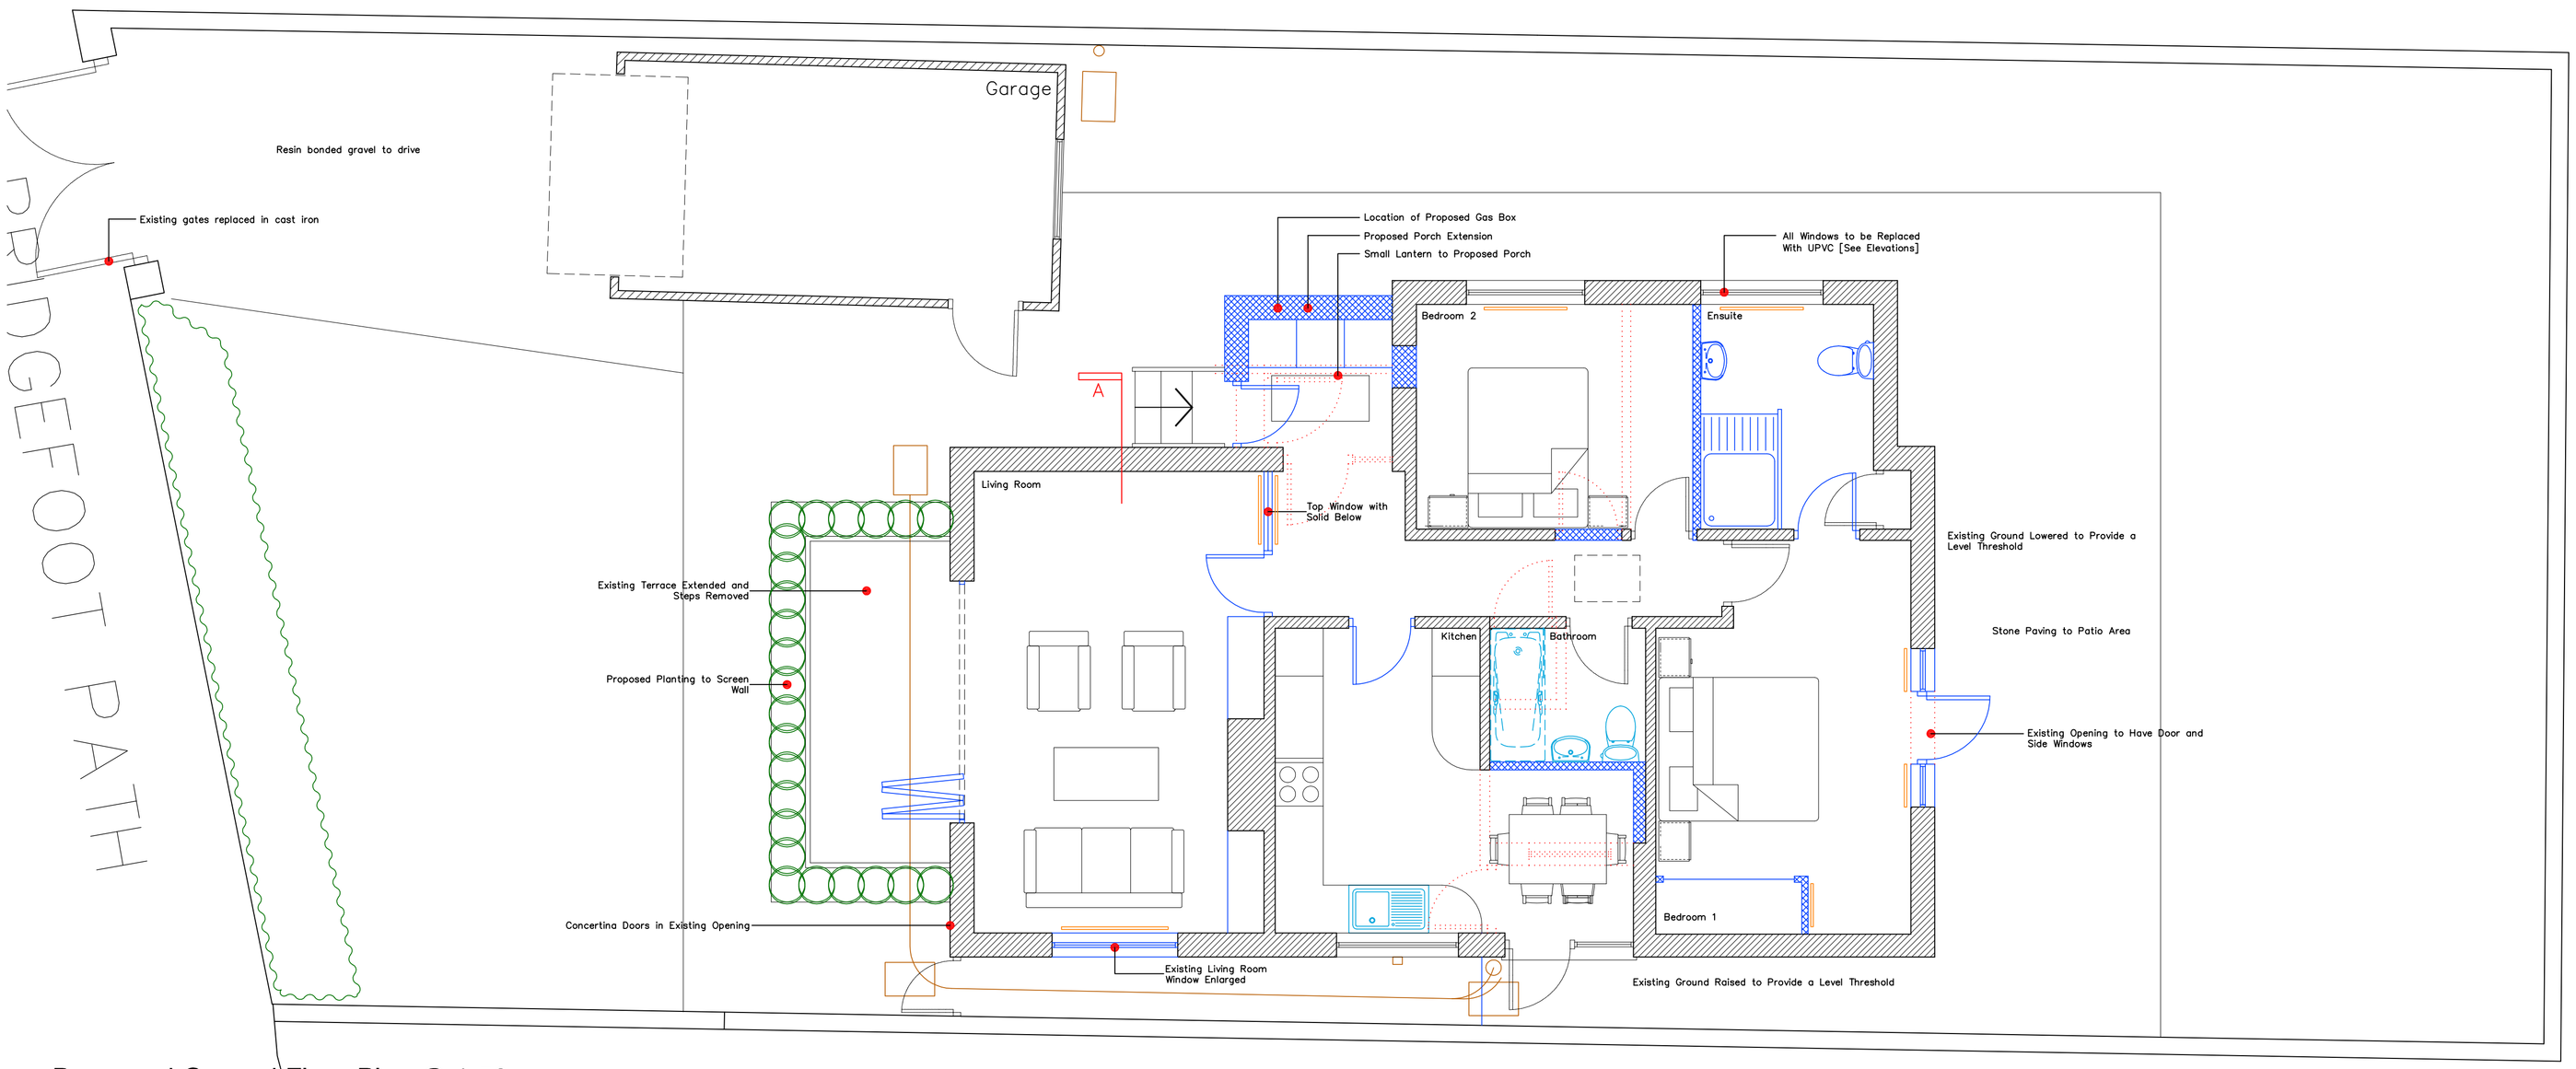

Proposed Ground Floor Plan @ 1:50

Proposed East Elevation @ 1:100

26 Bridgefoot Path

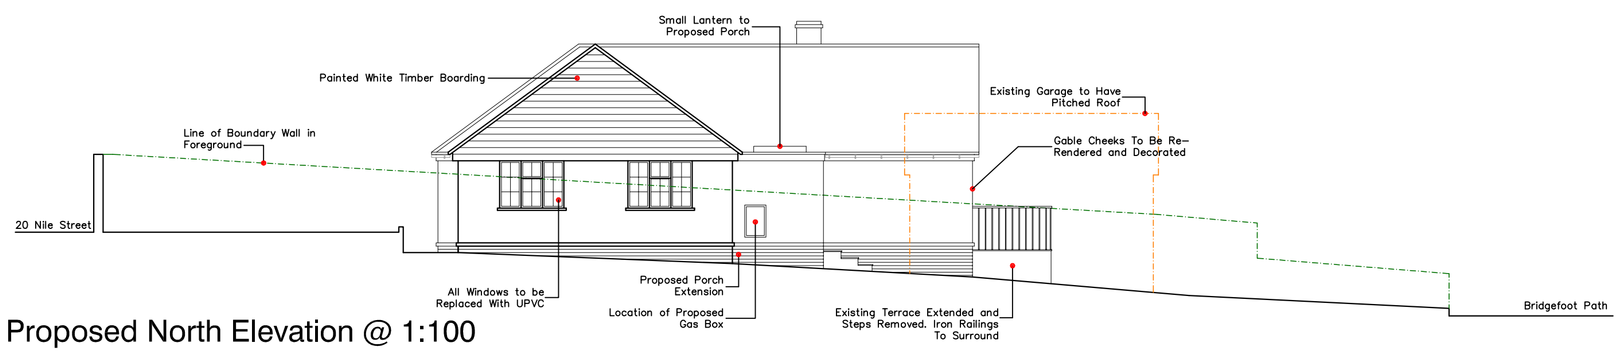

Proposed North Elevation @ 1:100

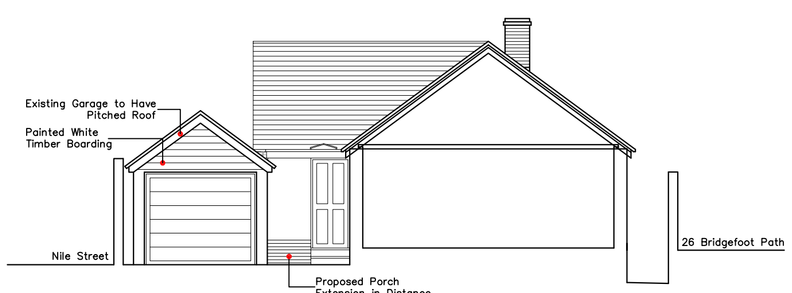

Proposed Section AA @ 1:100

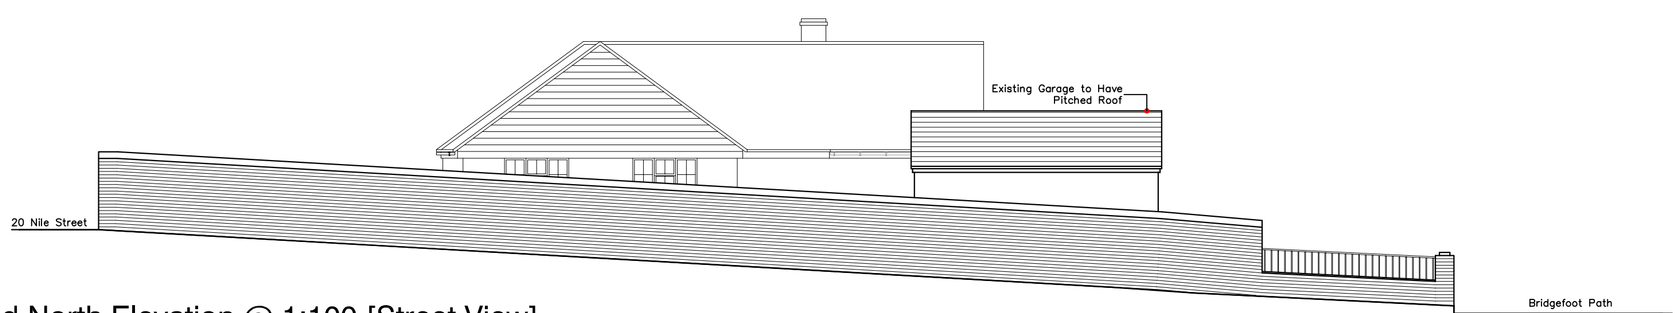

Proposed North Elevation @ 1:100 [Street View]

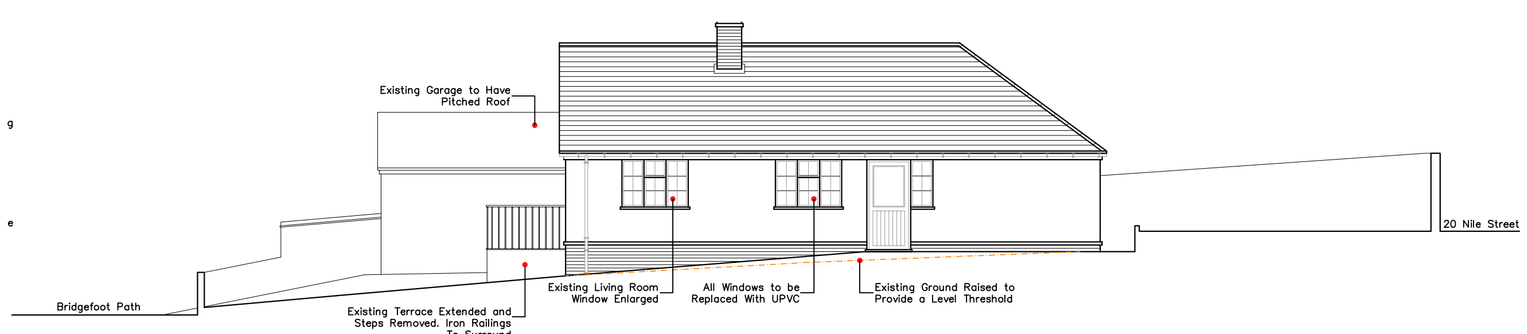

Proposed West Elevation @ 1:100

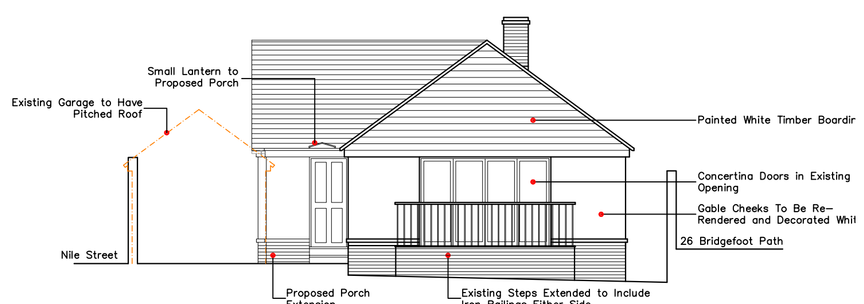

Proposed West Elevation @ 1:100

NOTES:

Dimensions to be checked on site before commencing work. Any discrepancies shall be reported to the architect immediately.

Do not scale from these drawings except for planning purposes.

Use figured dimensions only.

Where applicable this drawing is to be read in conjunction with other consultants' drawings.

All drawings to be read in conjunction with specification and all other drawings including structural engineer and mechanical and electrical drawings / specification

Proposed Site Location Plan @ 1:250

© Crown Copyright 2010. All rights reserved. Licence number 100020449
Download Date: 8th June 2012

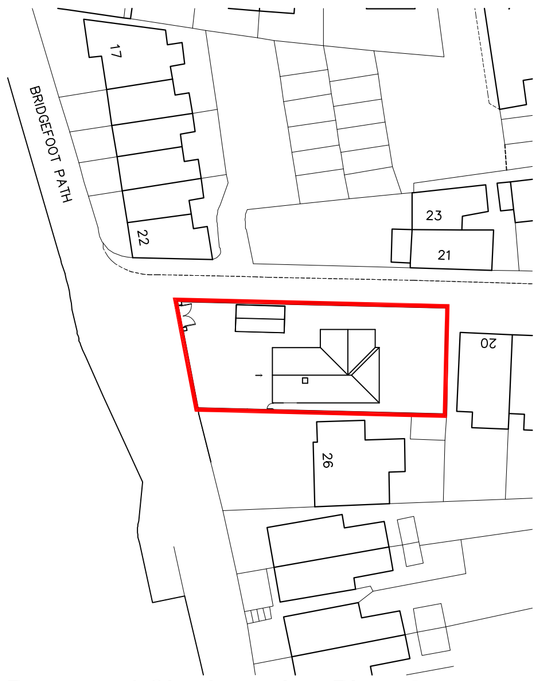

Proposed Site Location Plan @ 1:1250

© Crown Copyright 2010. All rights reserved. Licence number 100020449
Download Date: 8th June 2012

REV	DATE	AMENDMENT	DRAWN
B	31.8.12	Wall to Application Removed	THGD
A	13.8.12	Door Access To Nile Street	THGD

hd architects
Helyer Davies Architects Ltd
1 The Old Flour Mill,
Emsworth, PO10 7BT
01243 370 715
www.hdarchitects.co.uk mail@hdarchitects.co.uk

CLIENT
Mrs Pene Finney

PROJECT
23 Bridgefoot Path
Emsworth

DRAWING: Proposed Plans and Elevations
SCALE: Varies

DATE: June 2012
DRAWN: TD

DRAWING NUMBER: 12068/02
REVISION: B